



CUPA 5

*Non-carbonated slate formed by tectonic compression.
Dark grey slate with a riven surface.*






Quarry Valdacal. Puzmazán (Ourense)
Spain.



Operating since 1971.



Sizes: 20x20 - 60x45 cm
Thickness: 5 - 6.5 - 7.5 - 9 mm

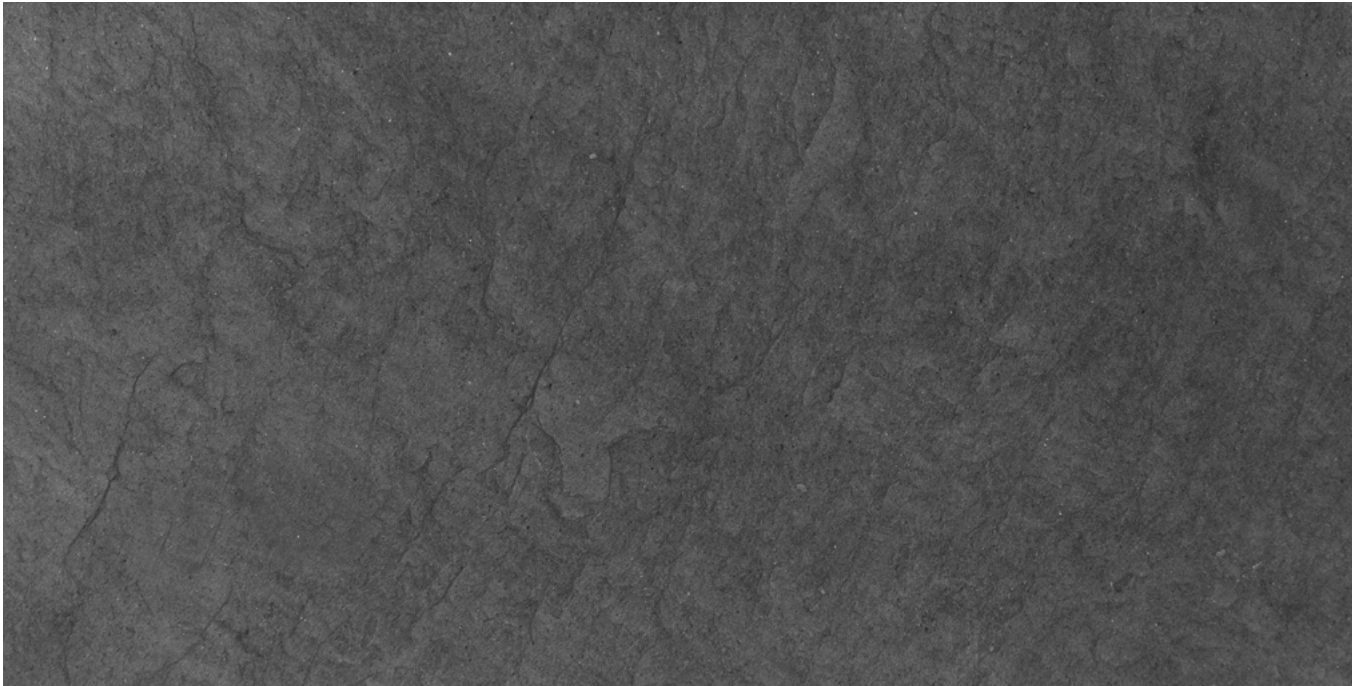

Formats



Selections



Technical specifications

ABSORPTION	CARBONATE NON CARBONATED	MOR CHARACTERISTIC	SO ₂ EXPOSURE TEST	THERMAL CYCLE TEST	FREEZE THAW TEST
0,21% Code : W1 (< 0,4%)	0,30% Complies (< 1,5%)	Longitudinal 43,5 MPA Transverse 45,7 MPA	S1	T1	Fullfil < 0,6%

International certifications



European Standard: EN 12326 | French Specifications: NF 02/03 N° 5275 | Belgian Specifications: ATG H848

CUPA PIZARRAS
The world leader in natural slate

111 Buckingham Palace Road - London - SW1W 0SR
T. +44 1312 25 31 11, uk@cupapizarras.com, www.cupapizarras.com

