



SECTION B-B:

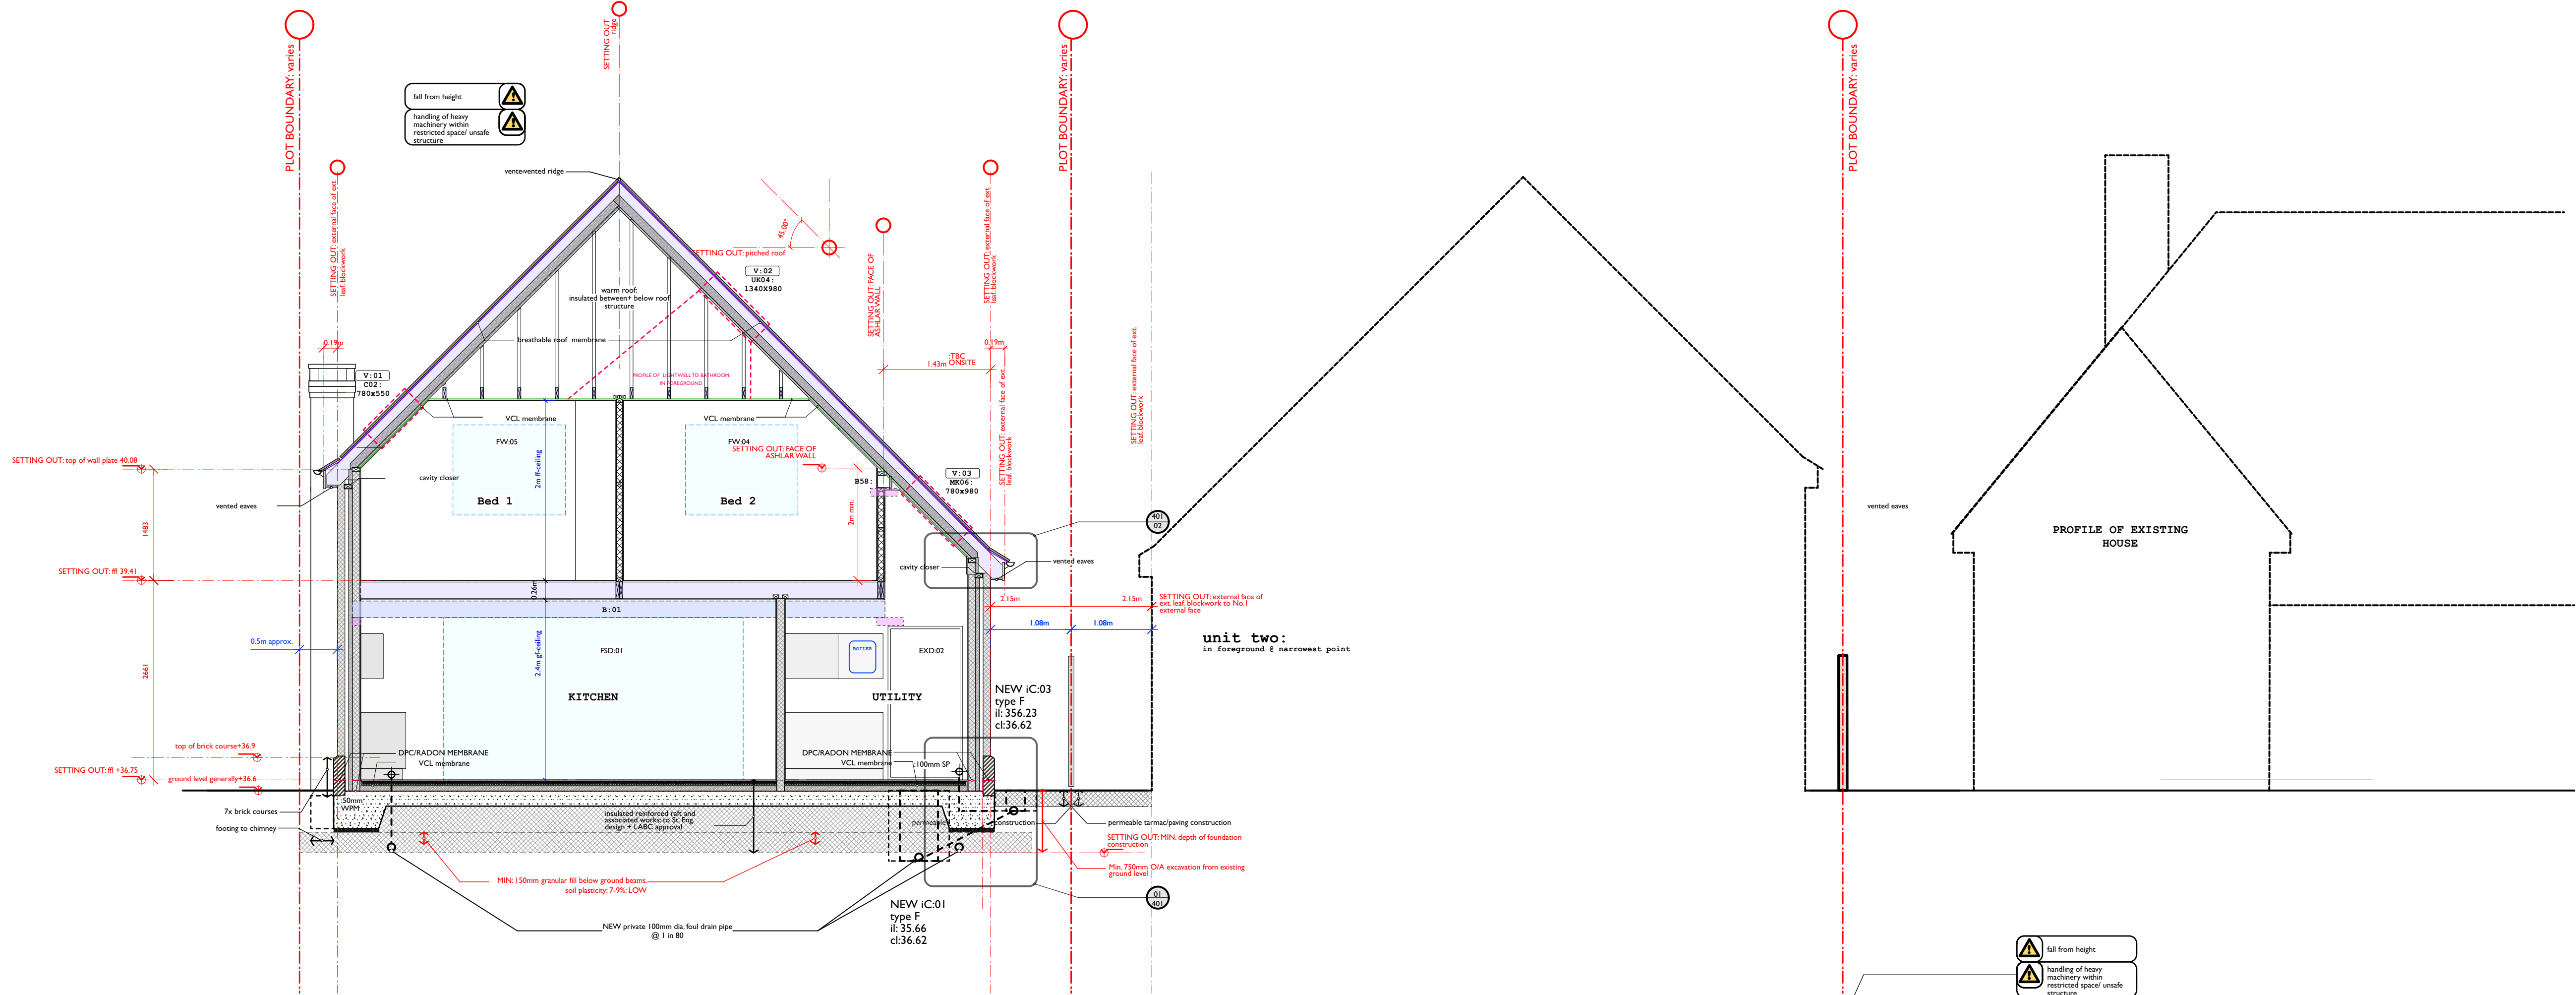

SECTION A-A:

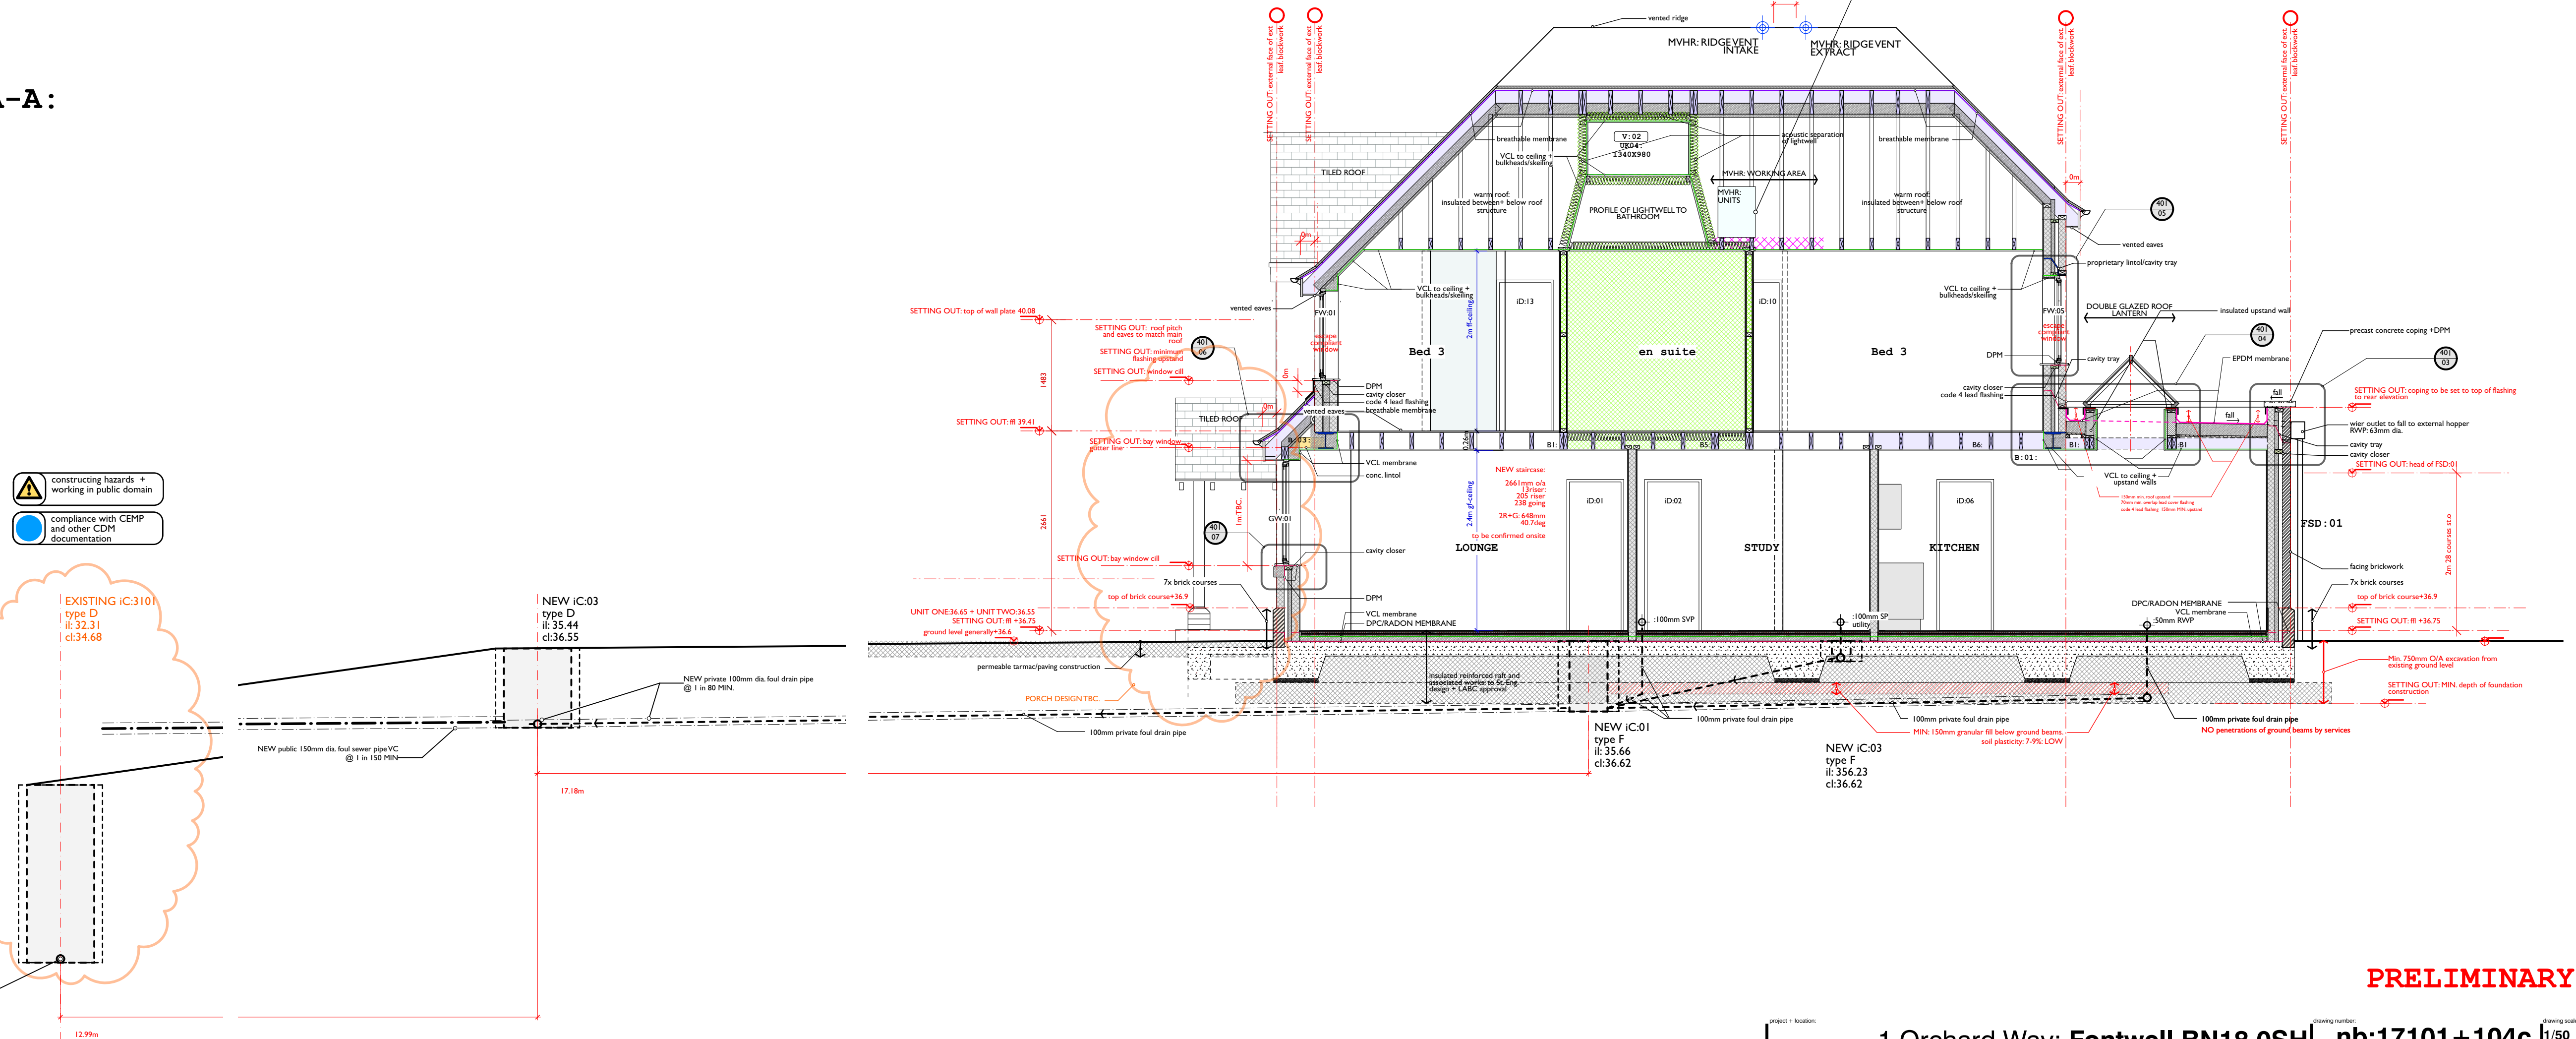

This drawing is protected under  
The Copyright, Designs and Patents Act 1988

THIS DRAWING IS TO BE READ IN CONJUNCTION  
WITH ALL OTHER PROJECT, CONSULTANT +  
SPECIALIST CONTRACTORS DOCUMENTATION  
Do not scale.  
Figured dimensions only are to be taken from this drawing.  
All dimensions are to be checked on site before any work is  
put in hand.

notes:

key:

CDM:

- avoid or refrain from a particular action
- indicates a required particular action by the contractor
- relevant information
- significant hazard

revisions:

FIRST ISSUE:

a: 19.05.2021

b: 14.09.2021+ LABC/BC issue

c: 20.09.2021+ LABC/BC issue

nb:architects+

UNIT FIVE level four south  
new england house, new england street  
Brighton, East Sussex, BN1 4GH  
t: +44(0)1273 609603  
mail@nbarchitecture.com

PRELIMINARY