



UNIT TWO

SECTION B-B:

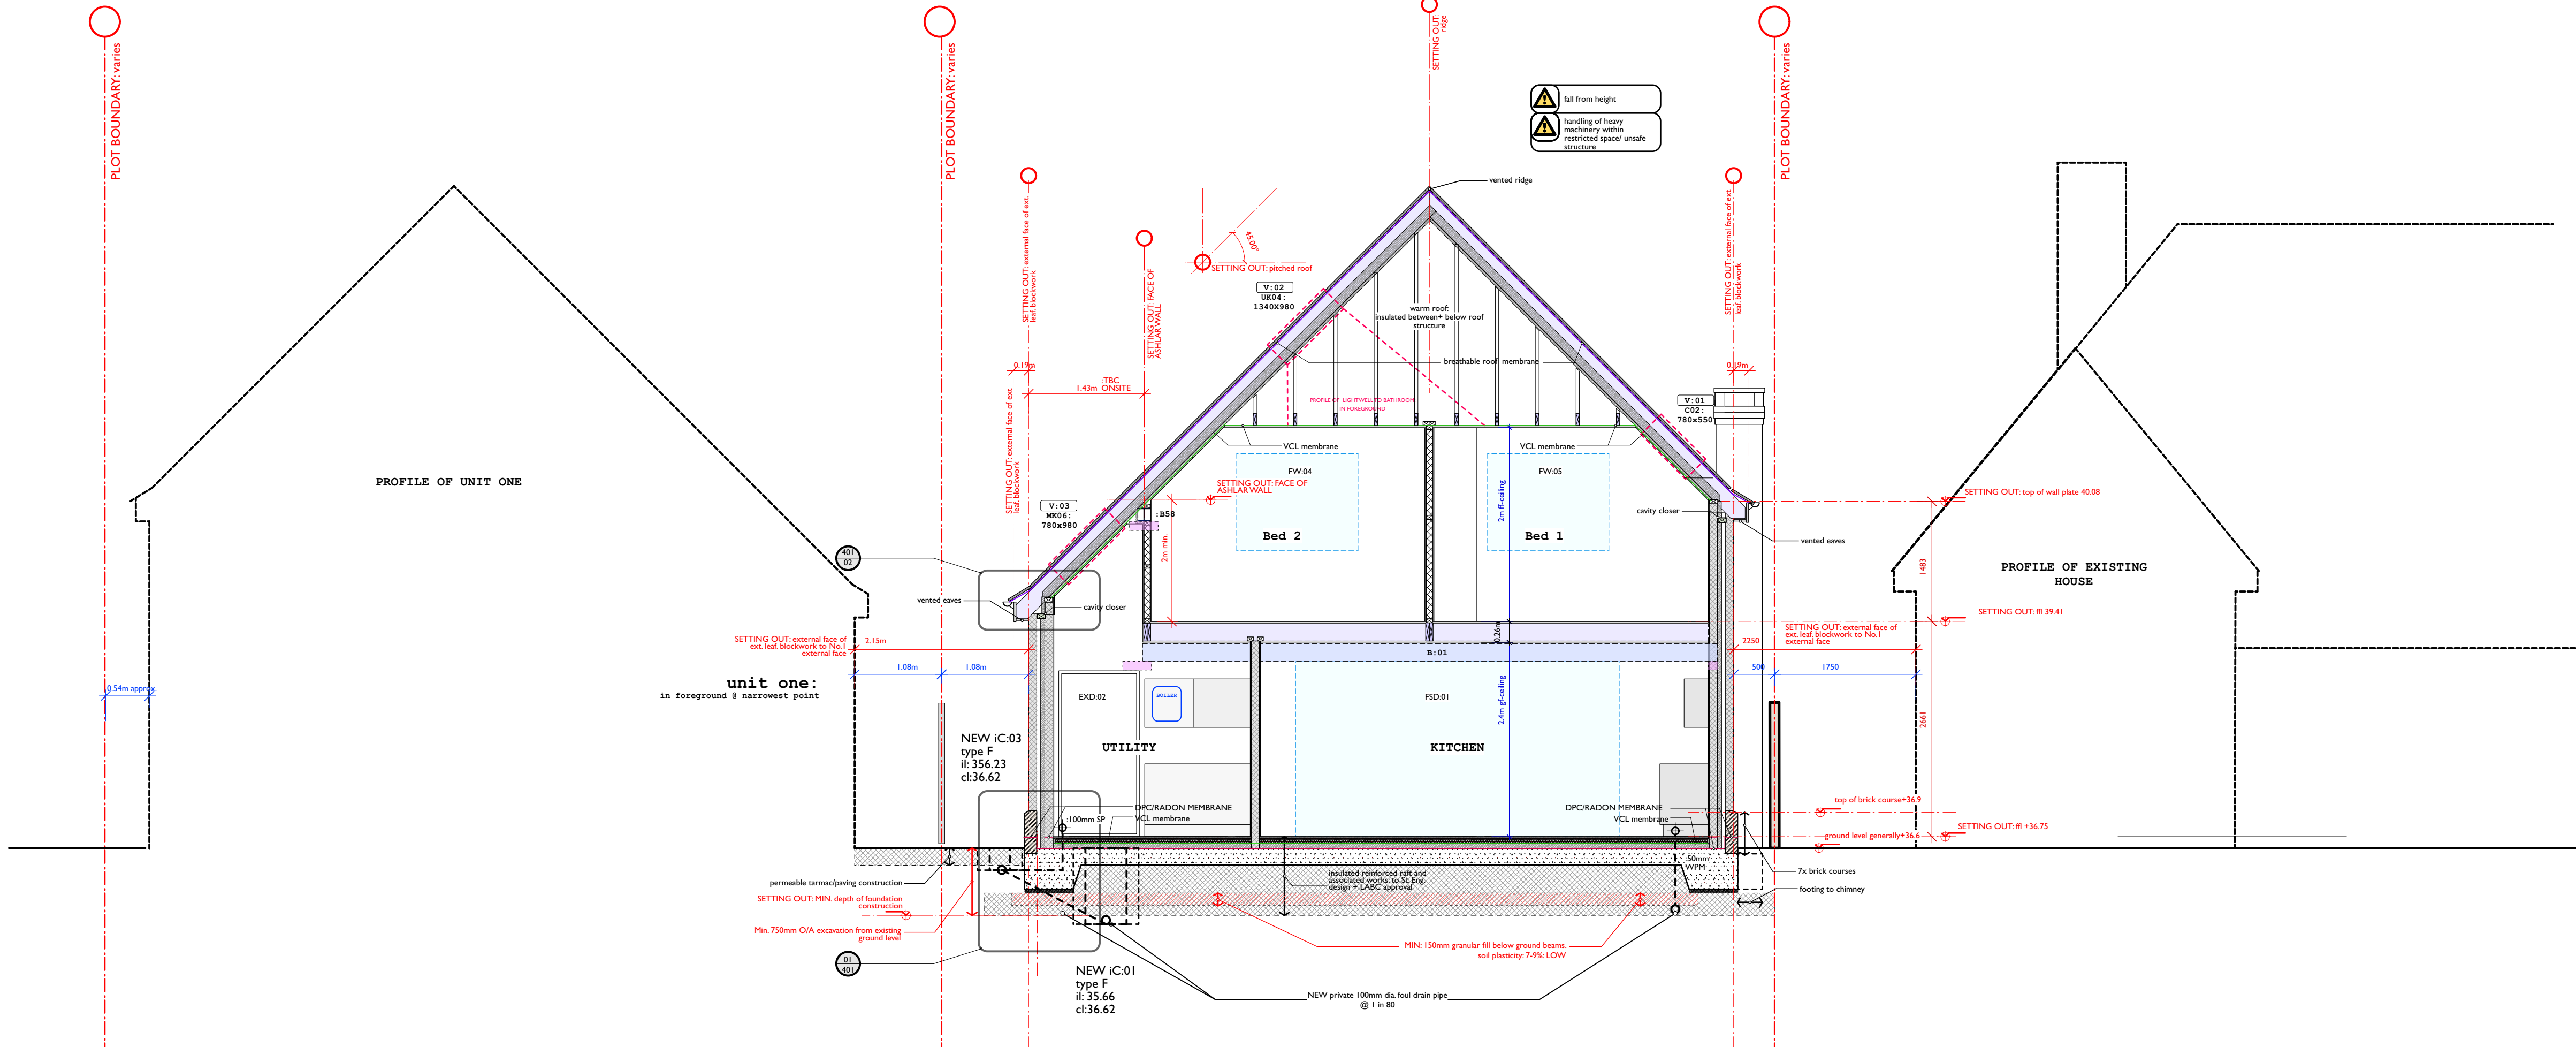

SECTION A-A:

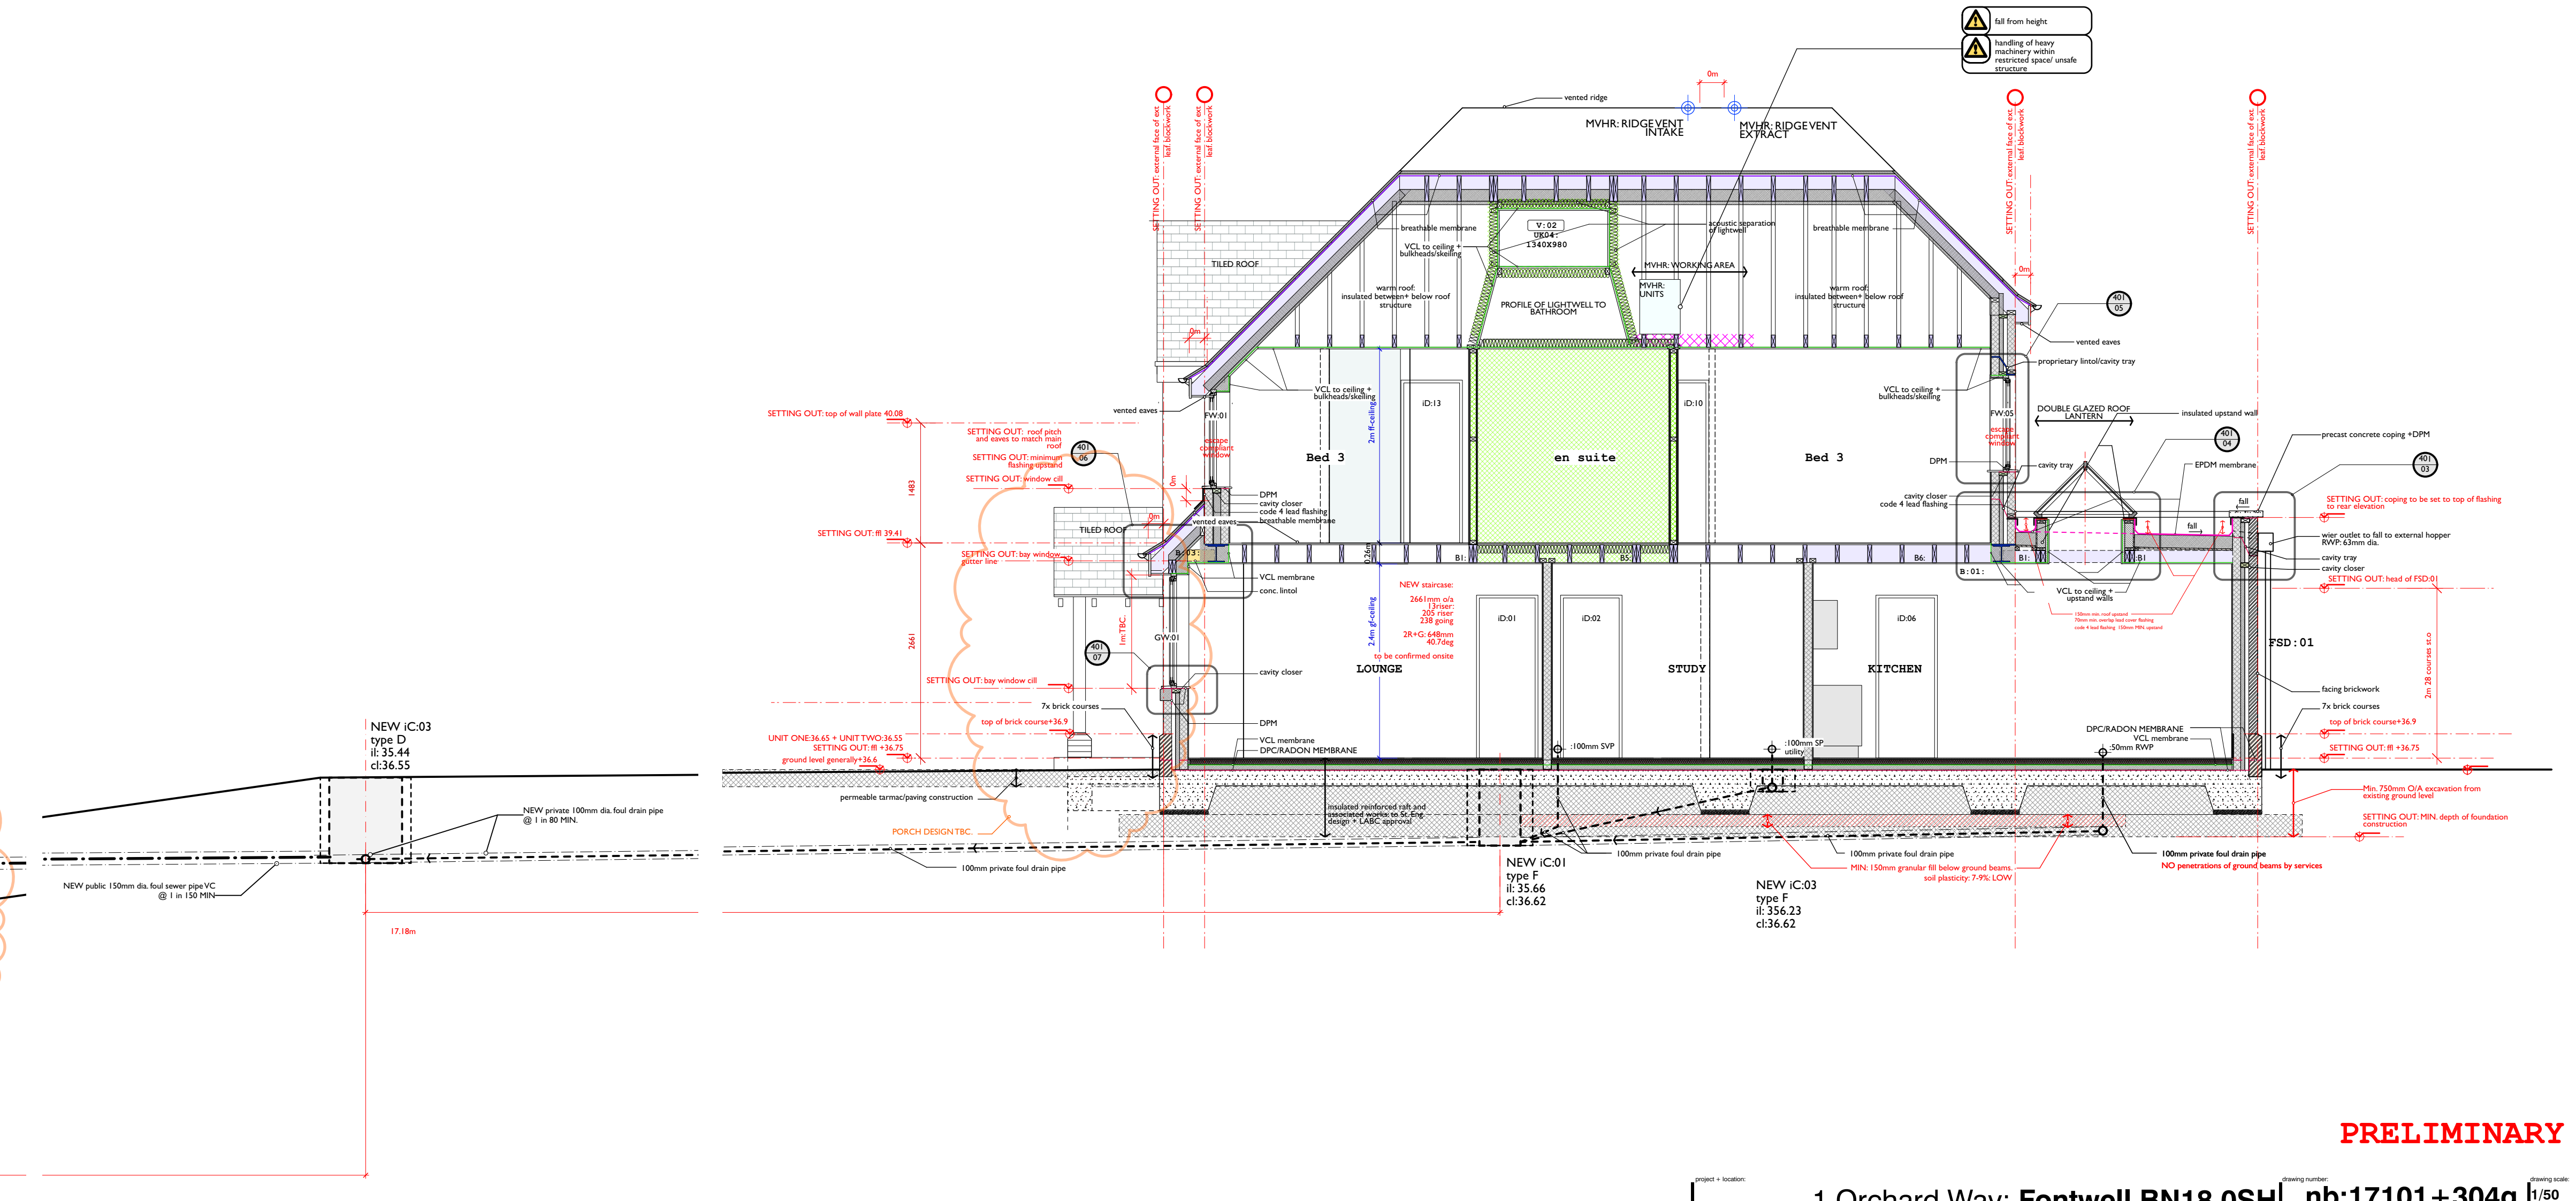

THIS DRAWING IS TO BE READ IN CONJUNCTION WITH ALL OTHER PROJECT, CONSULTANT + SPECIALIST CONTRACTORS DOCUMENTATION. Do not scale. Figured dimensions only are to be taken from this drawing. All dimensions are to be checked on site before any work is put in hand.

notes:

key:

- part M criteria
- internal non load bearing blockwork wall construction
- internal non load bearing timber wall construction
- acoustic floor/ceiling construction
- reduced headheight/raised floor level
- double/triple joists / timber lintols: PURPLE
- setting out criteria/dims
- m+e elements: BLUE
- cavity closer: GREEN
- steel lintol: BLUE
- pad stones: PINK
- concrete lintol: MUSTARD
- MVHR plant supporting structure
- roof element requiring fire rated construction
- area of flat ceiling to first floor
- structural void
- first floor walls OVER
- part K compliant windows
- VCL: GREEN
- DPC/DPM radon barrier where annotated
- breathable roof membrane: PURPLE

CDM:

- avoid or refrain from a particular action
- indicates a required particular action by the contractor
- relevant information
- significant hazard

revisions:

FIRST ISSUE:

- a: 14.06.2021
- b: 14.07.2021+ for comment
- c: 15.07.2021+ LABC for comment
- d: 06.08.2021+ LABC for comment
- e: 18.08.2021+ LABC for comment
- f: 10.09.2021+ updated to accord with St.eng. design.
- g: 14.09.2021+ LABC/BC issue

nb:architects+
UNIT FIVE level four south
new england house, new england street
Brighton, East Sussex, BN1 4GH
t: +44(0)1273 609603
mail@ nbarchitecture.com

project + location
1 Orchard Way: Fontwell BN18 0SH

drawing number
nb:17101+304g

drawing scale
1/50 @A1

sections: UNIT TWO

PRELIMINARY