


UNIT ONE + TWO

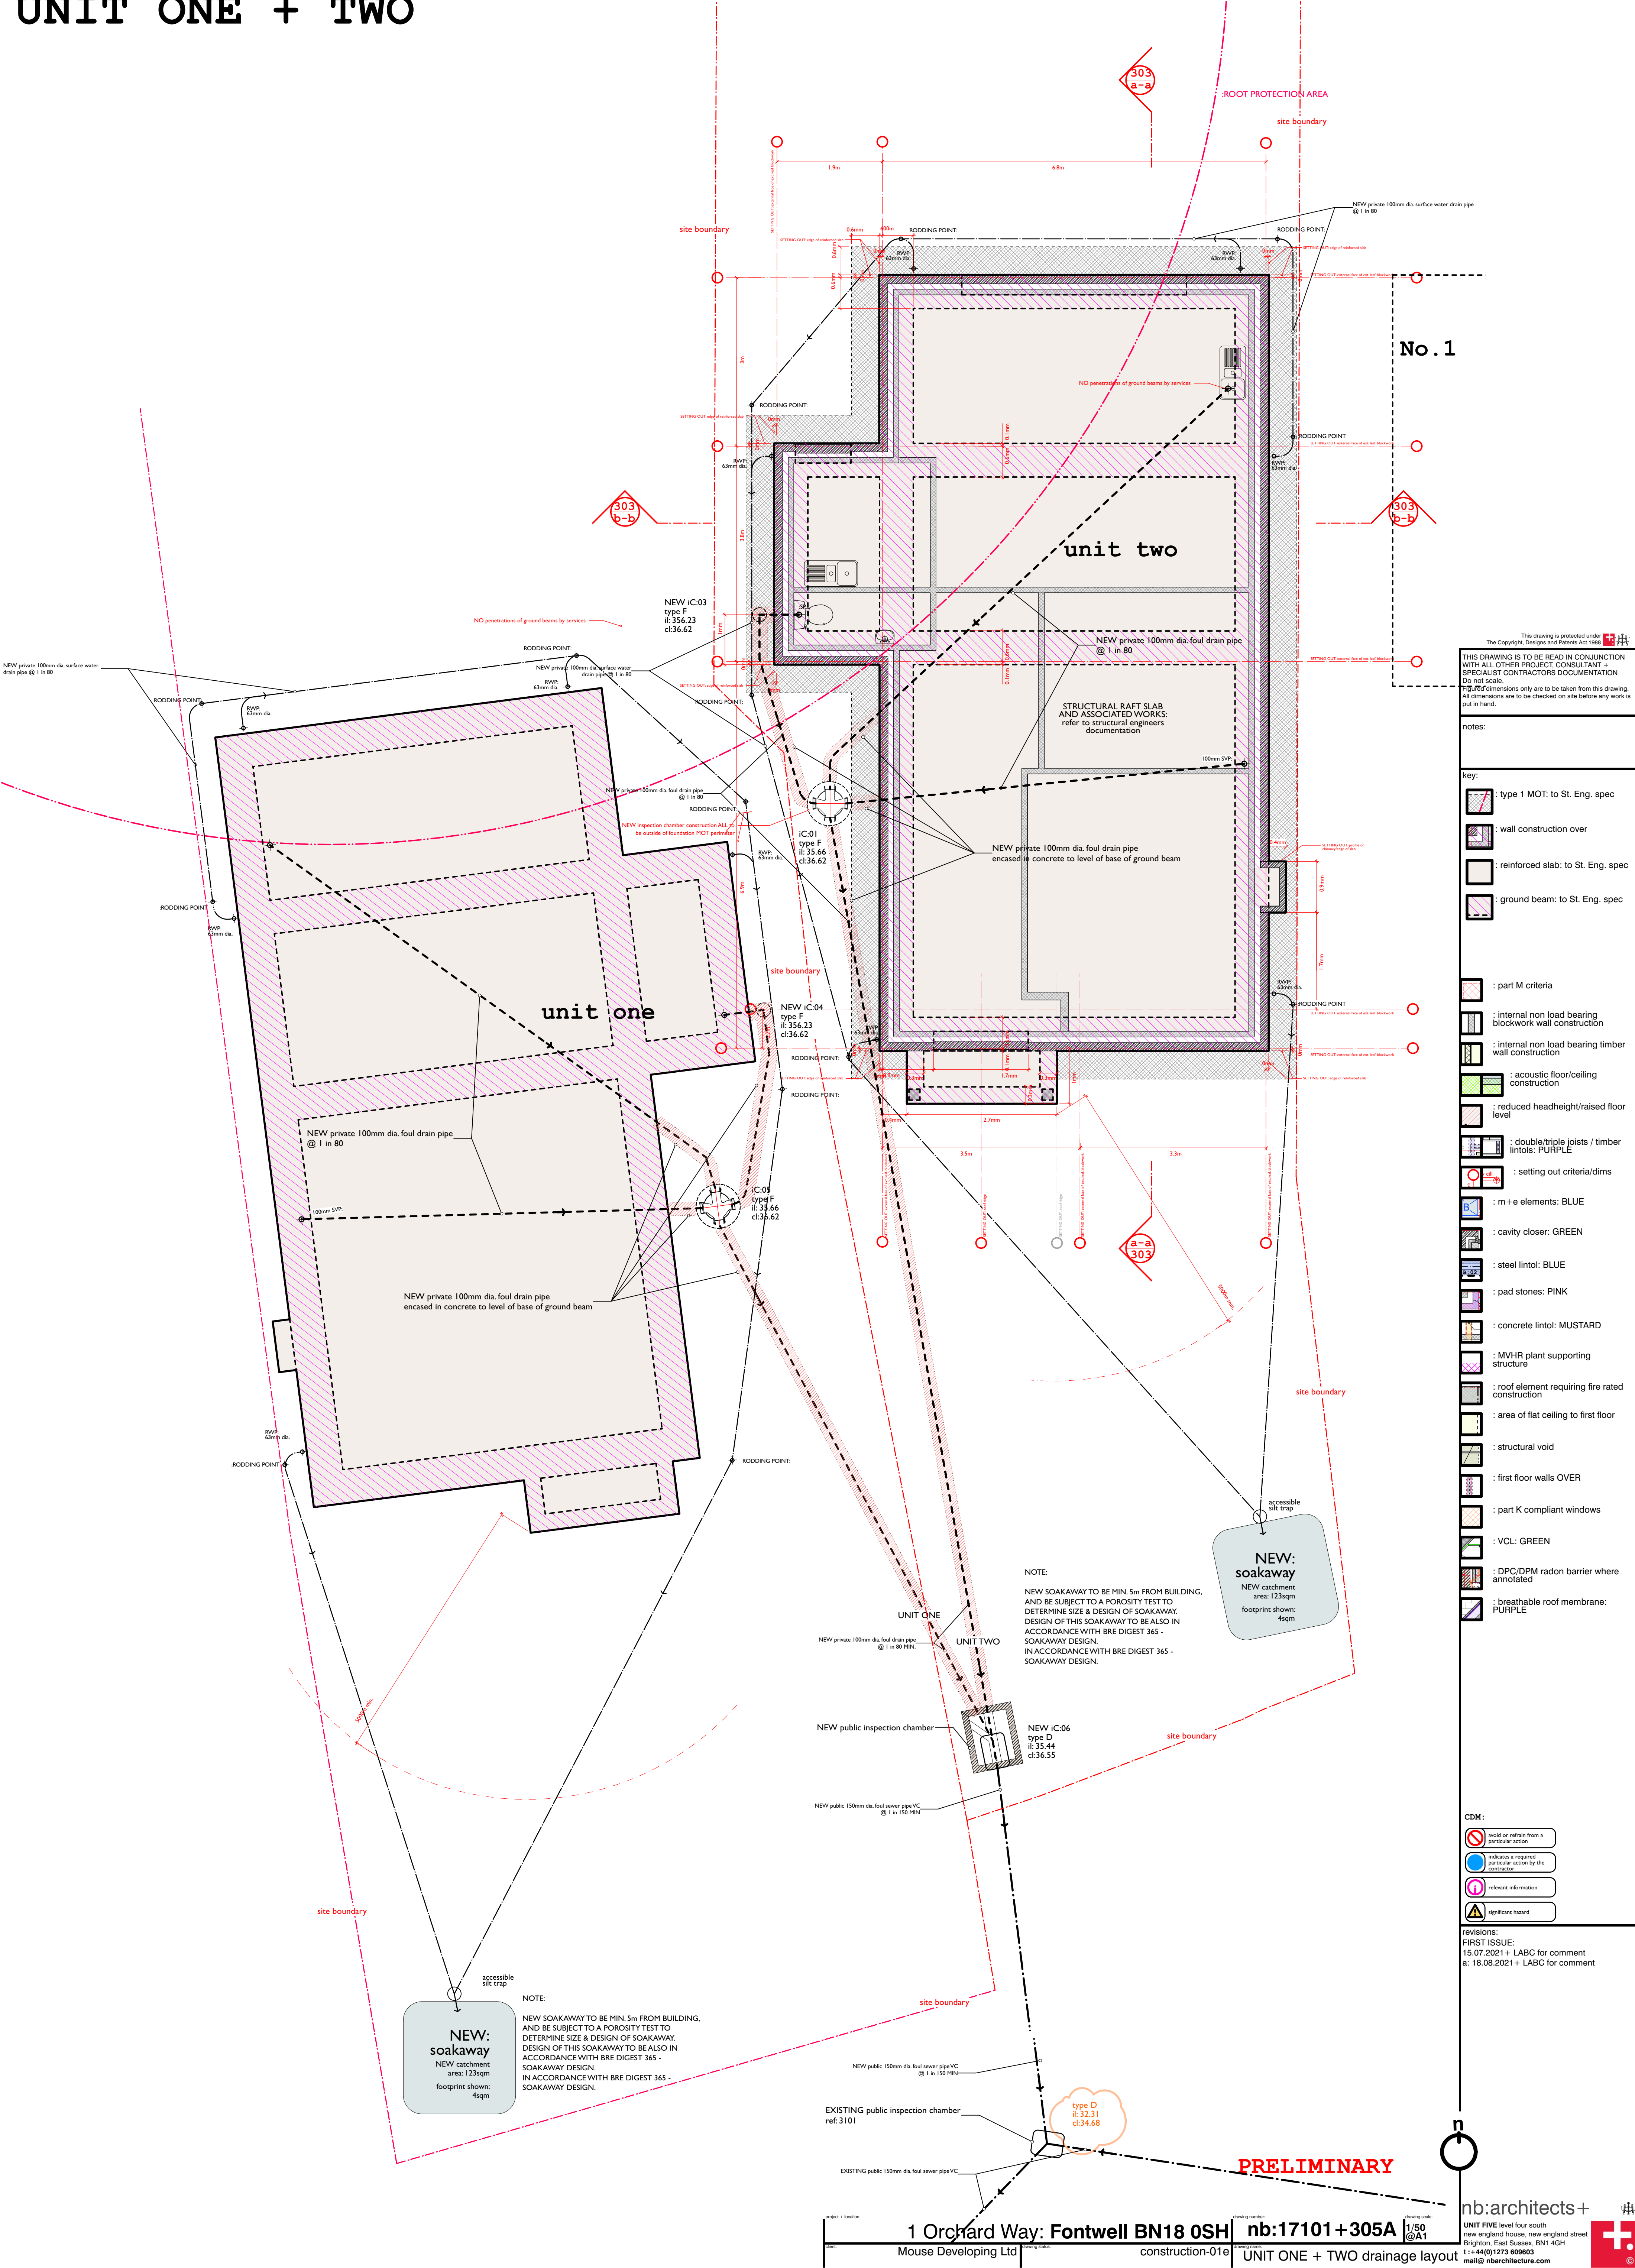

This drawing is protected under
The Copyright, Designs and Patents Act 1988

THIS DRAWING IS TO BE READ IN CONJUNCTION
WITH ALL OTHER PROJECT CONSULTANT +
SPECIALIST CONTRACTORS DOCUMENTATION
Do not scale.
Dimensions only are to be taken from this drawing.
All dimensions are to be checked on site before any work is
put in hand.

notes:

- key:
- type 1 MOT: to St. Eng. spec
 - wall construction over
 - reinforced slab: to St. Eng. spec
 - ground beam: to St. Eng. spec
 - part M criteria
 - internal non load bearing
blockwork wall construction
 - internal non load bearing timber
wall construction
 - acoustic floor/ceiling
construction
 - reduced headheight/raised floor
level
 - double/triple joists / timber
lintols: PURPLE
 - setting out criteria/dims
 - m+e elements: BLUE
 - cavity closer: GREEN
 - steel lintol: BLUE
 - pad stones: PINK
 - concrete lintol: MUSTARD
 - MVHR plant supporting
structure
 - roof element requiring fire rated
construction
 - area of flat ceiling to first floor
 - structural void
 - first floor walls OVER
 - part K compliant windows
 - VCL: GREEN
 - DPC/DPM radon barrier where
annotated
 - breathable roof membrane:
PURPLE

- CDM:
- avoid or refrain from a
particular action
 - indicates a required
particular action by the
contractor
 - relevant information
 - significant hazard

revisions:

FIRST ISSUE:

15.07.2021 + LABC for comment

a: 18.08.2021 + LABC for comment