
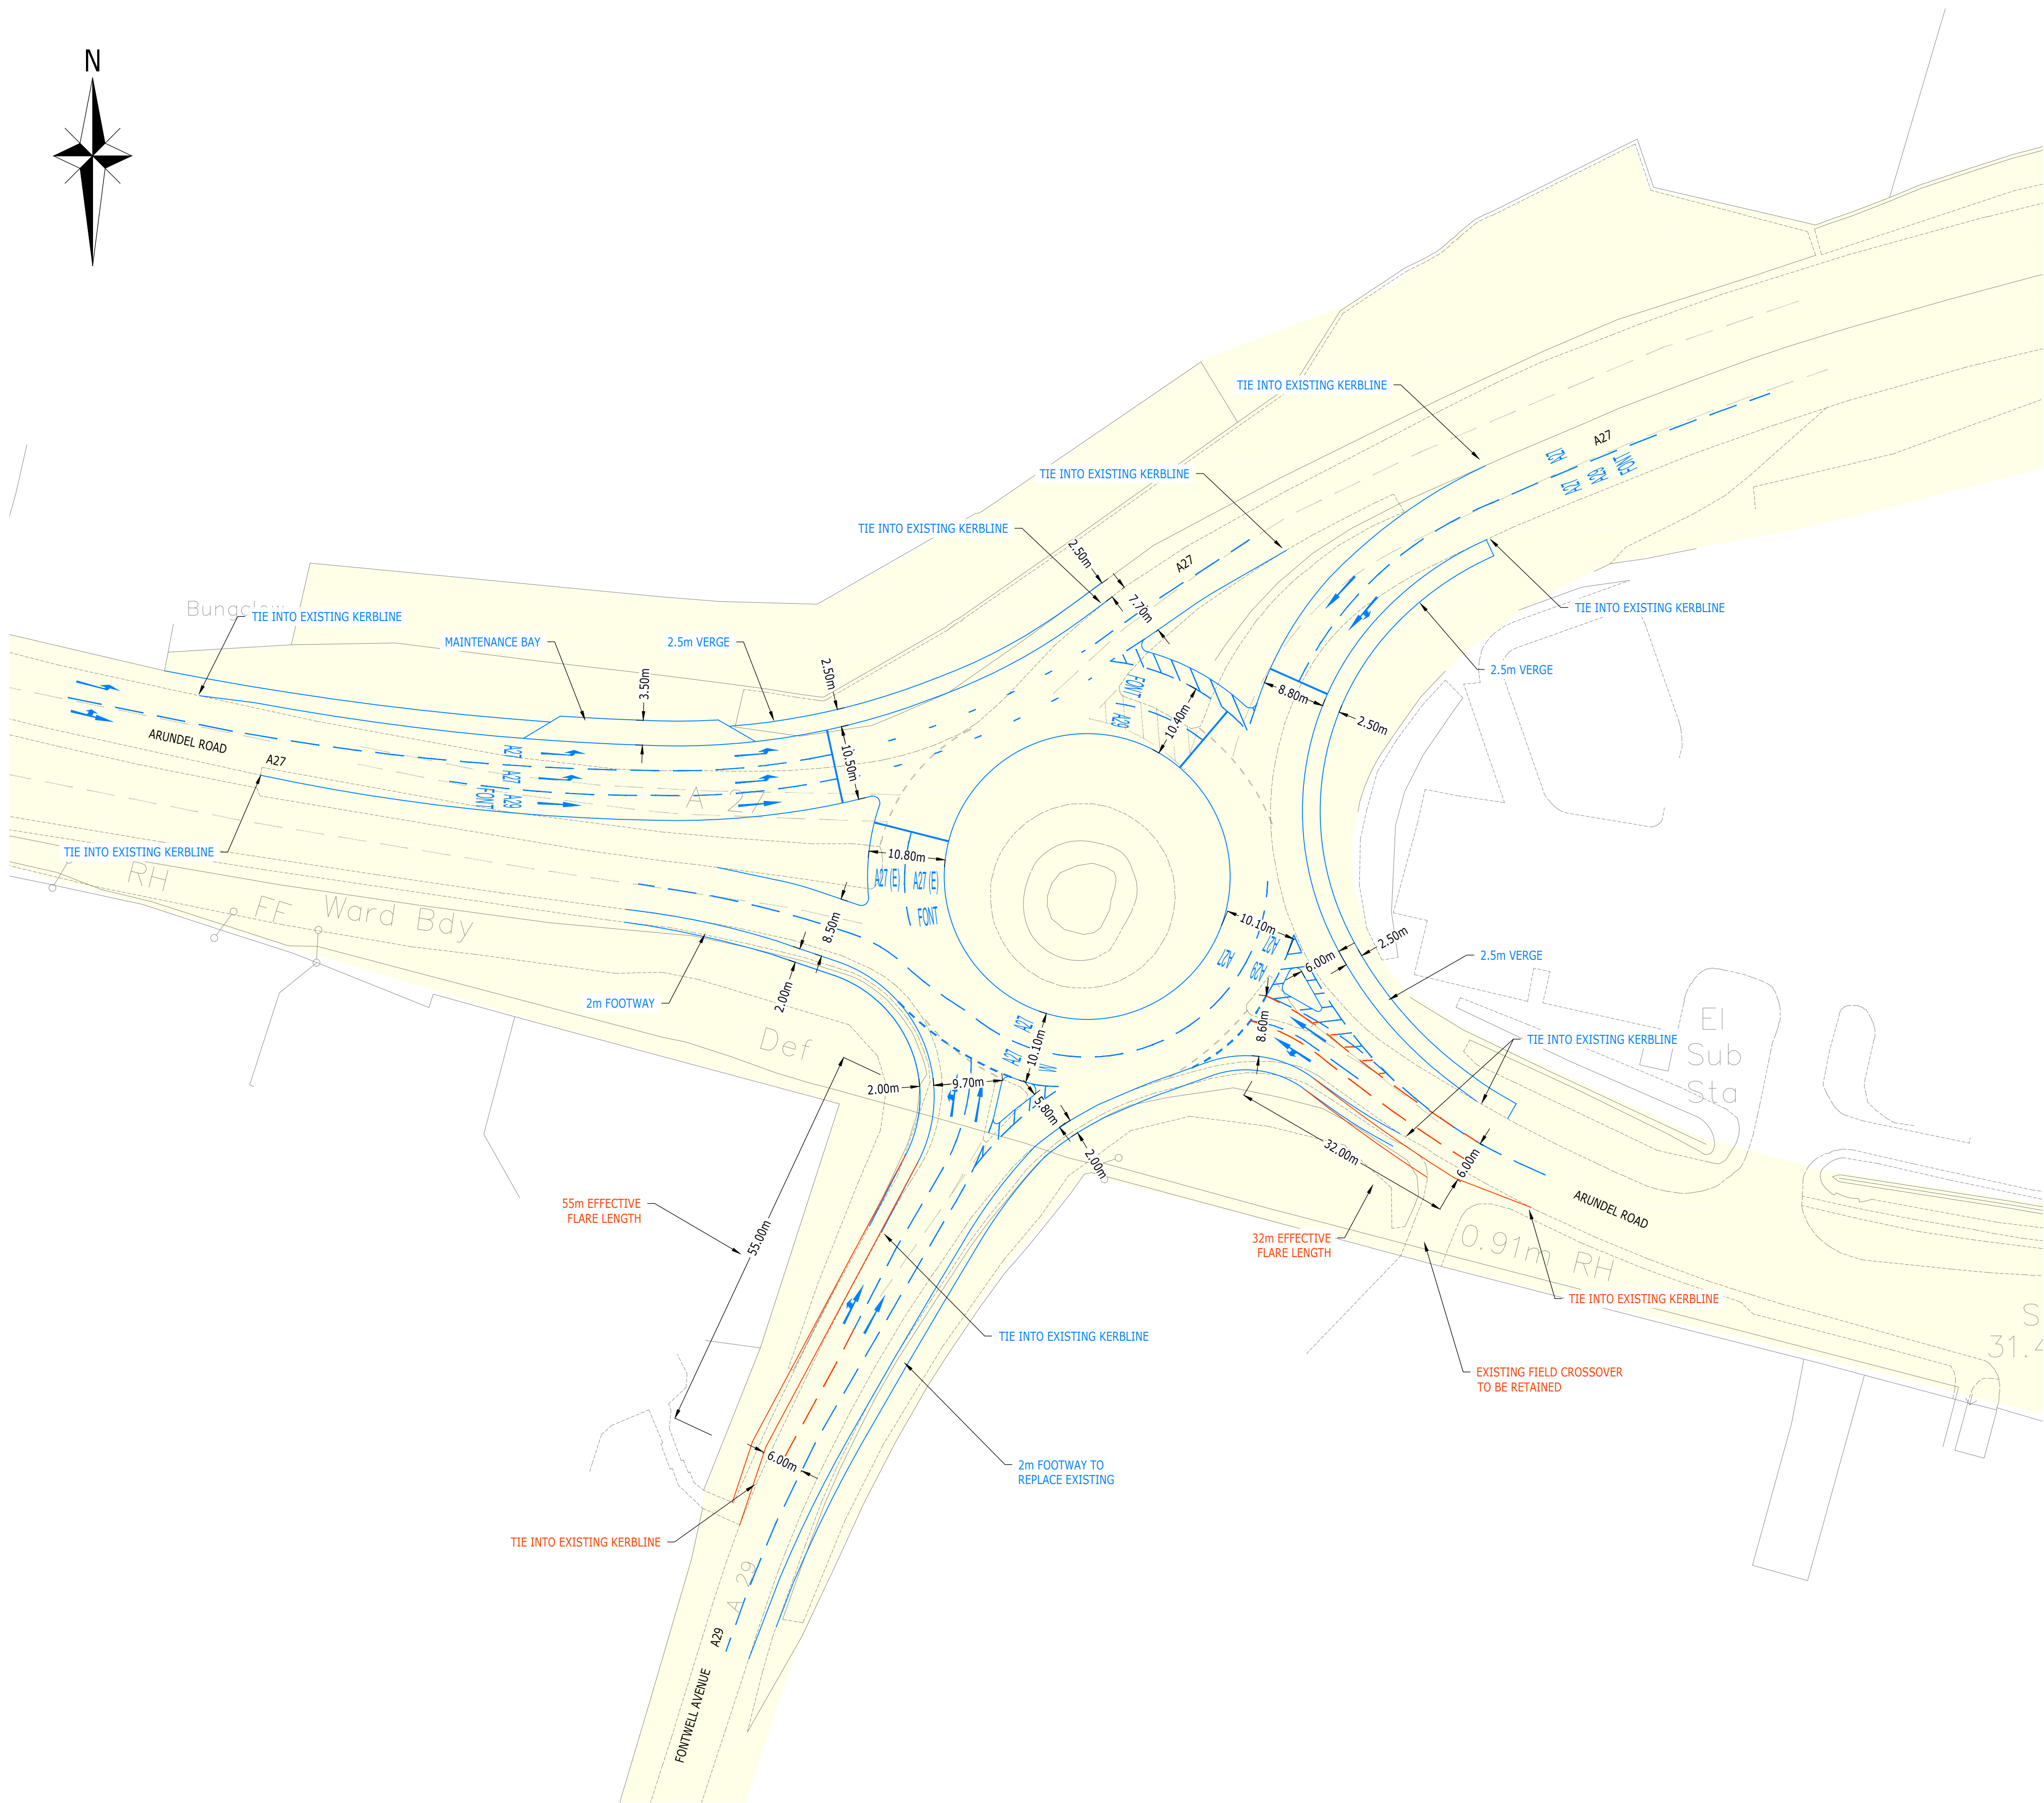


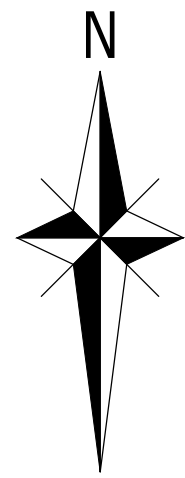

NOTES:

DESIGN BASED ON PROPOSED ARUN LOCAL PLAN IMPROVEMENTS - PJA DRAWING 04019 - CI - 0104 - A3 AS SUPPLIED BY HIGHWAYS ENGLAND 29-01-2021.

DESIGN SUBJECT TO TOPOGRAPHICAL SURVEY, LAND BOUNDARY CONFIRMATION, DETAIL DESIGN, STAGE 1 RSA AND HIGHWAY APPROVAL.

FOR FURTHER DETAILS ON PROPOSALS SEE PROPOSED ARUN LOCAL PLAN IMPROVEMENTS - PJA DRAWING 04019 - CI - 0104 - A3 AS SUPPLIED BY HIGHWAYS ENGLAND 29-01-2021.

- KEY:
- HIGHWAY BOUNDARY TRANSCRIBED FROM PJA DRAWING 04019 - CI - 0104
 - EXISTING LAYOUT (OS BASE DATA)
 - PROPOSED ARUN LOCAL PLAN IMPROVEMENTS - PJA DRAWING 04019 - CI - 0104 - A3 AS SUPPLIED BY HIGHWAYS ENGLAND 29-01-2021
 - HE ANALYSIS - LAND EAST OF TYE LANE PROPOSED MITIGATION SCHEME

DRAFT

WORK IN PROGRESS

A	NOTES UPDATED	DV	DH	KM	24.02
Rev	Description	Drn	Chk	App	Date

ARDENT

CONSULTING ENGINEERS

Third Floor
The Hallmark Building
52-56 Leadenhall Street
London
EC3M 5JE

worksafe
consultant
www.amsatd.com

SSIP
SPECIALIST
INSTITUTION
OF
STRUCTURAL
INVESTIGATION
PRACTITIONERS

Tel: 020 7680 4088
Web: www.ardent-ce.co.uk
E-mail: enquiries@ardent-ce.co.uk

BSI
BRITISH
STANDARDS
INSTITUTION

Client

VISTRY SOUTH EAST

Project Title:

LAND EAST OF TYE LANE, WALBERTON

Drawing Title:

PROPOSED FONTWELL WEST ROUNDABOUT IMPROVEMENTS - HE ANALYSIS MITIGATION SCHEME

A1 Scale	Date	Designed by
1:500	23.02.21	DV
Drawn by	Checked by	Approved by
DV	DH	KM
Drawing Number	183248-004	Rev A