


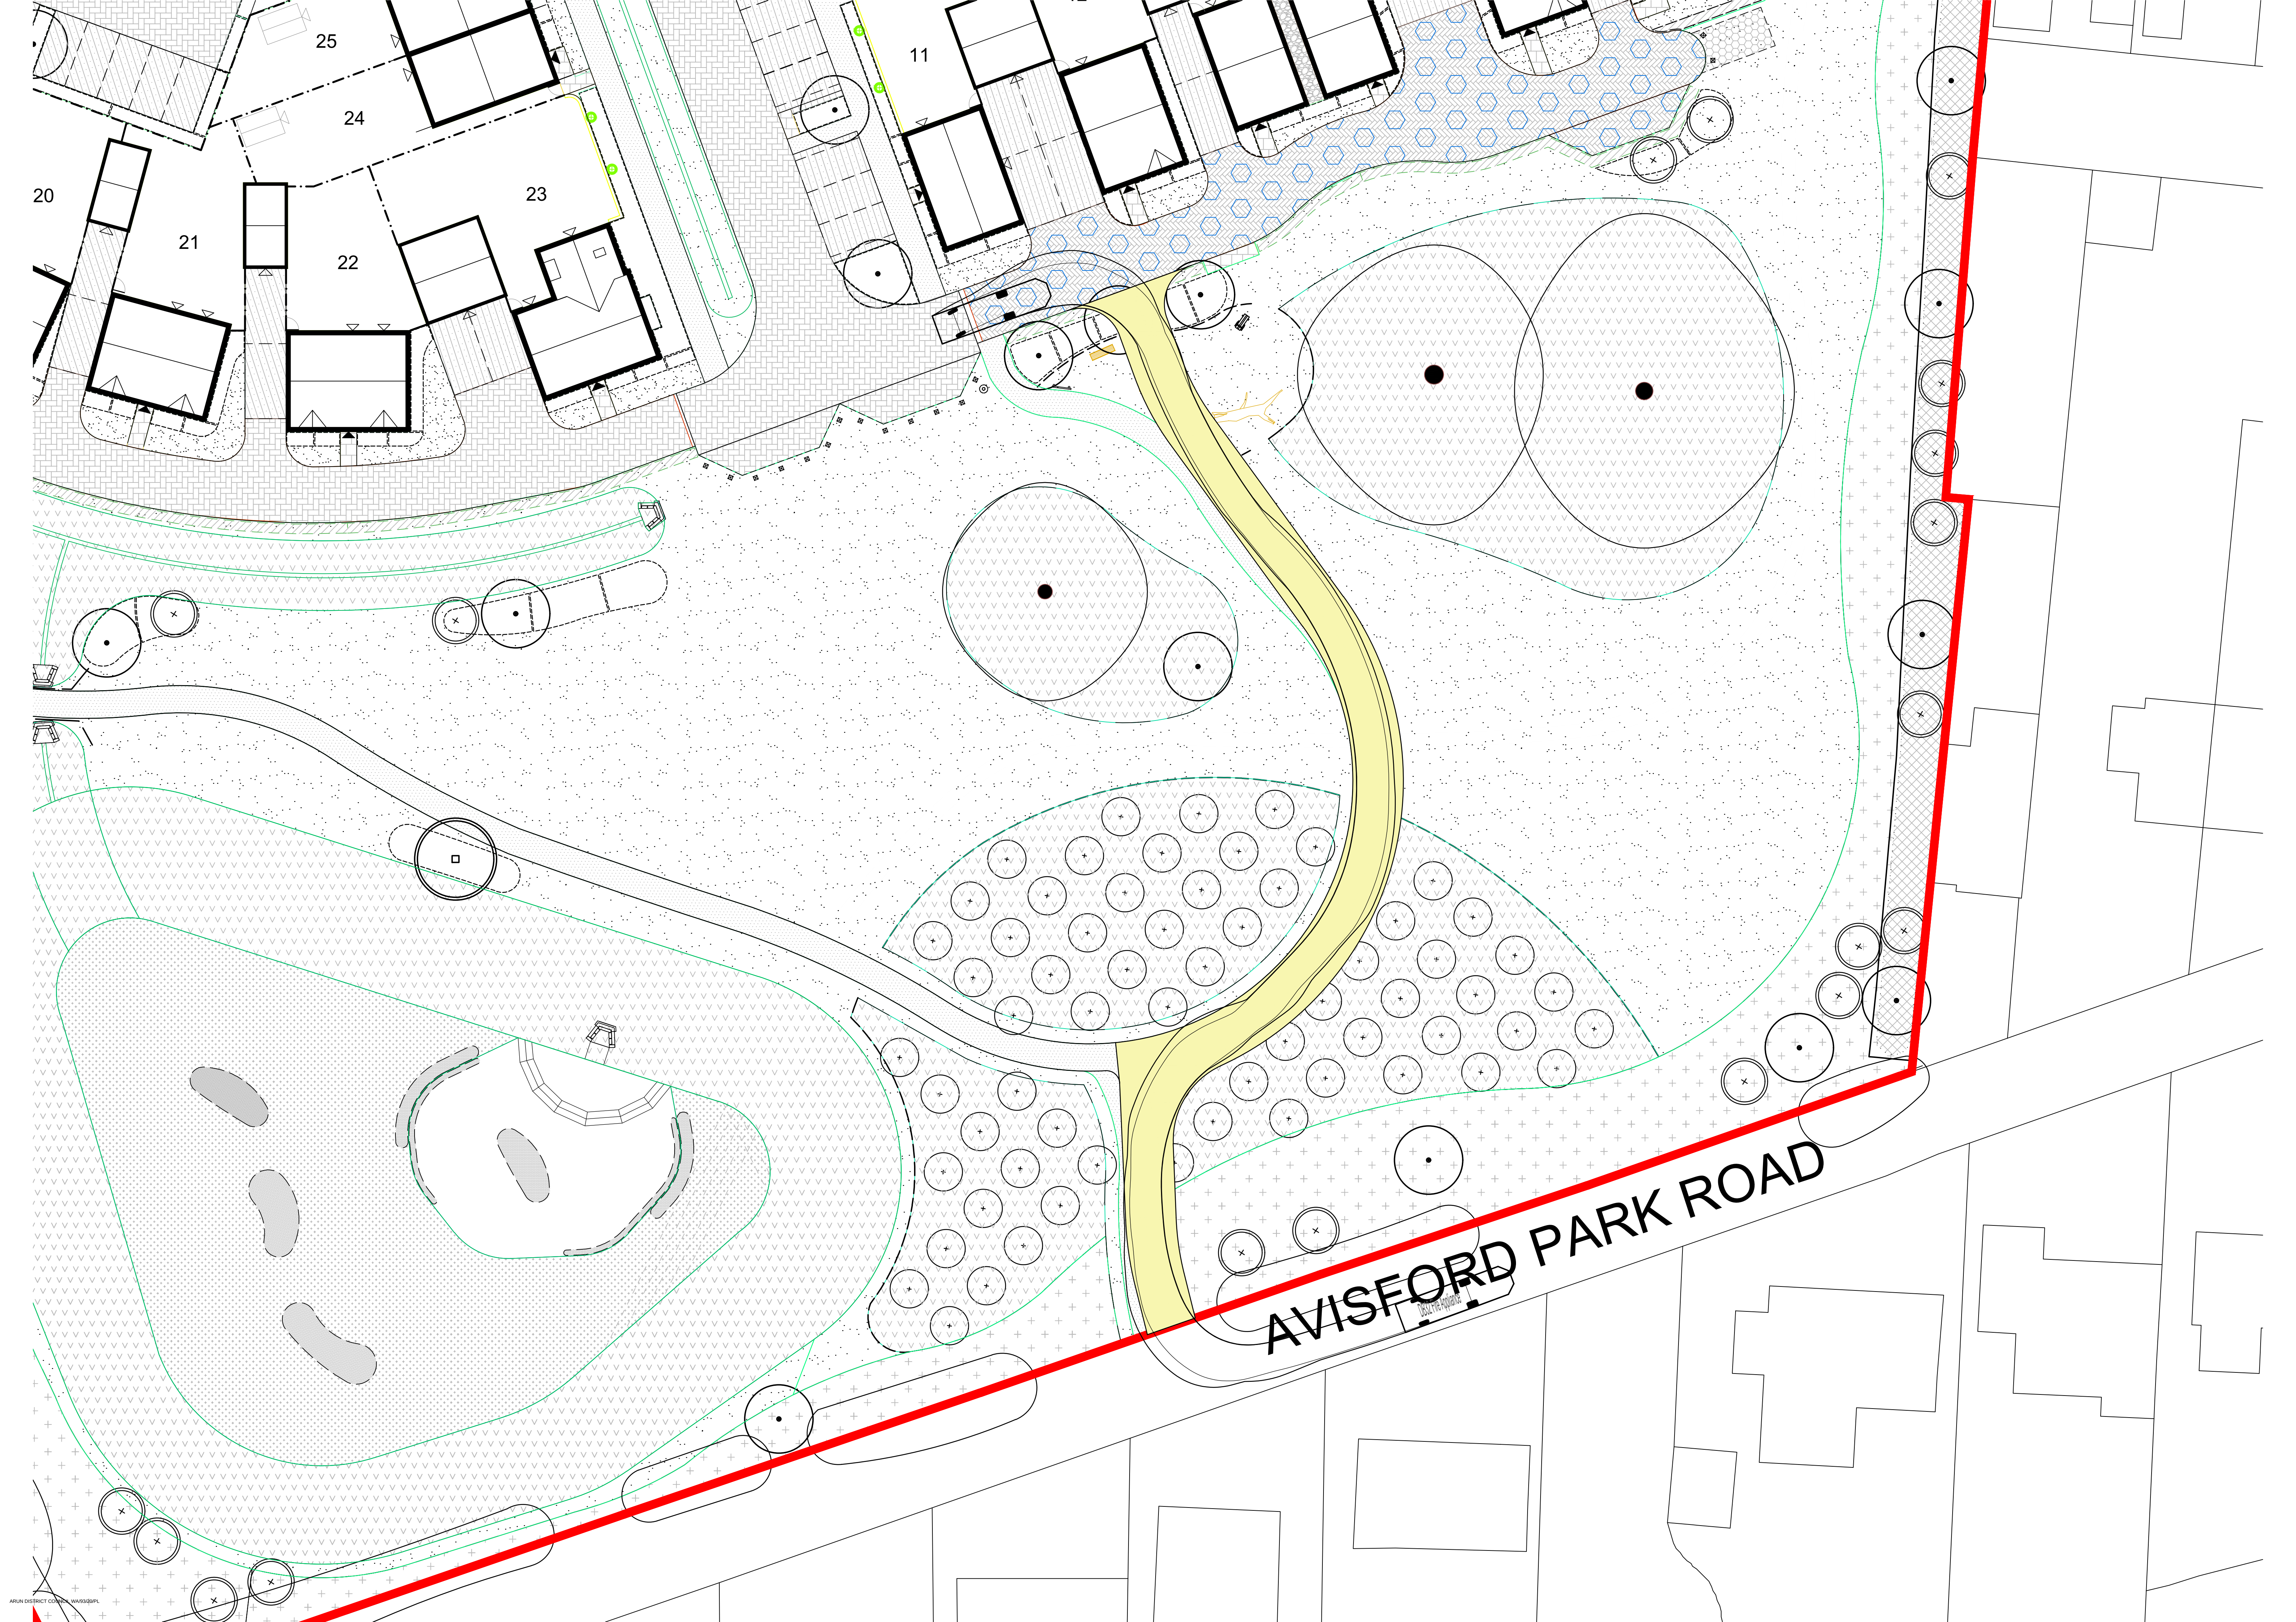

AVISFORD PARK ROAD