


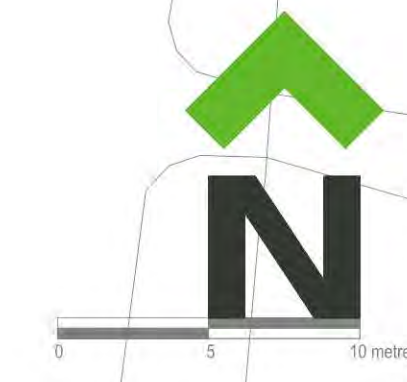

FOR PUBLIC OPEN SPACE
PROPOSALS REFER TO
CSA/3823/107-110

FOR PUBLIC OPEN SPACE
PROPOSALS REFER TO
CSA/3823/107-110

REFER TO CSA/3823/102

REFER TO CSA/3823/102

FOR PUBLIC OPEN SPACE
PROPOSALS REFER TO
CSA/3823/107-110

FOR PUBLIC OPEN SPACE
PROPOSALS REFER TO
CSA/3823/107-110

PLANT SCHEDULE FOR CSA/3823/101-103

Herbaceous -													
Qty	Name	Common Name	Age	Height	Form	Girth	ChStm	Bkts	Root	Ctr	Measure Unit	Density (m2/m m)	Centres
111	Bergenia cordifolia	Elephant's Ears							C	SL	m2	4.00	0.900
111													
Herbaceous - Grass													
Qty	Name	Common Name	Age	Height	Form	Girth	ChStm	Bkts	Root	Ctr	Measure Unit	Density (m2/m m)	Centres
40	Macarthur sinensis Klene Silberrispine	Japanese Silver grass							C	SL	m2	3.00	0.600
Shrub -													
Qty	Name	Common Name	Age	Height	Form	Girth	ChStm	Bkts	Root	Ctr	Measure Unit	Density (m2/m m)	Centres
132	Aucuba japonica 'Rozanne'			30-40cm				4	C	SL	m2	3.00	0.600
253	Berberis thunbergii 'Atropurpurea Nana'	Barberry		25-30cm				5	C	SL	m2	4.00	0.500
173	Berberis thunbergii 'Red Chief'	Barberry		40-60cm				5	C	SL	m2	3.00	0.600
182	Brachyglottis 'Sunshine'			30-40cm				6	C	SL	m2	3.00	0.600
211	Ceanothus 'Blue Mount'	California lilac		30-40cm				6	C	SL	m2	3.00	0.600
113	Choisya 'Asteric Pearl'	Mexican orange		30-40cm				6	C	SL	m2	3.00	0.600
53	Choisya ternata 'Sundance'	Mexican orange blossom		40-60cm				5	C	SL	m2	3.00	0.600
300	Cistus corbariensis	Sun roses		40-60cm				6	C	SL	m2	3.00	0.600
30	Cistus 'Silver Pink'	Sun roses		30-40cm				6	C	SL	m2	3.00	0.600
140	Escallonia 'Red Elf'			60-80cm				5	C	SL	m2	3.00	0.600
82	Eunymia 'President Gauthier'			30-40cm				5	C	SL	m2	3.00	0.600
152	Hebe 'Magical'	Hebe		30-40cm				7	C	SL	m2	3.00	0.600
37	Hebe 'Midsummer Beauty'	Hebe		30-40cm				7	C	SL	m2	3.00	0.600
86	Hebe 'Mrs Winder'	Hebe		30-40cm				5	C	SL	m2	3.00	0.600
289	Hebe rakaisensis	Hebe		20-30cm(D)				7	C	SL	m2	3.00	0.600
128	Hypericum 'Hidcot'			30-40cm				7	C	SL	m2	3.00	0.600
108	Lavandula 'Intermediate 'Grosso'	Lavender	2x	30-25cm				7	C	SL	m2	3.00	0.600
75	Lonicera nidia 'Bogart's Gold'	Golden box honeysuckle		30-40cm				5	C	SL	m2	3.00	0.600
26	Lonicera nidia 'Magical'	Honeysuckle		30-40cm(D)				8	C	SL	m2	3.00	0.600
453	Lonicera pleata	Honeysuckle		30-40cm				8	C	SL	m2	3.00	0.600
84	Mahonia aquilum 'Apollis'	Oregon grape 'Apollis'		40-60cm				3	C	SL	m2	3.00	0.600
56	Mahonia media 'Winter Sun'	Oregon grape 'Winter Sun'		40-60cm				2	C	SL	m2	3.00	0.600
71	Oemarrhis laurifolia	Oemarrhis		40-60cm				4	C	SL	m2	3.00	0.600
219	Photinia x fraseri 'Little Red Robin'	Red-tipped photinia		40-60cm				5	C	SL	m2	3.00	0.600
187	Prunus laurocerasus 'Obo Luyken'	Cherry laurel var.		30-40cm				5	C	SL	m2	3.00	0.600
114	Prunus x cistena 'Crimson Dwarf'	Purple Leaf Sand Cherry		40-60cm				4	C	SL	m2	4.00	0.500
45	Rosemarinus 'Miss Jessop's Upright'	Rosemary		30-40cm				5	C	SL	m2	3.00	0.600
197	Sarcococca hookeriana digyna	Sweet box		30-40cm				6	C	SL	m2	3.00	0.600
154	Skimmia confusa 'New Green'			30-40cm				4	C	SL	m2	3.00	0.600
133	Skimmia japonica 'New White'	Japanese Skimmia	2x	40-60cm				3	C	SL	m2	3.00	0.600
271	Viburnum davidii	David viburnum		30-40cm				4	C	SL	m2	3.00	0.600
42	Viburnum x juddii	Just viburnum		40-60cm				3	C	SL	m2	5.00	0.450
4590													
Shrub - Climber													
Qty	Name	Common Name	Age	Height	Form	Girth	ChStm	Bkts	Root	Ctr	Measure Unit	Density (m2/m m)	Centres
24	Clematis montana 'Grandiflora'	Clematis		80-100cm				5	C	SL	rr	0.00	0.000
19	Hedera helix 'Hibernica'	Ivy		80-100cm				5	C	SL	rr	0.00	0.000
15	Jaumea carniflora	White jasmine		60-80cm				9	C	SL	rr	0.00	0.000
13	Lonicera henryi	Honeysuckle	2x	60-80cm				5	C	SL	rr	0.00	0.000
71													
Shrub - Hedgerow													
Qty	Name	Common Name	Age	Height	Form	Girth	ChStm	Bkts	Root	Ctr	Measure Unit	Density (m2/m m)	Centres
508	Elaeagnus x ebbingei (Hedge)			80-100cm				6	C	SL	m	2.00	0.400
1480	Ligustrum ovalifolium 'Aureum' (Hedge)	Golden privet		80-100cm				10	C	SL	m	2.00	0.400
1316	Viburnum tinus 'Eve Price' (Hedge)	Laurustinus		40-60cm				7	C	SL	m	2.00	0.400
3284													
Shrub Mix - Structural 1													
Qty	Name	Common Name	Age	Height	Form	Girth	ChStm	Bkts	Root	Ctr	Measure Unit	Density (m2/m m)	Centres
310	Aucuba japonica 'Rozanne'			30-40cm				4	C	SL	m2	5.00	0.450
319	Hypericum 'Hidcot'			30-40cm				7	C	SL	m2	5.00	0.450
310	Lonicera nidia 'Magical'	Honeysuckle		30-40cm(D)				8	C	SL	m2	5.00	0.450
310	Prunus laurocerasus 'Zabelliana'	Cherry laurel var.		40-60cm(D)				5	C	SL	m2	5.00	0.450
310	Viburnum opulus 'Compactum'	Guelder rose		30-40cm				4	C	SL	m2	5.00	0.450
1550													
Shrub Mix - Structural 2													
Qty	Name	Common Name	Age	Height	Form	Girth	ChStm	Bkts	Root	Ctr	Measure Unit	Density (m2/m m)	Centres
519	Cornus coccinea 'Young Lady'	Snake tree 'Young Lady'		40-60cm				4	C	SL	m2	5.00	0.450
519	Escallonia laevis 'Pink Elf'	Escallonia laevis 'Pink Elf'		30-40cm				4	C	SL	m2	5.00	0.450
519	Hebe 'Midsummer Beauty'	Hebe		30-40cm				7	C	SL	m2	5.00	0.450
519	Lonicera nidia 'Lemon Beauty'	Box honeysuckle		40-60cm(D)				8	C	SL	m2	5.00	0.450
519	Prunus x cistena			60-80cm				4	C	SL	m2	5.00	0.450
2595													
Shrub Mix - Structural 3													
Qty	Name	Common Name	Age	Height	Form	Girth	ChStm	Bkts	Root	Ctr	Measure Unit	Density (m2/m m)	Centres
343	Brachyglottis 'Sunshine'			40-60cm				6	C	SL	m2	5.00	0.450
343	Choisya ternata 'Sundance'	Mexican orange blossom		40-60cm				5	C	SL	m2	5.00	0.450
343	Eunymia japonica 'Oculus Aureus'			40-60cm				4	C	SL	m2	5.00	0.450
343	Hebe 'Urnat Dwarf'	Hebe		30-40cm				5	C	SL	m2	5.00	0.450
343	Lonicera pleata	Honeysuckle		30-40cm				8	C	SL	m2	5.00	0.450
1745													
Tree -													
Qty	Name	Common Name	Age	Height	Form	Girth	ChStm	Bkts	Root	Ctr	Measure Unit	Density (m2/m m)	Centres
5	Acer campestre 'Elaeik'	Field maple	3x	550-600cm	Extra-heavy Standard	14-16cm	min 200cm	7	RB	rr	rr	0.00	0.000
3	Acer freemanii 'Autumn Blaze'	Maple	5x	450-500cm	Semi-mature	25-30cm	min 200cm	4	RB	rr	rr	0.00	0.000
2	Acer platanoides 'Desfont'	Desfont maple	3x	550-600cm	Extra-heavy Standard	14-16cm	min 200cm	7	RB	rr	rr	0.00	0.000
1	Acer palmatum 'Dissectum'	Japanese maple	3x	450-500cm	Semi-mature	20-25cm	min 200cm	4	RB	rr	rr	0.00	0.000
3	Betula albosinensis 'Fascination'	Silver birch	2x	300-350cm	Standard	10-12cm	175-200cm	4	RB	rr	rr	0.00	0.000
3	Betula utilis jacquemontii	West Himalayan birch	3x	550-600cm	Extra-heavy Standard	14-16cm	min 200cm	7	RB	rr	rr	0.00	0.000
6	Carpinus betulus	Hornbeam	4x	450-500cm	Semi-mature	20-25cm	min 200cm	4	RB	rr	rr	0.00	0.000
2	Carpinus betulus 'Trans Fontaine'	Hornbeam	4x	450-500cm	Standard (extra-heavy)	18-20cm	min 200cm	5	C	rr	rr	0.00	0.000
4	Corylus colurna	Turkish hazel	3x	400-450cm	Standard (Extra Heavy)	14-16cm	175-200cm	5	RB	rr	rr	0.00	0.000
3	Gleditsia inaequalis 'Inermis'	Honey locust	2x	175-200cm	Standard	10-12cm	min 200cm	5	RB	rr	rr	0.00	0.000
1	Mallus laevis 'Pink Elf'	Honey locust	2x	300-350cm	Standard (Selected)	10-12cm	175-200cm	4	RB	rr	rr	0.00	0.000
1	Platanus x hispanica	London plane	4x	450-500cm	Standard (Semi-mature)	20-25cm	min 200cm	4	RB	rr	rr	0.00	0.000
4	Prunus padus 'Aberl'	Bird cherry	3x	300-350cm	Standard (Selected)	10-12cm	175-200cm	3	BR	rr	rr	0.00	0.000
1	Prunus serotina	Tatarian cherry	3x	400-450cm	Standard (Extra Heavy)	14-16cm	175-200cm	5	RB	rr	rr	0.00	0.000
8	Prunus x schottii		3x	400-450cm	Standard (Extra-heavy)	16-18cm	min 200cm	4	RB	rr	rr	0.00	0.000
11	Prunus laurocerasus 'Oculus Aureus'	Cherry laurel var.	2x	300-350cm	Standard	10-12cm	175-200cm	4	RB	rr	rr	0.00	0.000
2	Rubus idaeus 'Lodovicianus'	Rubus idaeus 'Lodovicianus'	3x	450-500cm	Semi-mature	18-20cm	min 200cm	3	RB	rr	rr	0.00	0.000
3	Rubus idaeus 'Magical'	Rubus idaeus 'Magical'	3x	300-350cm	Standard	10-12cm	175-200cm	4	RB	rr	rr	0.00	0.000
3	Rubus idaeus 'Cardinal Rose'	Rubus idaeus 'Cardinal Rose'	3x	300-350cm	Standard (Selected)	10-12cm	175-200cm	4	RB	rr	rr	0.00	0.000
2	Tilia cordata	Caucasian lime, Crimean lime	5x		Semi-mature	20-25cm	min 200cm	4	RB	rr	rr	0.00	0.000
115													
14101													

LEGEND

- APPLICATION BOUNDARY
- EXISTING TREES / VEGETATION
- Softworks
- SEMI-MATURE TREE
- EXTRA HEAVY STANDARD TREE
- STANDARD TREE
- ORNAMENTAL HEDGE PLANTING
- NATIVE HEDGE PLANTING
- ORNAMENTAL SHRUB / HERBACEOUS / GRASS PLANTING
- CLIMBING SHRUB PLANTING
- AG-S AMENITY GRASS SEEDING - 'A22 (Low Maintenance) seed mix by Geminal Seeds Ltd or equal and approved. 50g/m2, overseed rate: 20g/m2.
- AG-1 AMENITY GRASS TURF - 'Medallion' turf by Rolawn or equal and approved.
- SW SWALE SEEDING - 'A16 (Reclamation) seed mix by Geminal Seeds Ltd or equal and approved. 50g/m2, overseed rate: 20g/m2.
- GRAVEL - pea shingle laid to a depth of 100mm over non-biodegradable geotextile membrane. Finished level to be 20mm below adjacent ground level.

Notes

- Refer to CSA/3823/101 for Planting Specification.
- Refer to CSA/3823/104-106 for Hard Landscape Proposals.
- Refer to CSA/3823/107-110 for Public Open Space Landscape Proposals.

H	09/01/20	AL	POD updated for context
G	11/02/19	AL	POD updated for context
F	24/10/19	AL	POD updated for context
E	13/09/19	AL	POD updated for context
D	12/07/19	AL	POD updated for context
C	12/07/19	BT	Amended for new refuse collection points
B	11/02/19	AL	Revised to reflect site layout
A	18/01/19	AL	Revised to reflect site layout
Rev	Date	By	Description
			
Divis Bams, High Street, Asthall, Herefordshire SG7 5NT			
01462 743474			
o: asthall@csaenvironmental.co.uk			
w: csaenvironmental.co.uk			
Project: Land Re-use of Lyce Lane, Watlington			
Title: Soft Landscape Proposals			
Sheet 3 of 3			
Client: Linden Homes			
Scale:	1:250 @ A0	Drawn:	SW
Date:	October 2018	Checked:	GC
Drawing No:	CSA/263/103	Rev:	H