


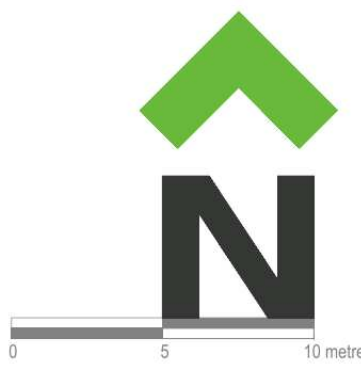

LEGEND

- APPLICATION BOUNDARY
- EXISTING TREES / VEGETATION
- Softworks
- SEMI-MATURE TREE
- EXTRA HEAVY STANDARD TREE
- STANDARD TREE
- ORNAMENTAL HEDGE PLANTING
- NATIVE HEDGE PLANTING
- ORNAMENTAL SHRUB / HERBACEOUS / GRASS PLANTING
- CLIMBING SHRUB PLANTING
- AG-s AMENITY GRASS SEEDING - 'A22 (Low Maintenance)' seed mix by Germinall Seeds Ltd or equal and approved. 50g / m2, overseed rate: 20g/m2.
- AG-1 AMENITY GRASS TURF - 'Medallion' turf by Rolawn or equal and approved.
- SW SWALE SEEDING - 'A16' (Reclamation) seed mix by Germinall Seeds Ltd or equal and approved. 50g / m2, overseed rate: 20g/m2.
- GRAVEL - 100mm single laid to a depth of 100mm over non-biodegradable geotextile membrane. Finished level to be 20mm below adjacent ground level.

Notes

- Refer to CSA/3823/101 for Planting Specification.
- Refer to CSA/3823/103 for Plant Schedule.
- Refer to CSA/3823/104-106 for Hard Landscape Proposals.
- Refer to CSA/3823/107-110 for Public Open Space Landscape Proposals.

XX	XX/XX/XX	XX	XX
Rev	Date	By	Description
CSA environmental			
Dolies Barns, High Street, Atherwold, Hertfordshire SG7 5NT			
01462 743647 cshawell@csaenvironmental.co.uk w csaenvironmental.co.uk			
Project Land East of 1ye Lane, Woburn			
Title Soft Landscape Proposals Sheet 2 of 3			
Client Linden Homes			
Scale	1:250 @ A0	Drawn	SW
Date	October 2018	Checked	GC
Drawing No.	CSA/3823/102	Rev	

