


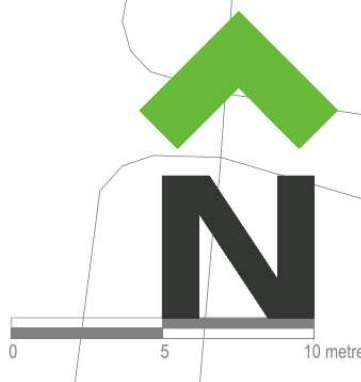

FOR PUBLIC OPEN SPACE
PROPOSALS REFER TO
CSA/3823/107-110

FOR PUBLIC OPEN SPACE
PROPOSALS REFER TO
CSA/3823/107-110

REFER TO CSA/3823/102

REFER TO CSA/3823/102

FOR PUBLIC OPEN SPACE
PROPOSALS REFER TO
CSA/3823/107-110

FOR PUBLIC OPEN SPACE
PROPOSALS REFER TO
CSA/3823/107-110

PLANT SCHEDULE FOR CSA/3823/101-103

Herbaceous -												
Qty	Name	Common Name	Age	Height	Form	Girth	CirStm	Bkts	Root	Cntr	Measure Unit	Centres
119	Begonia corallina	Elephant's Ears										
119												
Herbaceous - Grass												
Qty	Name	Common Name	Age	Height	Form	Girth	CirStm	Bkts	Root	Cntr	Measure Unit	Centres
48	Macarthur sinensis 'Kaine Sibiprepine'	Japanese Silver grass										
48												
Shrub -												
Qty	Name	Common Name	Age	Height	Form	Girth	CirStm	Bkts	Root	Cntr	Measure Unit	Centres
151	Aucuba japonica 'Rozanne'			30-40cm				4	C	SL	m ²	0.000
216	Barberry thunbergii 'Xingyupurpa Nana'	Barberry		25-30cm				5	C	SL	m ²	0.000
88	Barberry thunbergii 'Red Chief'	Barberry		40-60cm				5	C	SL	m ²	0.000
193	Brachyglottis 'Sunshine'			40-60cm				6	C	SL	m ²	0.000
219	Calceolaria 'Blue Mound'	California lilac		30-40cm(D)				6	C	SL	m ²	0.000
114	Choysa 'Acacia Pearl'	Mexican orange		30-40cm	Bushy			6	C	SL	m ²	0.000
52	Choysa 'Lemna Sundance'	Mexican orange blossom		40-60cm	Bushy			5	C	SL	m ²	0.000
277	Cistus corbariensis	Sun roses		40-60cm	Bushy			6	C	SL	m ²	0.000
28	Cistus 'Silver Pink'	Sun roses		30-40cm	Bushy			6	C	SL	m ²	0.000
185	Escalonia 'Red Elf'			50-60cm				5	C	SL	m ²	0.000
165	Euonymus 'President Gauthier'			30-40cm				9	C	SL	m ²	0.000
165	Habe 'Majesty'	Habe		30-40cm				7	C	SL	m ²	0.000
46	Habe 'Midsummer Beauty'	Habe		30-40cm				7	C	SL	m ²	0.000
144	Habe 'Mrs Winder'	Habe		30-40cm				5	C	SL	m ²	0.000
199	Habe 'rakensis'	Habe		20-30cm(D)				7	C	SL	m ²	0.000
172	Hypericum 'Hidde'			30-40cm				7	C	SL	m ²	0.000
76	Laurencia 'intermedia 'Grisso'	Lavender	2x	20-25cm				7	C	SL	m ²	0.000
145	Lonchocarpus 'Bogartii' 'Gold'	Golden tree honeysuckle		5	C	SL	m ²	5	C	SL	m ²	0.000
32	Lonchocarpus 'Bogartii' 'Gold'	Honeysuckle		30-40cm(D)				8	C	SL	m ²	0.000
408	Lonchocarpus 'Bogartii' 'Gold'	Honeysuckle		30-40cm				6	C	SL	m ²	0.000
76	Mahonia aquifolium 'Apollis'	Oregon grape 'Apollis'		40-60cm				3	C	SL	m ²	0.000
51	Mahonia media 'Winter Sun'	Oregon grape 'Winter Sun'		40-60cm				2	C	SL	m ²	0.000
92	Osmorhiza 'burkei'	Osmorhiza		40-60cm				5	C	SL	m ²	0.000
253	Phloxia 'Lemon Sundance'	Red-tipped phloxia		40-60cm				4	C	SL	m ²	0.000
288	Prunus laurocerasus 'Obo Luyken'	Cherry laurel var.		40-60cm				4	C	SL	m ²	0.000
59	Prunus x cistena 'Crimson Dwarf'	Purple Leaf Sand Cherry		60-80cm				4	C	SL	m ²	0.000
59	Prunus x cistena 'Crimson Dwarf'	Rosemary		30-40cm				5	C	SL	m ²	0.000
203	Sarcococca hookeriana 'dignis'	Sweet box		30-40cm				6	C	SL	m ²	0.000
161	Skimmia confusa 'Kew Green'			30-40cm				4	C	SL	m ²	0.000
140	Skimmia japonica 'Kew White'	Japanese Skimmia	2x	40-60cm				4	C	SL	m ²	0.000
205	Viburnum davidii	David viburnum		30-40cm				3	C	SL	m ²	0.000
64	Viburnum x juddii	Just viburnum		40-60cm				3	C	SL	m ²	0.450
4895												
Shrub - Climber												
Qty	Name	Common Name	Age	Height	Form	Girth	CirStm	Bkts	Root	Cntr	Measure Unit	Centres
13	Clematis montana 'Grandiflora'	Clematis		80-100cm				5	C	SL	m ²	1.500
19	Hedera helix 'Hibernica'	Ivy		80-100cm				5	C	SL	m ²	0.000
17	Jaumea carniflora	Winter jasmine		60-80cm				9	C	SL	m ²	0.000
14	Lonchocarpus 'Bogartii' 'Gold'	Honeysuckle	2x	60-80cm				3	C	SL	m ²	1.800
73												
Shrub - Hedgerow												
Hedges to consist of double staggered row at 300mm centres, rows 300mm apart, approx. 5 planters per linear metre												
Hedges to be supported by 1m high post and galvanised wire fence (min. 3 wires) running through centre of hedge between rows												
Qty	Name	Common Name	Age	Height	Form	Girth	CirStm	Bkts	Root	Cntr	Measure Unit	Centres
516	Elaeagnus x ebbingei (Hedge)			80-100cm				6	C	SL	m	2.00
1602	Ligustrum ovalifolium 'Aureum' (Hedge)	Golden privet		80-100cm	Bushy			10	C	SL	m	2.00
1632	Viburnum tinus 'Eve Price' (Hedge)	Laurestine		40-60cm				7	C	SL	m	2.00
3595												
Shrub Mix - Structural 1												
Shrub mix to be planted in single species groups of between 4 and 10 plants												
Qty	Name	Common Name	Age	Height	Form	Girth	CirStm	Bkts	Root	Cntr	Measure Unit	Centres
283	Aucuba japonica 'Rozanne'			30-40cm				4	C	SL	m ²	5.00
283	Hypericum 'Hidde'			30-40cm				7	C	SL	m ²	5.00
283	Lonchocarpus 'Bogartii' 'Gold'	Honeysuckle		30-40cm				8	C	SL	m ²	5.00
283	Prunus laurocerasus 'Zabelliana'	Cherry laurel var.		40-60cm(D)				5	C	SL	m ²	5.00
283	Viburnum opulus 'Compactum'	Guelder rose		30-40cm				4	C	SL	m ²	5.00
1415												
Shrub Mix - Structural 2												
Shrub mix to be planted in single species groups of between 4 and 10 plants												
Qty	Name	Common Name	Age	Height	Form	Girth	CirStm	Bkts	Root	Cntr	Measure Unit	Centres
412	Cotinus coccinea 'Young Lady'	Smoke tree 'Young Lady'		40-60cm				4	C	SL	m ²	5.00
412	Escalonia 'Lemon Sundance'	Escalonia 'Pink Elf'		30-40cm				4	C	SL	m ²	5.00
412	Habe 'Midsummer Beauty'	Habe		30-40cm				7	C	SL	m ²	5.00
412	Lonchocarpus 'Bogartii' 'Gold'	Box honeysuckle		40-60cm(D)				6	C	SL	m ²	5.00
412	Prunus x cistena			60-80cm				4	C	SL	m ²	5.00
2065												
Shrub Mix - Structural 3												
Shrub mix to be planted in single species groups of between 4 and 10 plants												
Qty	Name	Common Name	Age	Height	Form	Girth	CirStm	Bkts	Root	Cntr	Measure Unit	Centres
335	Brachyglottis 'Sunshine'			40-60cm				6	C	SL	m ²	5.00
335	Choysa 'Lemna Sundance'	Mexican orange blossom		40-60cm				5	C	SL	m ²	5.00
335	Euonymus japonicus 'Oculus Aureus'			40-60cm				4	C	SL	m ²	5.00
335	Habe 'Midsummer Beauty'	Habe		30-40cm				5	C	SL	m ²	5.00
335	Lonchocarpus 'Bogartii' 'Gold'	Honeysuckle		30-40cm(D)				8	C	SL	m ²	5.00
1675												
Tree -												
Qty	Name	Common Name	Age	Height	Form	Girth	CirStm	Bkts	Root	Cntr	Measure Unit	Centres
1	Acer campestre 'Elegit'	Field maple	3x	550-600cm	Extra-heavy Standard	14-16cm	min 200cm	7	RB	nr	0.00	0.000
3	Acer freemanii 'Autumn Blaze'	Maple	5x	450-500cm	Semi-mature	25-30cm	min 200cm	7	RB	nr	0.00	2.000
1	Acer platanoides 'Desfont'	Decorative maple	3x	550-600cm	Extra-heavy Standard	14-16cm	min 200cm	7	RB	nr	0.00	2.000
1	Acer platanoides 'Desfont'	Norway maple	3x	450-500cm	Semi-mature	20-25cm	min 200cm	7	RB	nr	0.00	0.000
3	Prunus laurocerasus 'Zabelliana'	Silver birch	2x	300-350cm	Standard	10-12cm	175-200cm	4	RB	nr	0.00	1.000
3	Prunus laurocerasus 'Zabelliana'	West Himalayan birch	3x	550-600cm	Extra-heavy Standard	14-16cm	min 200cm	7	RB	nr	0.00	2.000
6	Carpinus betulus	Hornbeam	4x	450-500cm	Semi-mature	20-25cm	min 200cm	4	RB	nr	0.00	1.000
4	Carpinus betulus 'Frans Fontaine'	Hornbeam	4x	450-500cm	Standard (extra-heavy)	18-20cm	min 200cm	5	C	nr	0.00	0.000
4	Corylus colurna	Turkish hazel	3x	400-450cm	Standard (Extra Heavy)	14-16cm	175-200cm	5	RB	nr	0.00	1.000
6	Gleditsia tinctoria 'Inermis'	Wayway locust	2x	175-200cm	Standard	10-12cm	min 200cm	5	RB	nr	0.00	2.000
8	Malus 'Hortensia'	Hugen cot.	2x	300-350cm	Standard (Selected)	10-12cm	175-200cm	4	B	nr	0.00	2.000
4	Prunus padus 'Alders'	Bird cherry	3x	300-350cm	Standard (Selected)	10-12cm	175-200cm	3	RB	nr	0.00	0.000
3	Prunus serotina	Tsutan cherry	3x	400-450cm	Standard (Extra Heavy)	14-16cm	175-200cm	5	RB	nr	0.00	0.000
11	Pyrus calleryana 'Charitidee'	Callery pear var.	2x	300-350cm	Standard	10-12cm	175-200cm	RB	nr	nr	0.00	1.000
9	Rubus pseudacacia 'Beaconian'	Falke acacia, Locust	3x	450-500cm	Semi-mature	18-20cm	min 200cm	3	RB	nr	0.00	1.000
5	Sorbus aria 'Magical'	Whitebeam var.	3x	300-350cm	Standard	10-12cm	175-200cm	3	RB	nr	0.00	1.000
7	Sorbus aucuparia 'Cardinal Royal'	Rowan	2x	300-350cm	Standard (Selected)	10-12cm	175-200cm	4	RB	nr	0.00	2.000
108												
13718												

LEGEND

- APPLICATION BOUNDARY
- EXISTING TREES / VEGETATION
- Softworks
- SEMI-MATURE TREE
- EXTRA HEAVY STANDARD TREE
- STANDARD TREE
- ORNAMENTAL HEDGE PLANTING
- NATIVE HEDGE PLANTING
- ORNAMENTAL SHRUB / HERBACEOUS / GRASS PLANTING
- CLIMBING SHRUB PLANTING
- AG-S
- AG-1
- SW
- AMENITY GRASS SEEDING - 'A22 (Low Maintenance)' seed mix by Geminal Seeds Ltd or equal and approved. 50g/m², overseed rate: 20g/m².
- AMENITY GRASS TURF - 'Medallion' turf by Rolawn or equal and approved.
- SWALE SEEDING - 'A16 (Reclamation)' seed mix by Geminal Seeds Ltd or equal and approved. 50g/m², overseed rate: 20g/m².
- GRAVEL - pea shingle laid to a depth of 100mm over non-biodegradable geotextile membrane. Finished level to be 20mm below adjacent ground level.

Notes

- Refer to CSA/3823/101 for Planting Specifications
- Refer to CSA/3823/104-106 for Hard Landscape Proposals
- Refer to CSA/3823/107-110 for Public Open Space Landscape Proposals

xx

xx/xx/xx

xx

Rev

Date

By

Description

CSA

environmental

Dolies Barns, High Street,
Ashwell, Hertfordshire SG7 5NT

01462 735447
csoen@csaenvironmental.co.uk
csoenvironmental.co.uk

Project

Land East of 1st Lane, Walberton

Title

Soft Landscape Proposals
Sheet 3 of 3

Client

Linden Homes

Scale

1:250 @ A0

Drawn

SW

Date

October 2018

Checked

GC

Drawing No.

CSA/3823/103

Rev