



VEHICLE USED:

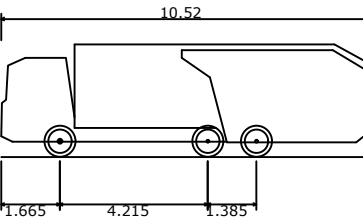

Phoenix 223W with Elite 26 chassis
Overall Length 10.520m
Overall Width 2.530m
Overall Body Height 3.211m
Min Body Ground Clearance 0.416m
Track Width 2.530m
Lock to lock time 4.00s
Kerb to Kerb Turning Radius 9.950m

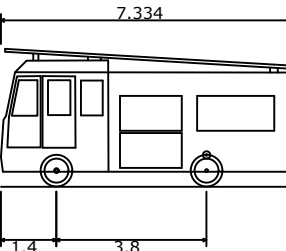


Fire Tender
Overall Length 7.334m
Overall Width 2.286m
Overall Body Height 3.495m
Min Body Ground Clearance 0.380m
Track Width 2.286m
Lock to lock time 5.00s
Kerb to Kerb Turning Radius 8.000m

KEY

2.4m VISIBILITY SPLASH
RCP
REFUSE COLLECTION POINT

FOR INFORMATION ONLY

VIEWPORT 2 SITE ACCESS

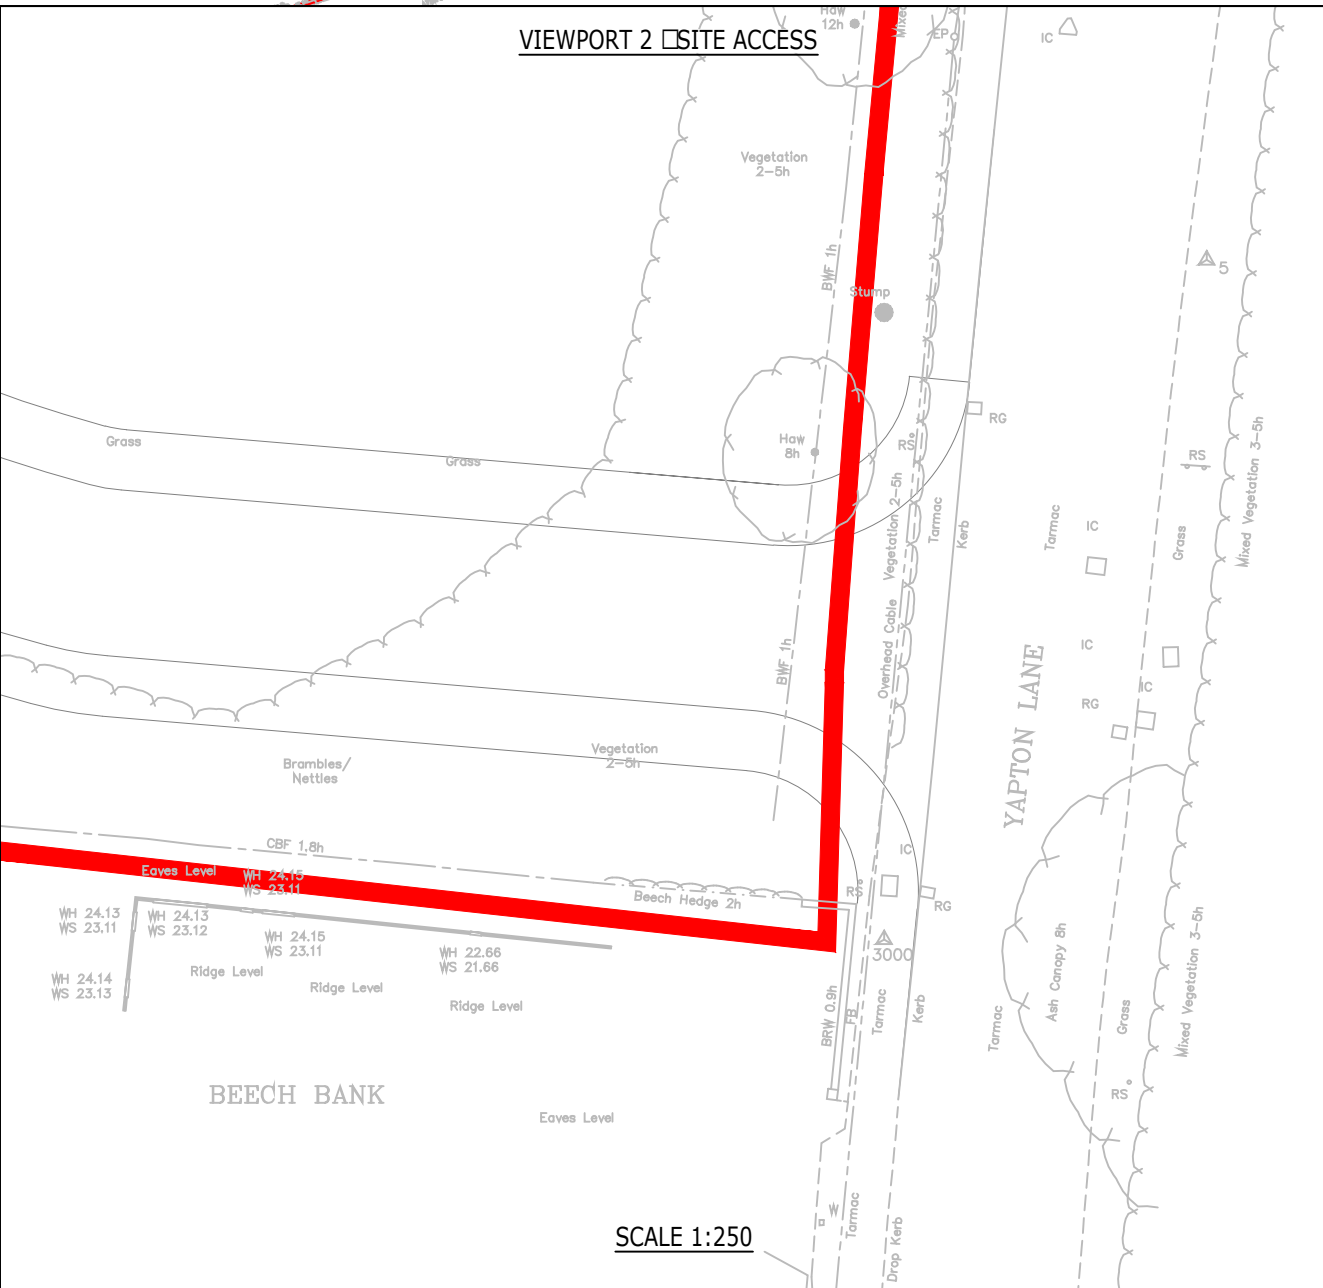

Rev	Description	Dn	Chk	App	Date
-----	-------------	----	-----	-----	------

ARDENT CONSULTING ENGINEERS

Third Floor
The Hallmark Building
52-56 Leadenhall Street
London
EC3M 5JE

Tel: 020 7680 4088
Web: www.ardent-ce.co.uk
E-mail: enquiries@ardent-ce.co.uk

worksafe
consultant
www.amsatd.com

SSIP



Client:

LINDEN HOMES SOUTHERN

Project Title:

LAND EAST OF TYE LANE,
WALBERTON

Drawing Title:

SWEPT PATH ANALYSIS, REFUSE
LOCATIONS AND SITE ACCESS DRAWING

A1 Scale	Date	Designed by
1:1000	OCT 2018	STC
Drawn by	Checked by	Approved by
STC	STC	GJH
Drawing Number	183240-006	
Rev	-	