
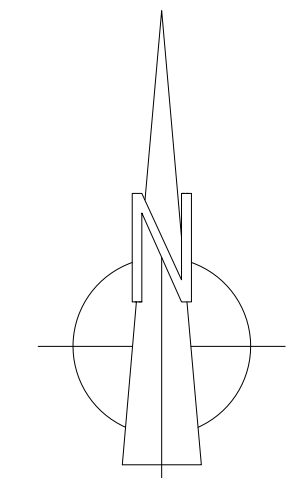


| NOTES   |                |          |        |       |
|---|----------------|----------|--------|-------|
| This drawing is the copyright of Thrive Ltd ©. All rights reserved.<br>Ordnance Survey Data © Crown Copyright. All rights reserved.<br>Licence No. 100007359. DO NOT scale from this drawing.<br>Contractors, Sub Contractors and Suppliers are to check all relevant dimensions and levels of the site and building before commencing any shop drawings or building work. Any discrepancies should be recorded to the Architect.<br>Where applicable this drawing is to be read in conjunction with the Consultants' drawings. |                |          |        |       |
| REV   | DESCRIPTION    | DATE     | AUTHOR | CHK'D |
| A   | Planning Issue | 12.10.18 | MD     |       |

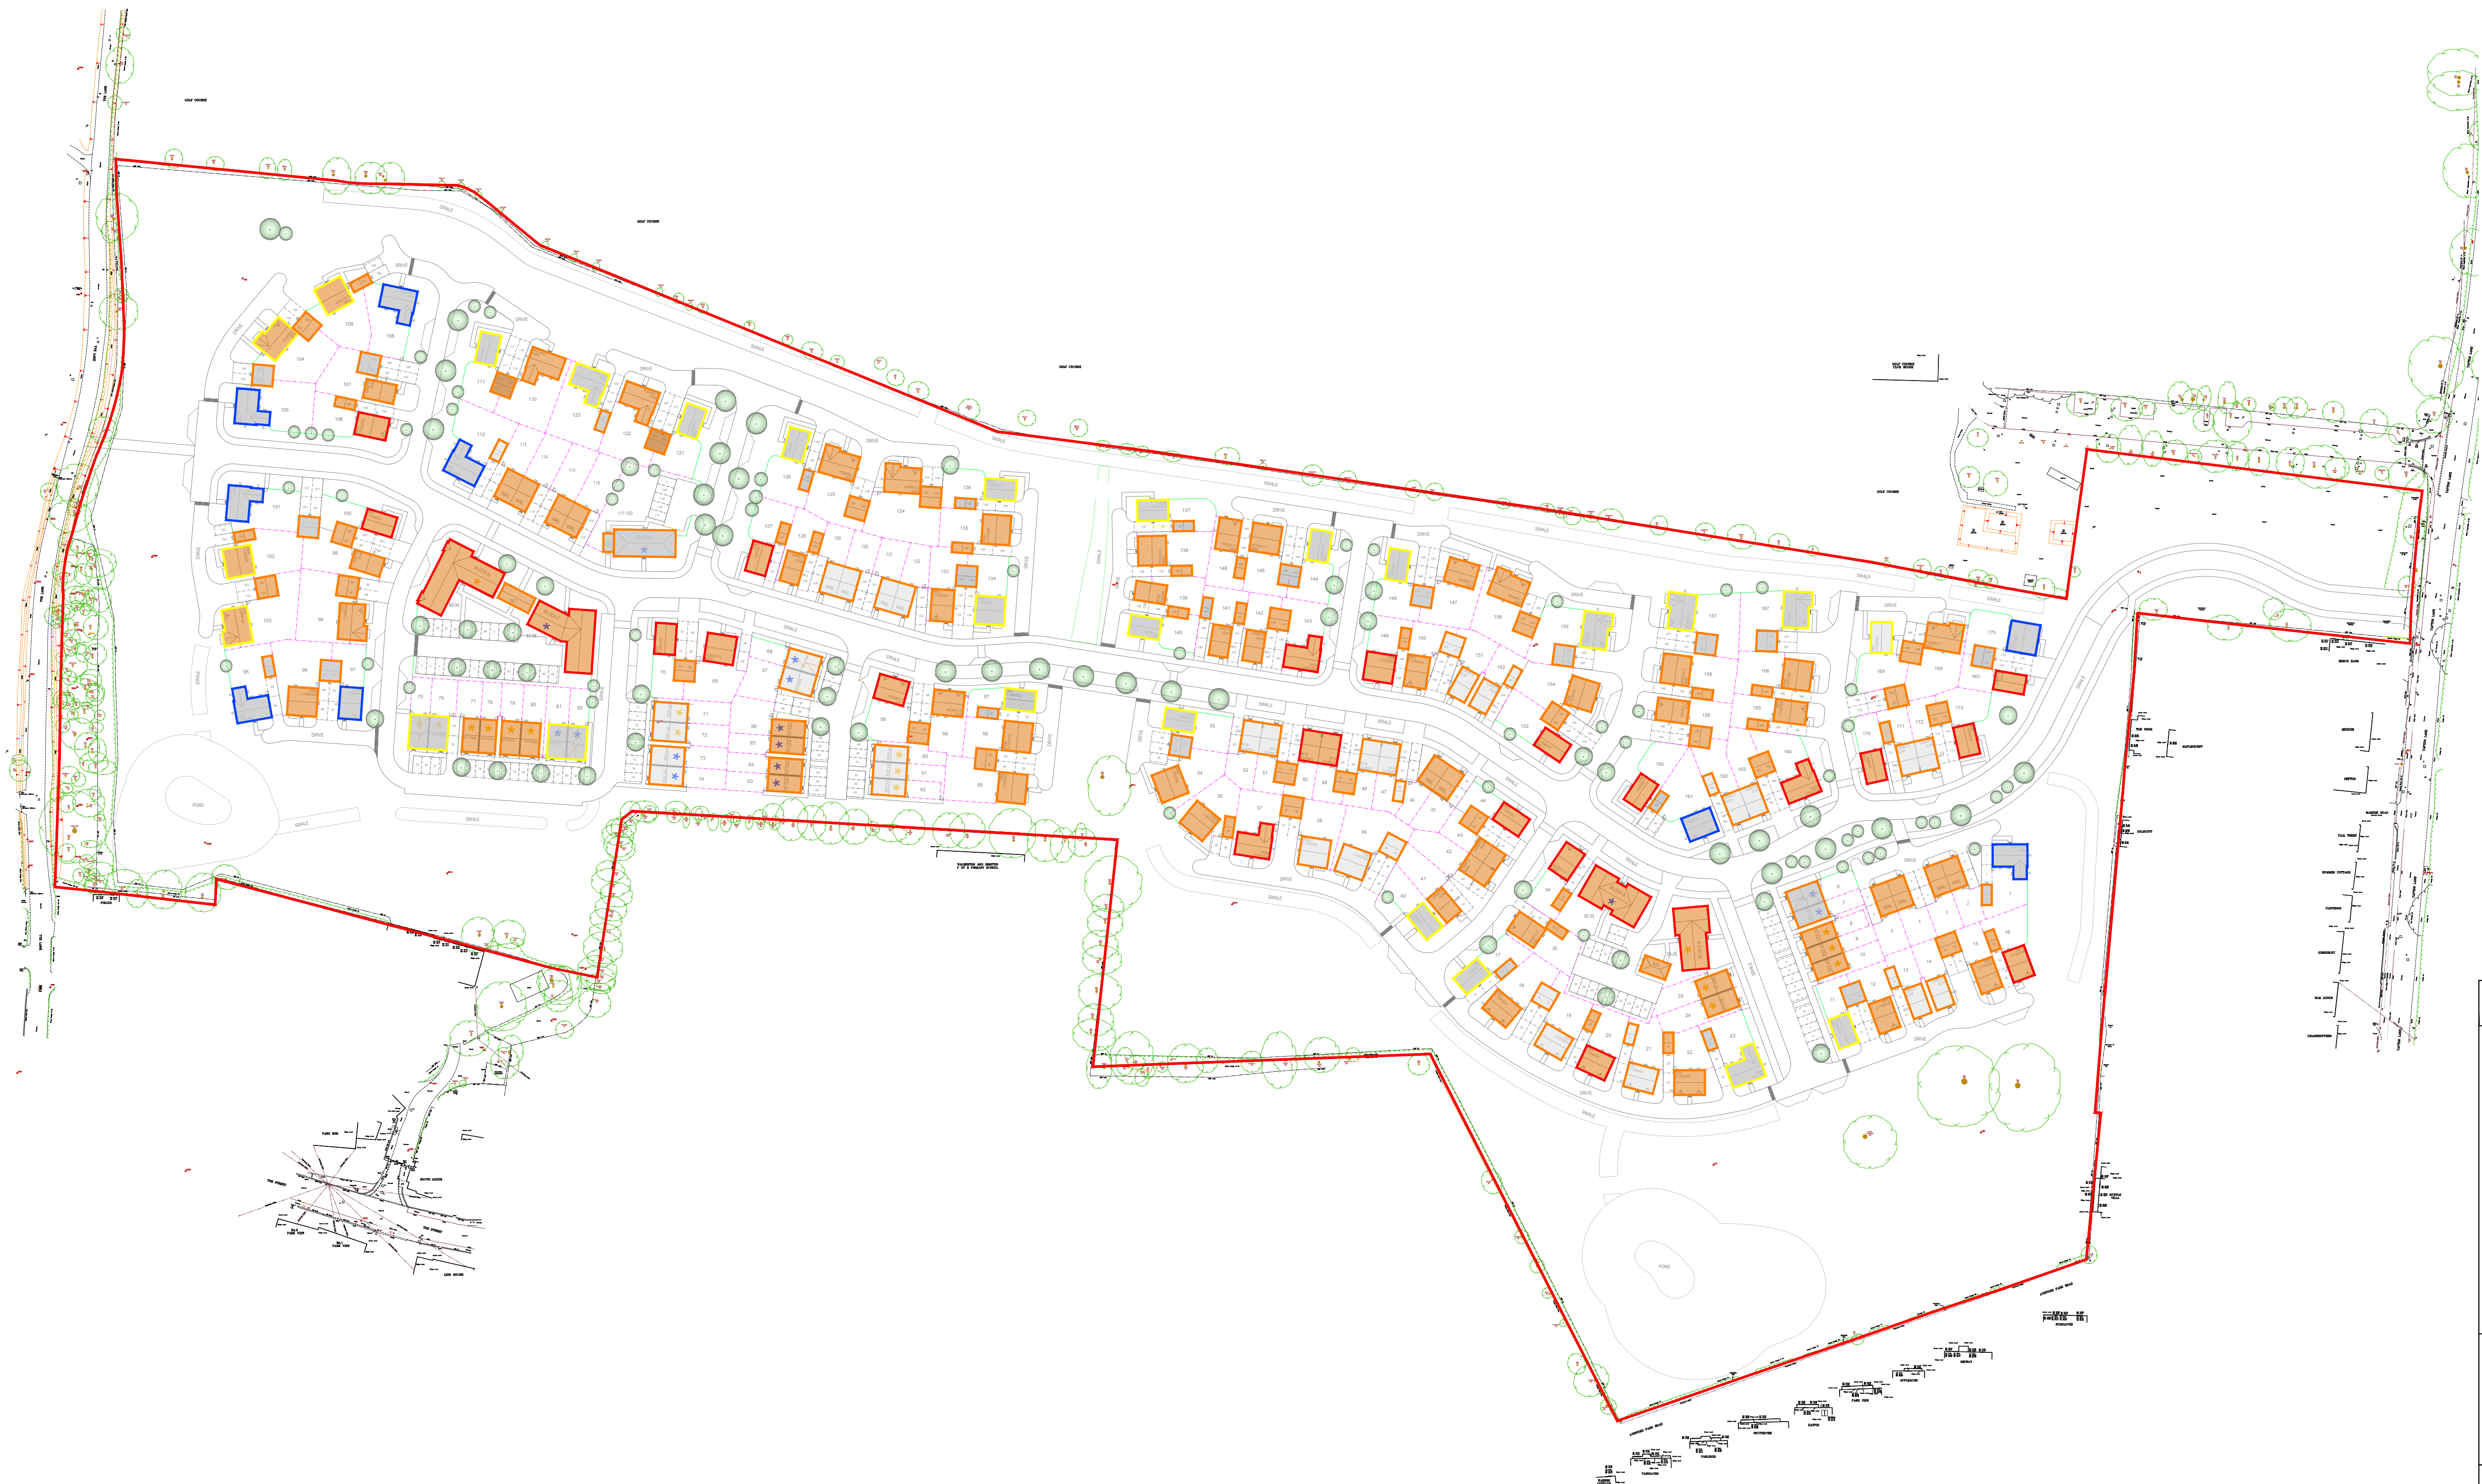

scale 1:1000  
0 20m 40m 60m

- KEY:
- Brick
  - Tile Hanging with Brick
  - Render with Brick
  - Cobblestone with Brick
  - Brick Boundary Wall
  - Close Boarded Fence
  - Red/Brown Colour Roof Tile
  - Slate Grey Colour Roof Tile

## PLANNING



architects  
Romsey Office

Building 300, The Grange, Romsey Road, Michelmersh, SO51 0AE  
t: 01794 367703 f: 01794 367276 www.thrivearchitects.co.uk

PROJECT  
Land East of Tye Lane  
Walberton  
For: Linden Homes Southern

DRAWING  
Dwelling Boundary Materials  
Layout

| SCALE       | DATE        | AUTHOR | CHK'D |
|-------------|-------------|--------|-------|
| 1:1000@ A1  | Sept        | MD     |       |
| JOB NO.     | DRAWING NO. | REV    |       |
| LIND171208  | DBML        | A      |       |
| CLIENT REF. |             |        |       |