



Tree No	Species	RPA Radius	MPA Area	M	Category
T1	Hornbeam	3.8	46	B2	
T2	Sugar maple	2	12	C2	
T3	Rowan	1.8	10	C2	
T4	Rust Oak	4.3	59	B1	
T5	Poplar	5.4	92	C2	
T6	Poplar	4.2	55	C2	
T7	Rust oak	4.5	65	B1	
T8	Cypress	1.3	5	C2	
T9	Lime	4.7	69	B2	
T10	Cherry plum (purple leaf)	2.4	18	B2	
T11	Cherry	2.4	18	B2	
T12	Sweet chestnut	4.2	55	B1	
T13	Cherry	2.6	22	B2	
T14	Pin oak	2.2	15	B1	
T15	Whitebeam	2.3	16	B2	
T16	Norway maple	2.4	18	B2	
T17	Larch	2	13	B2	
T18	Poplar	4.8	72	C2	
T19	English oak	7.8	191	B1	
T20	Field maple	6	113	B1	
T21	Field maple	4.8	72	B2	
T22	Sycamore	4.2	55	B2	
T23	Holm oak	10.8	350	A1	
T24	Monterey Pine	9	255	A2	
T25	Lime	7.8	191	A1	
T26	English oak	2.3	16	C2	
T27	Field maple	2.3	16	C2	
T28	English oak	14	619	A2	
T29	Copper beech	4.8	72	B2	
T30	Grey poplar	4.6	137	C2	
T31	Lombardy poplar	3.8	46	C2	
T32	Norway maple	4.8	72	B2	
T33	English oak	2.4	18	B1	
T34	Grey Poplar	3.6	41	C1	
T35	Grey poplar	4.2	55	C2	
T36	English oak	3	28	B2	
T37	Lombardy poplar	5.4	92	B2	
T38	Horse chestnut	12.8	1518	A1	
T39	English oak	1.7	9	A2	
T40	English oak	15	707	A2	
T41	Weeping willow	2.4	18	C2	
T42	Silver birch	4.2	55	B1	
G1	Cypress, oak, maple	2.4	18	C2	
G2	Sycamore, ash	4.5	65	B2	
G3	Hawthorn, hazel, elder	1.9	10	B2	
G4	Sycamore	4.3	59	B2	
G5	Sycamore	4.5	65	B2	
G6	Hawthorn, elder	1.8	10	C2	
G7	Lombardy poplar	4.8	72	B2	
G8	Cypress	1.8	10	C2	
G9	White willow	7.2	163	B2	
G10	Poplar	4.2	35	C2	
G11	Holly, laurel, holm oak, elder, sycamore	3.6	41	B2	
G12	Sycamore, ash, hawthorn	4.2	55	B2	
G13	Poplar, goat willow, holly	5.4	92	C2	
G14	English elm	3	28	C2	
G15	Field maple	3.3	35	B2	
G16	Lombardy poplar	3.6	41	B2	
G17	Lime, oak,	4.2	55	B2	
G18	Hawthorn, elm	2.2	15	C2	
G19	Grey Poplar, hybrid poplar, lombardy poplar	3.2	39	C2	
G20	Lombardy poplar	3.8	46	C2	
G21	Cherry	3	28	C2	
G22	Norway maple, sycamore, poplar, ash, rowan	4.8	72	B2	
G23	English elm, hawthorn	1.3	5	C2	
H1	English elm, hawthorn	1.3	5	C2	
H2	Holly	1.5	7	B2	
H3	Hawthorn	0.6	1	B2	
H4	Hawthorn, ash, elder	1.1	4	C2	

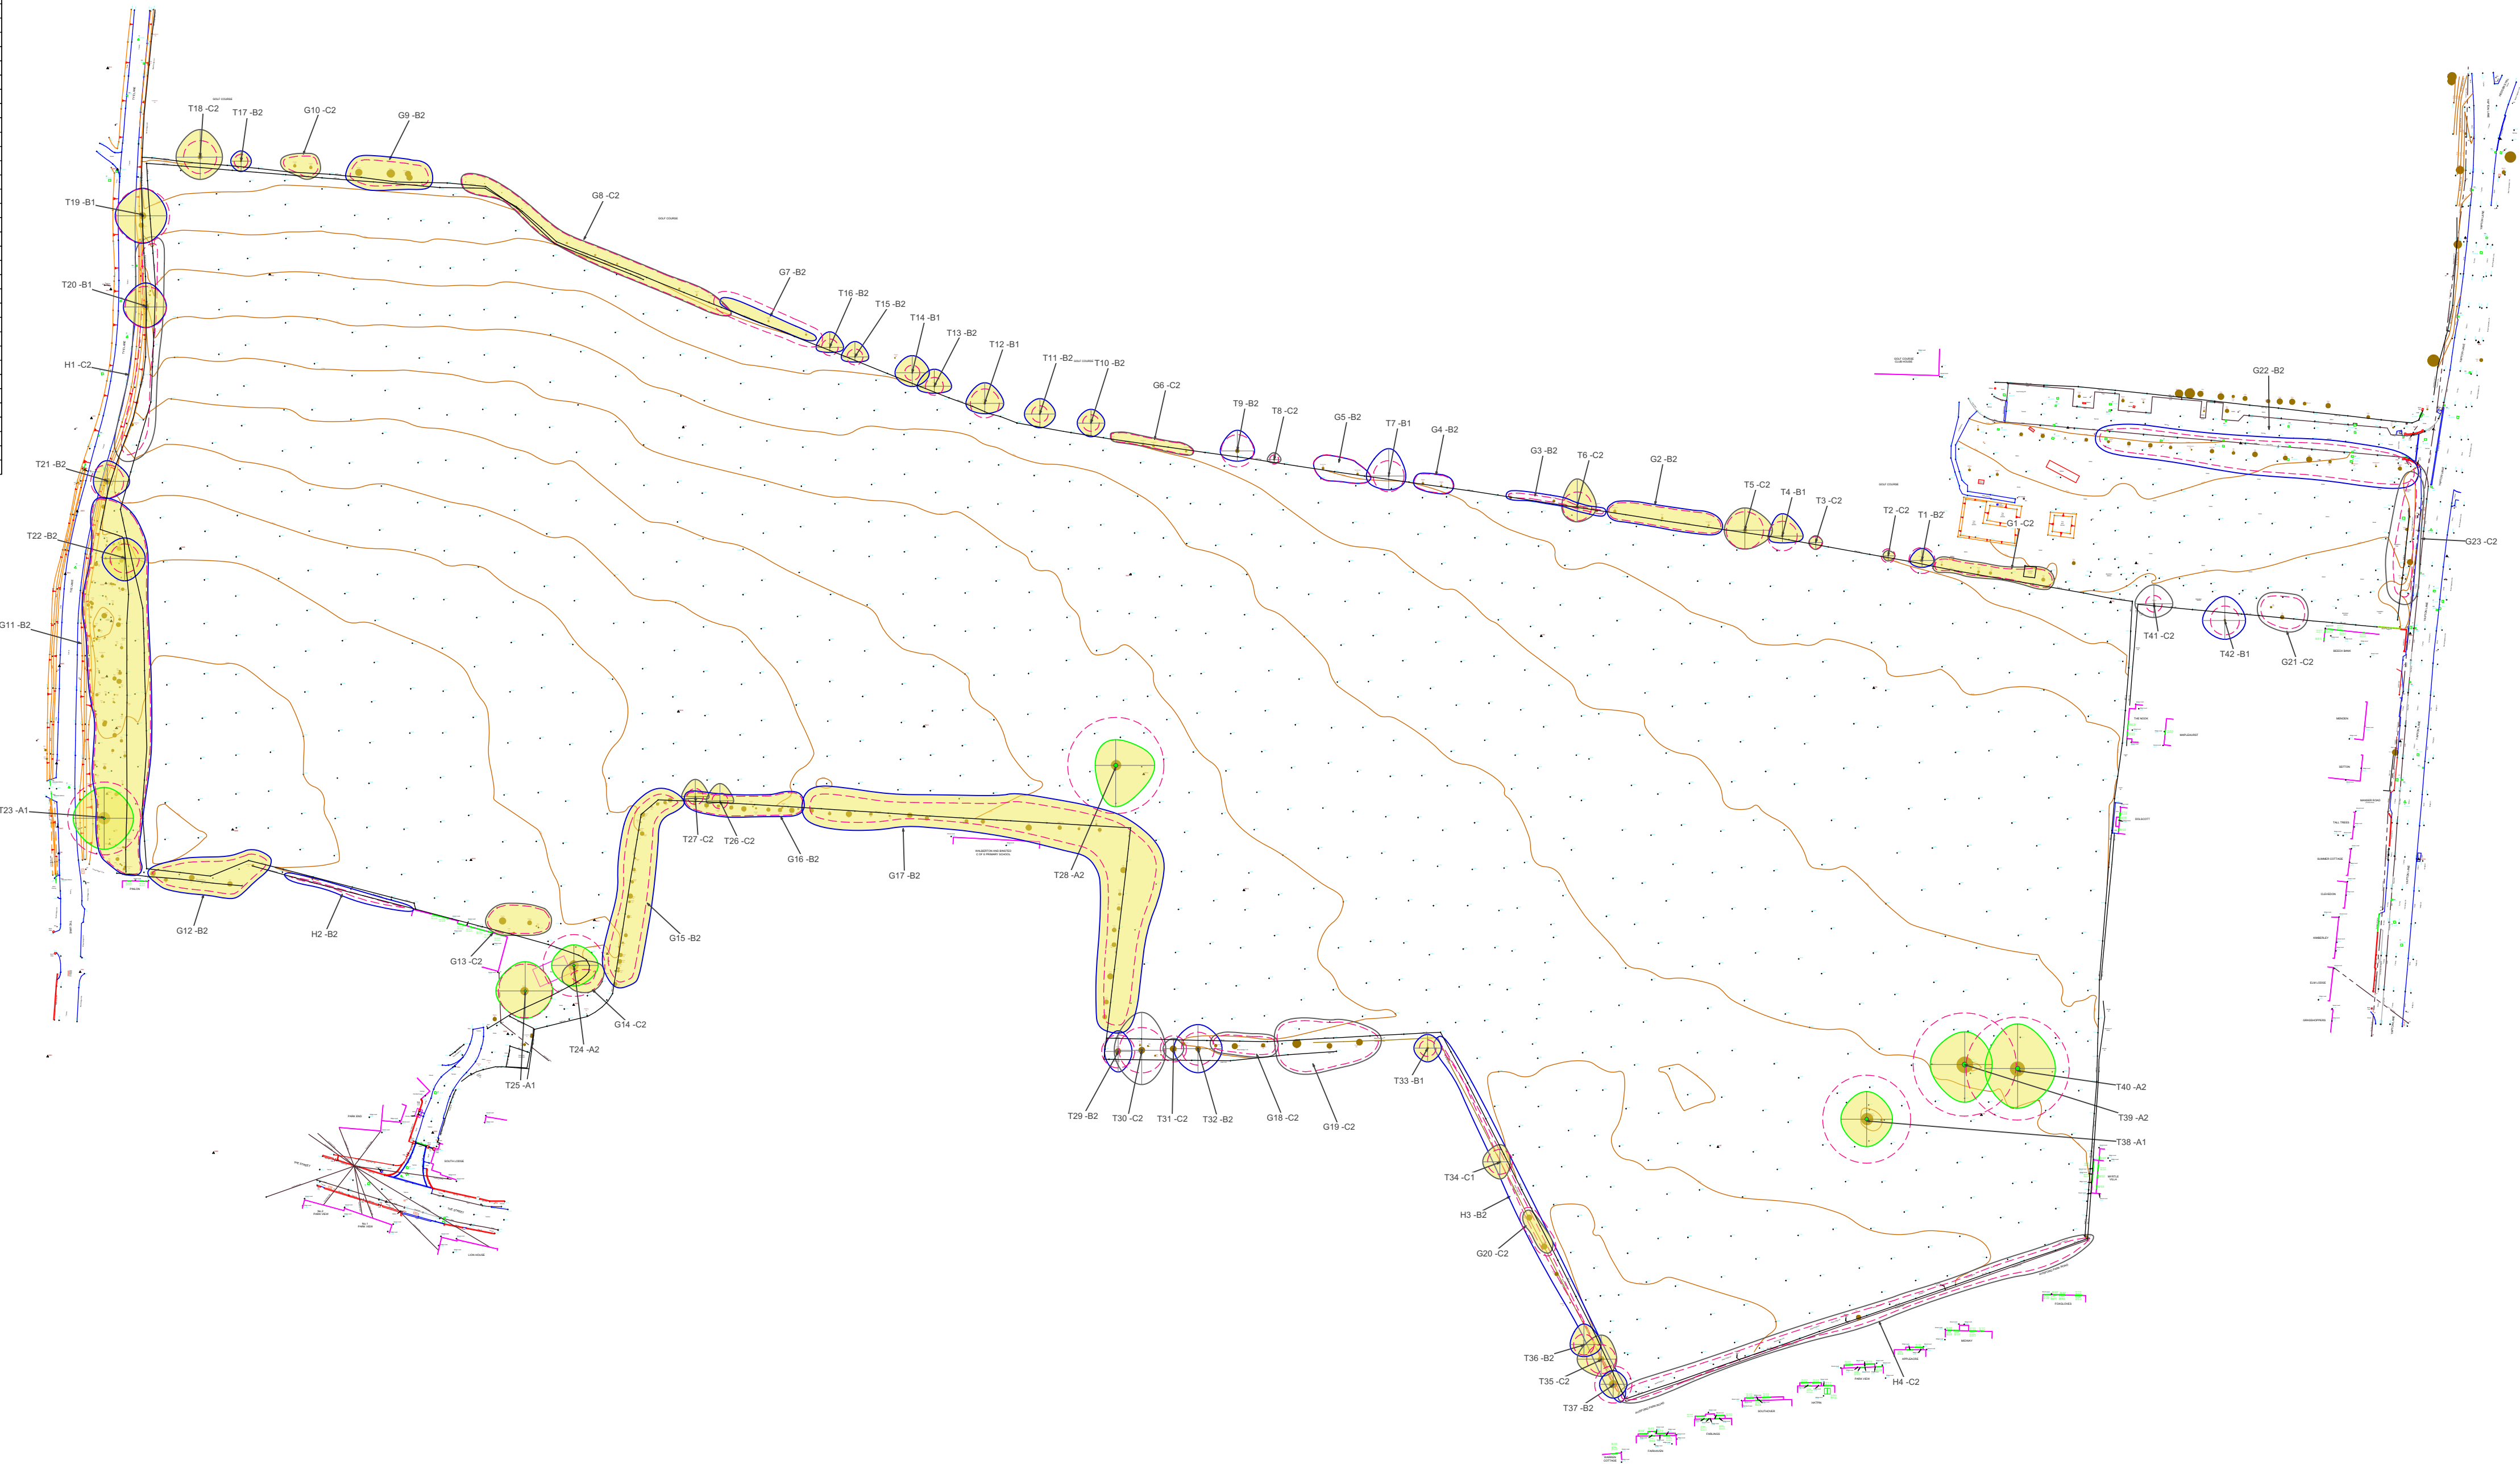

- KEY** BS 5837 - 2012 Categories
- Tree Category A - High Quality
 - A Category - Hedgerow, Group, Woodland
 - Tree Category B - Moderate Quality
 - B Category - Hedgerow, Group, Woodland
 - Tree Category C - Low Quality
 - C Category - Hedgerow, Group, Woodland
 - Tree Category U - Unsuitable for Retention
 - U Category - Hedgerow, Group, Woodland
 - Root Protection Area to BS 5837:2012
 - Shrub Mass / Offsite Tree / OOS (Out of scope)
 - Tree Preservation Order (TPO)

Where trees are considered to be subject to Tree Preservation Order more detailed checks will be required in some instances in order to confirm exact boundaries for the areas covered by each TPO

Note: The original of this drawing was produced in colour - a monochrome copy should not be relied upon.

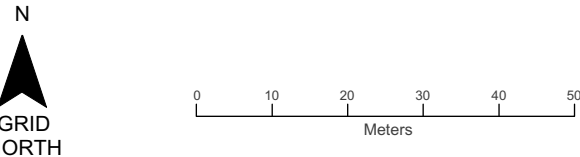

PROJECT TITLE

Avisford Park Road, Walberton ()

DRAWING TITLE

Tree Survey & Constraints with Shading

SCALE

1:1250 @ A1

DRAWING NUMBER

BHA_401_01

DRAWN BY

DB

APPROVED BY

RH

REVISION

-

SHEET

1/2

DATE

17/07/2018

CLIENT

Hates Developments

COORDINATE SYSTEM / DATUM

British National Grid / Newlyn Datum (AOD)

Crown copyright. All rights reserved.
2018 Emapsatellite Licence number 0100061264.
Ordnance Survey Copyright Licence number 100054267.

CSA environmental

Suite 1, Deer Park Business Centre, Eckington,
Penshore, Worcs. WR10 3DN
01386 751100 w.csaenvironmental.co.uk

Barton Hyett Associates

Arbicultural Consultants