


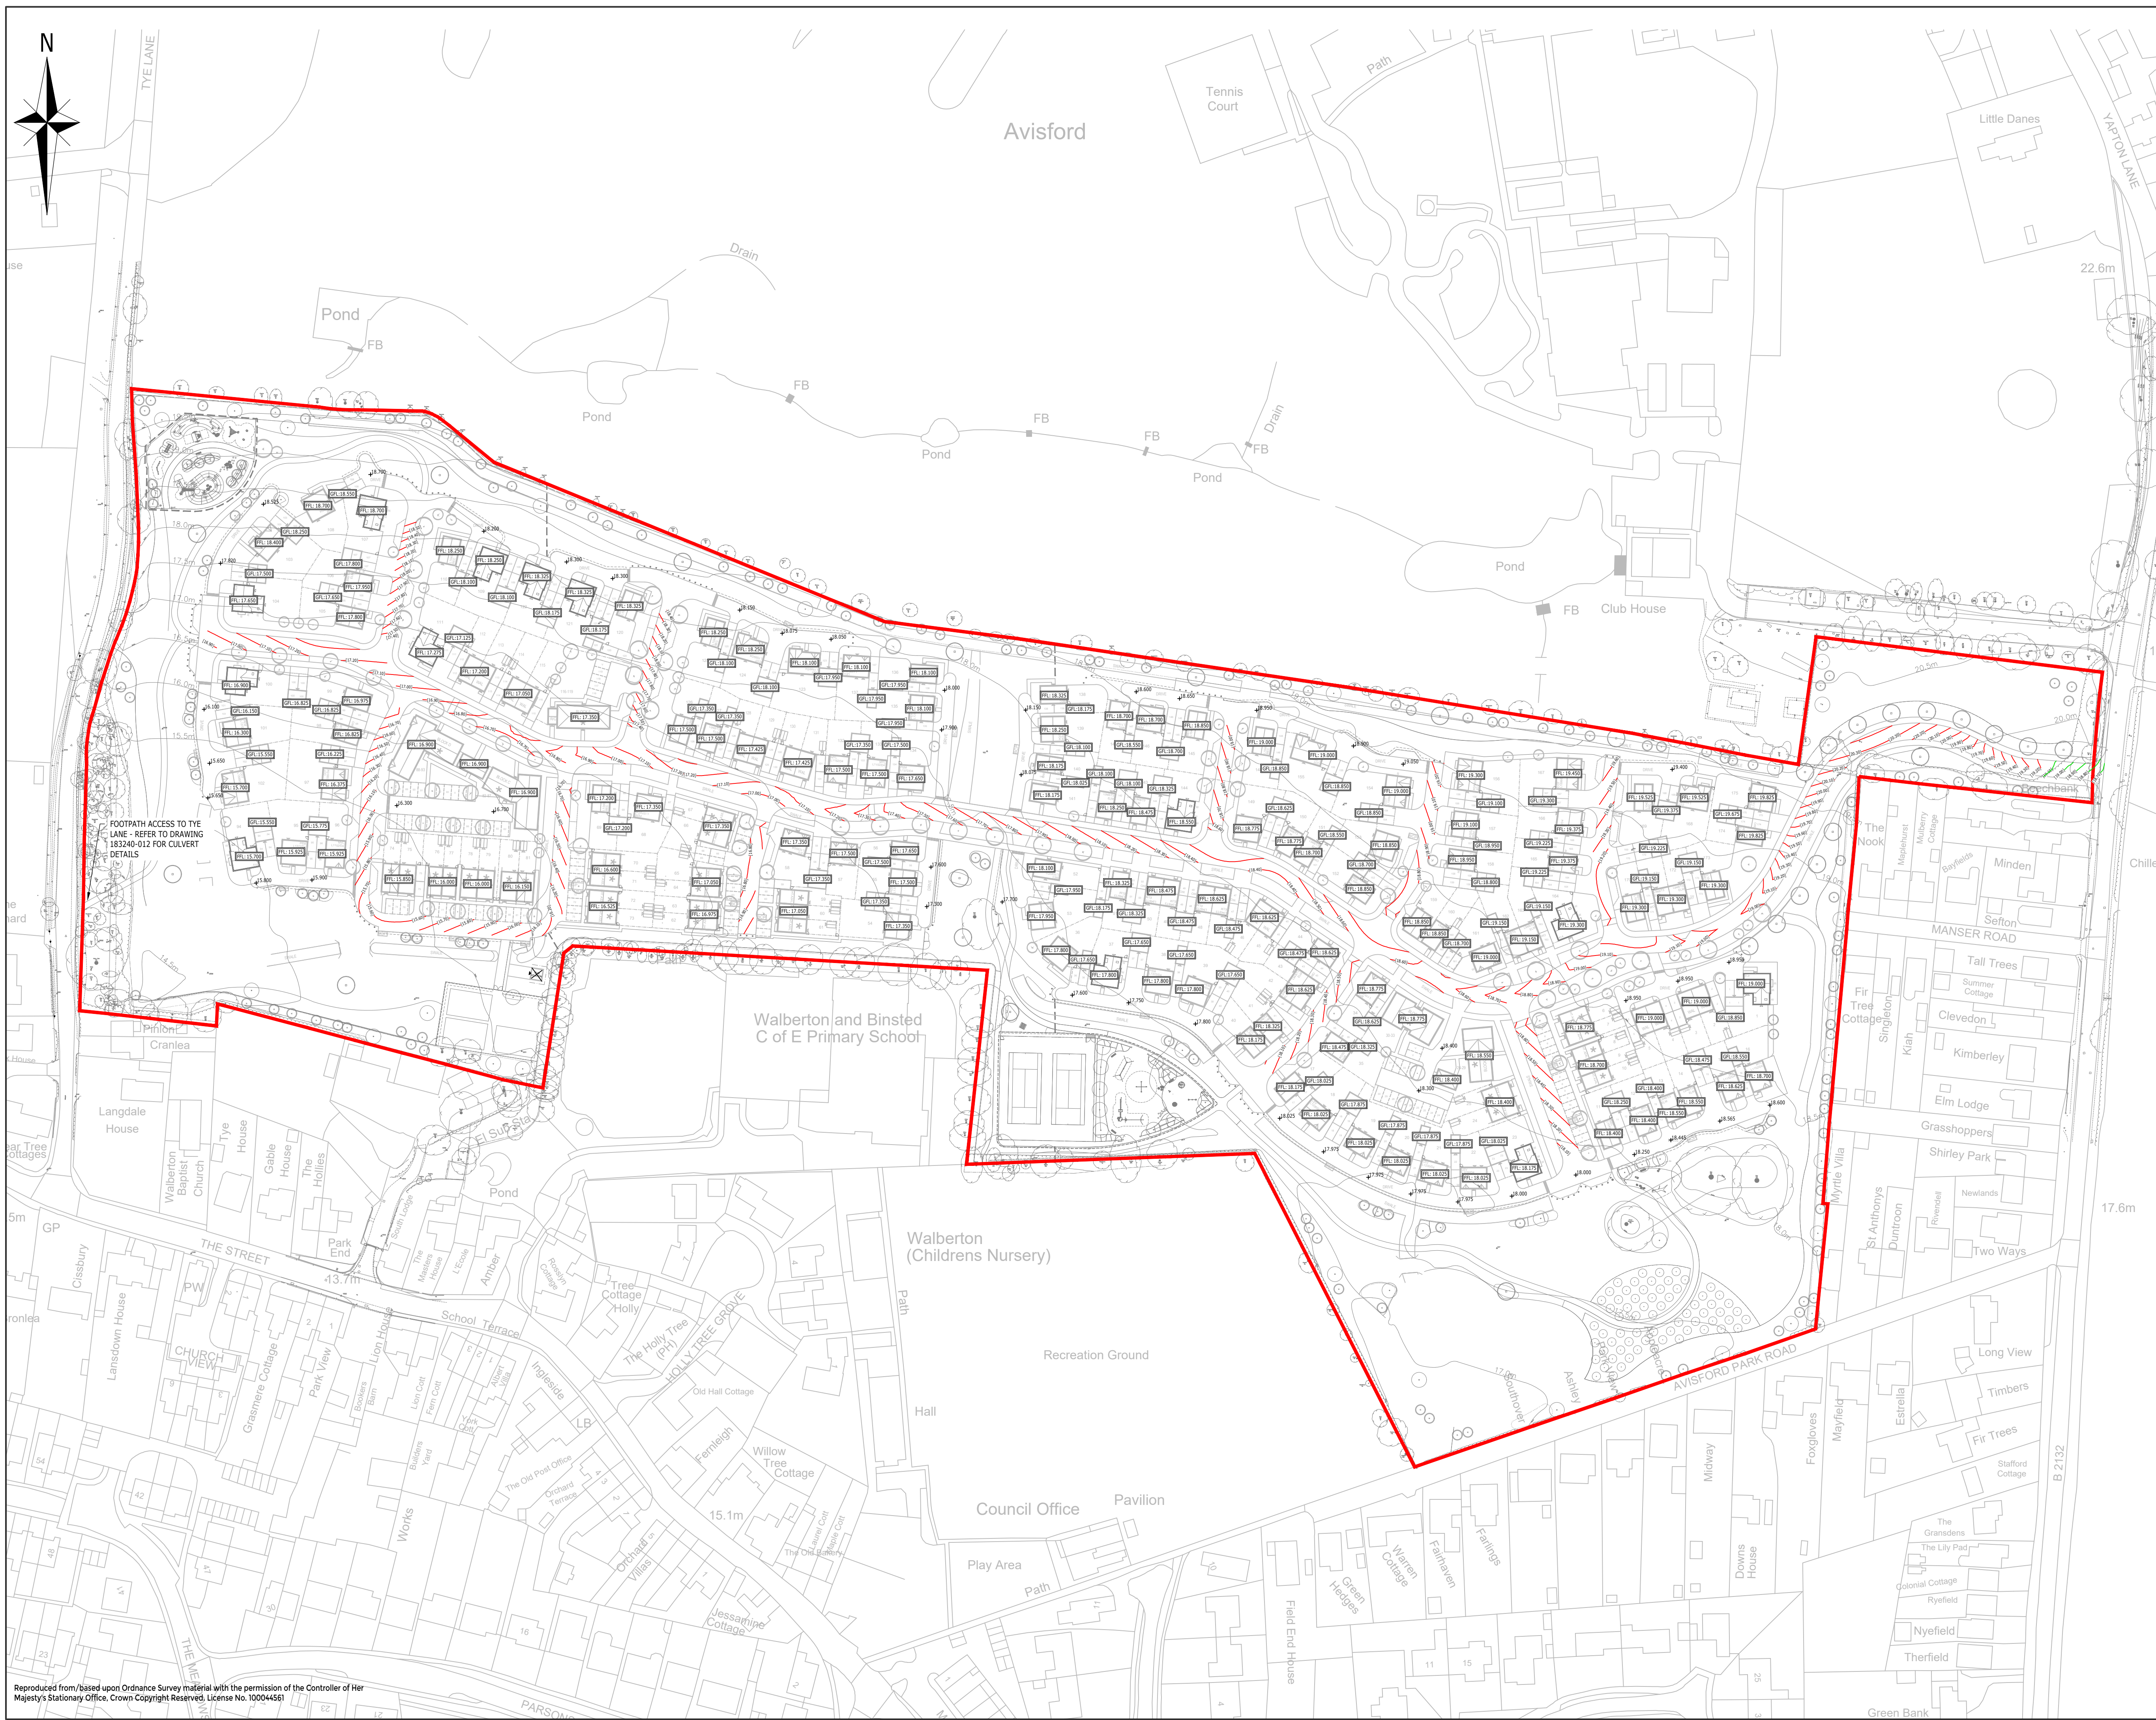

- NOTES
1. THIS DRAWING IS TO BE READ IN CONJUNCTION WITH THE RELEVANT SPECIFICATION AND ALL OTHER RELATED DRAWINGS ISSUED BY THE ENGINEER.
 2. DO NOT SCALE FROM THIS DRAWING. WORK FROM FIGURED DIMENSIONS ONLY.
 3. ALL LEVELS SHOWN ON THIS DRAWING ARE IN METRES ABOVE ORDNANCE DATUM, UNLESS OTHERWISE STATED.
 4. NO DEVIATION FROM THE DETAILS SHOWN ON THIS DRAWING IS PERMITTED WITHOUT PRIOR PERMISSION FROM THE ENGINEER.
 5. THE INFORMATION SHOWN ON THIS DRAWING IS PRELIMINARY PENDING CONFIRMATION DURING THE DETAILED DESIGN STAGE.

KEY

- SITE BOUNDARY
- PFL 18.005 PROPOSED FINISHED FLOOR LEVEL
- GFL 17.825 PROPOSED GARAGE FLOOR LEVEL
- EL 17.825 PROPOSED EXTERNAL LEVEL
- PROPOSED MAJOR ROAD CONTOUR (100mm INTERVALS)

C	UPDATE TO SUIT LATEST SITE LAYOUT	MSL	JM	GH	08.02.19
B	FOOTPATH ACCESS TO TYE LANE AND ACCOMPANYING NOTE ADDED.	MJR	JM	GH	18.01.19
A	UPDATED TO SUIT LATEST SITE LAYOUT	JM	JM	GH	15.01.2019
Rev	Description	Drn	Chk	App	Date

ARDENT CONSULTING ENGINEERS

Third Floor
The Hallmark Building
52-56 Leadenhall Street
London
EC3M 5JE

Tel: 020 7680 4088
Web: www.ardent-ce.co.uk
E-mail: enquiries@ardent-ce.co.uk

worksafe consultant
www.amsasid.com

SSIP
Safely
Sustainably
Improve
Productivity

Client				
LINDEN HOMES SOUTH				
Project Title:				
LAND EAST OF TYE LANE, WALBERTON				
Drawing Title:				
PRELIMINARY LEVELS STRATEGY				
A1 Scale		Date		Designed by
1:1000		16/10/2018		JEC
Drawn by		Checked by		Approved by
JEC		JEC		GJH
Drawing Number				Rev C
183240-004				