A1

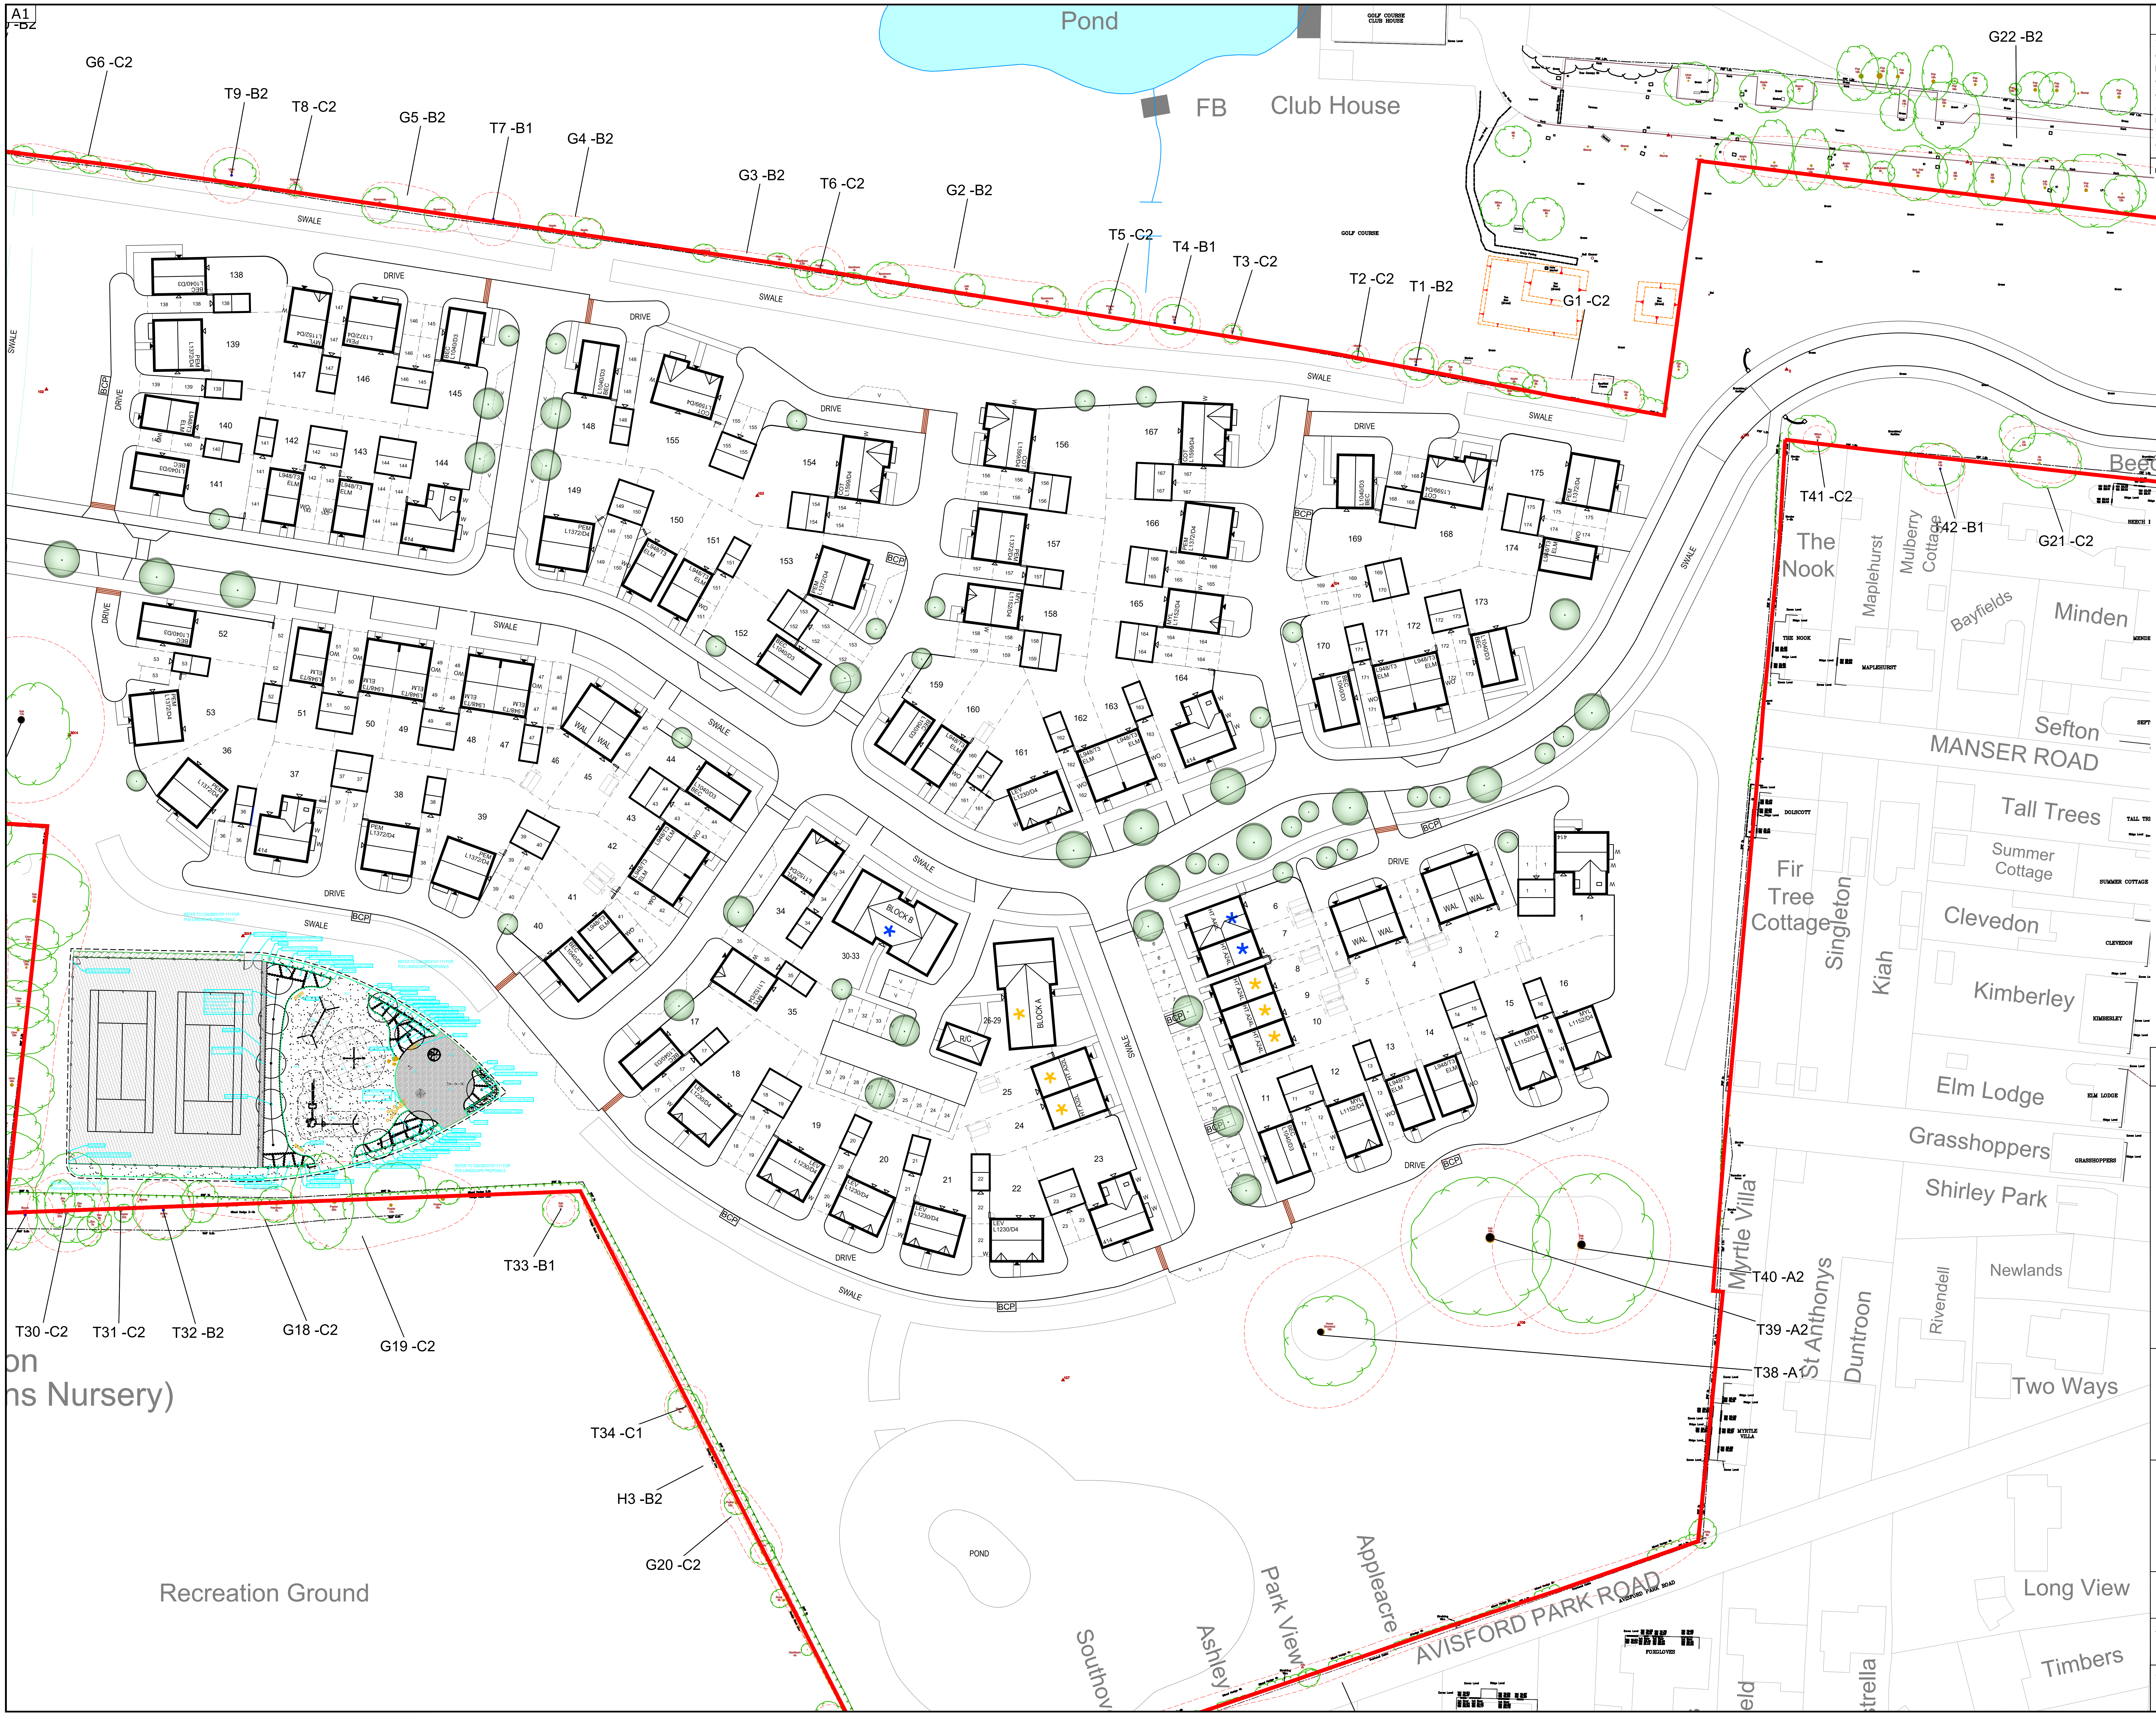

ARUN DISTRICT COUNCIL WA/95/18/RES

NOTES

This drawing is the copyright of Thrive Ltd ©. All rights reserved. Ordnance Survey Data © Crown Copyright. All rights reserved. Licence No. 100007359. DO NOT scale from this drawing.

Contractors, Sub Contractors and Suppliers are to check all relevant dimensions and levels of the site and building before commencing any shop drawings or building work. Any discrepancies should be recorded to the Architect.

Where applicable this drawing is to be read in conjunction with the Consultants' drawings.

REV	DESCRIPTION	DATE	AUTHOR	CHK'D
A	Issued for Planning	10.10.18	MD/MK	
B	Updated in line with the PO comments. Indicative entrance feature, Plots 53-54 adjusted away from RPA, central landscaping feature is straightened up, additional landscaping in parking courts. garden sheds/cycle stores added, Kempthorn all include double garages.	20.12.18	MP	
C	P 164 garage is updated to double,the width of the path next to allotments is updated to 4m with additional 4m field access the north.	07/01/19	MP	
	Plots 159 and 160 units revised to detached.	11/01/19	MD	
	Driveways edited to plots 52 and 137.	15/01/19	MD	
	Kemp house type replaced with 414, Grassed verge added to southern side of spine road to the western edge. Becket units flipped, plot 38 driveway edited, plot 155 adjusted, private drives adjusted o/s plots 13, 53 & 55.	15/01/19	MD	
	Northern link to Tye Lane omitted, sub station added.	05/02/19	MD	

scale 1:500

0 10m 20m 30m

KEY:

🟥	Application Boundary
— · —	Property Boundary Line - Ref Boundary Materials Layout and details for detailed specification
/	Boundary Walling - Ref Boundary Materials Layout and details for detailed specification
*	Shared Ownership
*	Affordable/Social Rent
	Garden Gate
BCP	Bin Collection Point
	Cycle store / Garden shed

NOTE: For Landscape/Boundary/Surface Materials Please Refer To Hard & Soft Landscape Drawings.

NOTE: For specific location of retaining structures & steps please refer to engineers drawings.

PLANNING

thrive.
architects
Romsey Office
Building 300, The Grange, Romsey Road, Michelmersh, SO51 0AE
t: 01794 367703 f: 01794 367276 www.thrivearchitects.co.uk

PROJECT
Land East of Tye Lane
Walberton
For: Linden Homes Southern

DRAWING
Site Layout

SCALE	DATE	AUTHOR	CHK'D
1:500 @ A1	Aug 18	MD	

JOB NO.	DRAWING NO.	REV
LIND171208	SL.03	C

CLIENT REF.