




First Floor

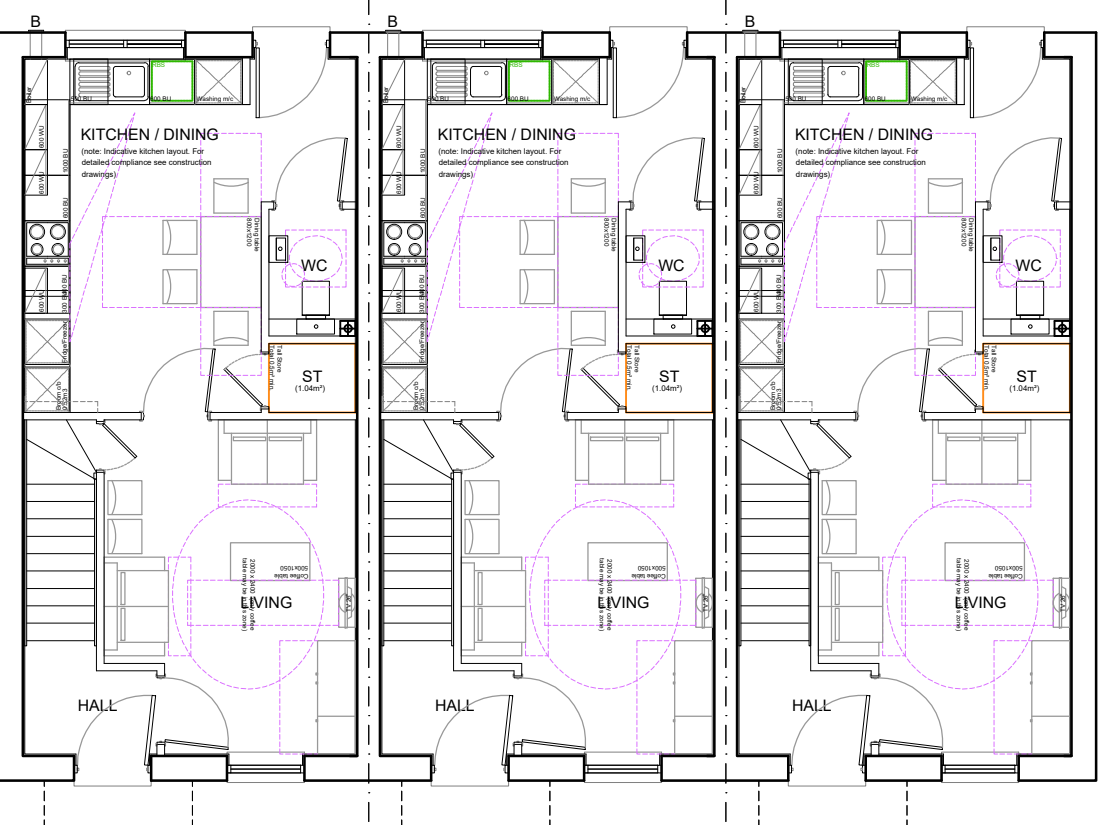

Ground Floor

Housetype	A24L	Vanation	Option
Bedrooms	2	Persons	4
Sq.ft finish	865	Sq.m finish	80.40
Sq.ft structural	880	Sq.m structural	81.78

PLOT No.
As Drawn - 8-10, 59-61
Handed -

NOTES				
This drawing is the copyright of Thrive Ltd ©. All rights reserved. Ordnance Survey Data © Crown Copyright. All rights reserved. Licence No. 100007359. DO NOT scale from this drawing. Contractors, Sub Contractors and Suppliers are to check all relevant dimensions and levels of the site and building before commencing any shop drawings or building work. Any discrepancies should be recorded to the Architect. Where applicable this drawing is to be read in conjunction with the Consultants' drawings.				
REV	DESCRIPTION	DATE	AUTH	CHK'D
A	Issued for Planning.	09.10.18	FK	
B	Plot numbers updated.	11.01.19	MAP	



PLANNING



architects
Romsey Office
Building 300, The Grange, Romsey Road, Michelmersh, SO51 0AE
t: 01794 367703 f: 01794 367276 www.thrivearchitects.co.uk

PROJECT
Walberton

For: Linden Homes Southern

DRAWING
HT - A24L
Floor Plans - Terrace
Affordable

SCALE	DATE	AUTHOR	CHK'D
1:100 @ A3	Oct 18	FK	
JOB NO.	DRAWING NO.	REV	
LIND171208	HT.A24L-T.p	B	
CLIENT REF.			