



NOTES				
This drawing is the copyright of Thrive Ltd ©. All rights reserved. Ordnance Survey Data © Crown Copyright. All rights reserved. Licence No. 100007359. DO NOT scale from this drawing. Contractors, Sub Contractors and Suppliers are to check all relevant dimensions and levels of the site and building before commencing any shop drawings or building work. Any discrepancies should be recorded to the Architect. Where applicable this drawing is to be read in conjunction with the Consultants' drawings.				
REV	DESCRIPTION	DATE	AUTH	CHK'D
A	Issued for Planning.	09.10.18	PZ	
B	Plot numbers updated, additional side windows and note added.	11.01.19	FK	

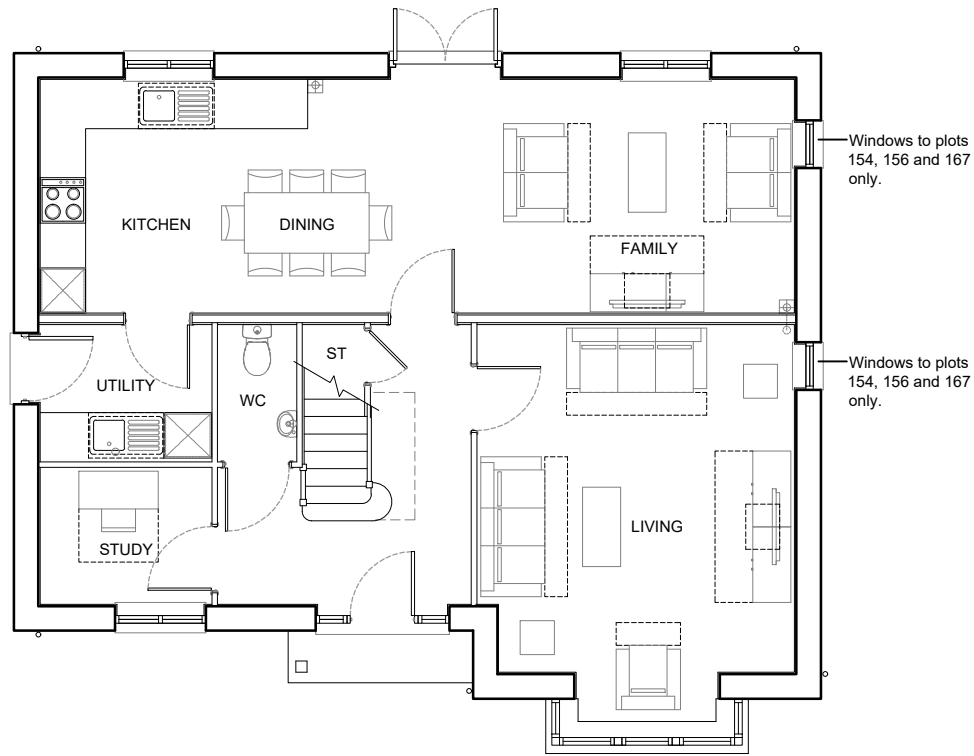

Ground Floor

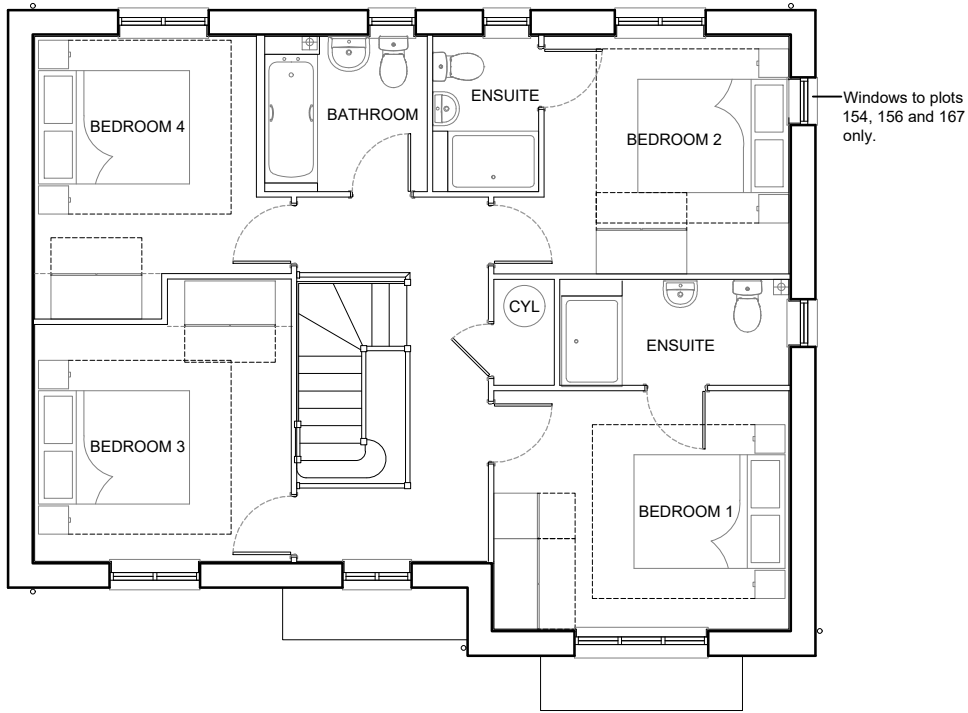

First Floor



PLANNING



architects
Romsey Office
Building 300, The Grange, Romsey Road, Michelmersh, SO51 0AE
t: 01794 367703 f: 01794 367276 www.thrivearchitects.co.uk

PROJECT
Walberton

For: Linden Homes Southern

DRAWING
HT - Cottingham
Floor Plans

SCALE	DATE	AUTHOR	CHK'D
1:100 @ A3	Sept 18	SC	
JOB NO.	DRAWING NO.	REV	
LIND171208	HT.COT.p	B	
CLIENT REF.			

House type	Variation	Option	PLOT No. As Drawn - 102,103,123,124,154,155,167 Handed - 97,156,168.
Cottingham		1-3	
Bedrooms	Persons		
4	8		
Sq.ft	Sq.m		
1599	148.59		