

NOTES

This drawing is the copyright of Thrive Ltd ©. All rights reserved.
Ordnance Survey Data © Crown Copyright. All rights reserved.
Licence No. 100007359. DO NOT scale from this drawing.
Contractors, Sub Contractors and Suppliers are to check all relevant
dimensions and levels of the site and building before commencing
any shop drawings or building work. Any discrepancies should be
recorded to the Architect.
Where applicable this drawing is to be read in conjunction with the
Consultants' drawings.

REV	DESCRIPTION	DATE	AUTHOR	CHK'D
A	Planning Issue	12.10.18	MD	
B	Layout revised to accord with site layout and house type pack	11.01.19	MD	
C	Layout revised to accord with site layout and house type pack, detailed material references added.	05.02.19	MD	
D	Plot 74 and 155 external boundary treatment revised to brick wall.	05.03.19	MD	

KEY:

- Older Wealden Multi Brick
- Lingfield Red Multi Brick
- Sandholt Plain Tile - Terracotta Red with Nutcombe Multi Brick
- Weber Monocouche Cream - Smooth/Roughcast with Wamham Red Stock Brick
- Cobblestone with Mapelhurst Light Multi Brick
- Brick Boundary Wall (Same facing brick as adjacent house)
- Close Boarded Fence
- Redland Plain Tile - Autumn 23
- Redland Cambrian Slate

Note: Where garage is colour coded it will be brick construction only
Feature Stonework = Portland Stone Cills
Fascia / Soffit = White UPVC
Front Doors = White UPVC
Garage Doors = White Vertical Panelled Door
Rainwater Goods = Black UPVC
Windows = White UPVC Casement
Rear / Side Doors = White UPVC

PLANNING



Romsey Office

Building 300, The Grange, Romsey Road, Michelmersh, SO51 0AE
t: 01794 367703 f: 01794 367276 www.thrivearchitects.co.uk



PROJECT
Land East of Tye Lane
Walberton
For: Linden Homes Southern

DRAWING
Dwelling Boundary Materials
Layout

SCALE	DATE	AUTHOR	CHK'D
1:1000@ A1	Sept	MD	

JOB NO.	DRAWING NO.	REV
LIND171208	DBML	D

CLIENT REF.

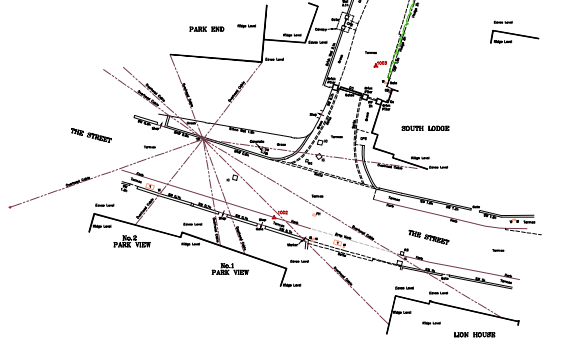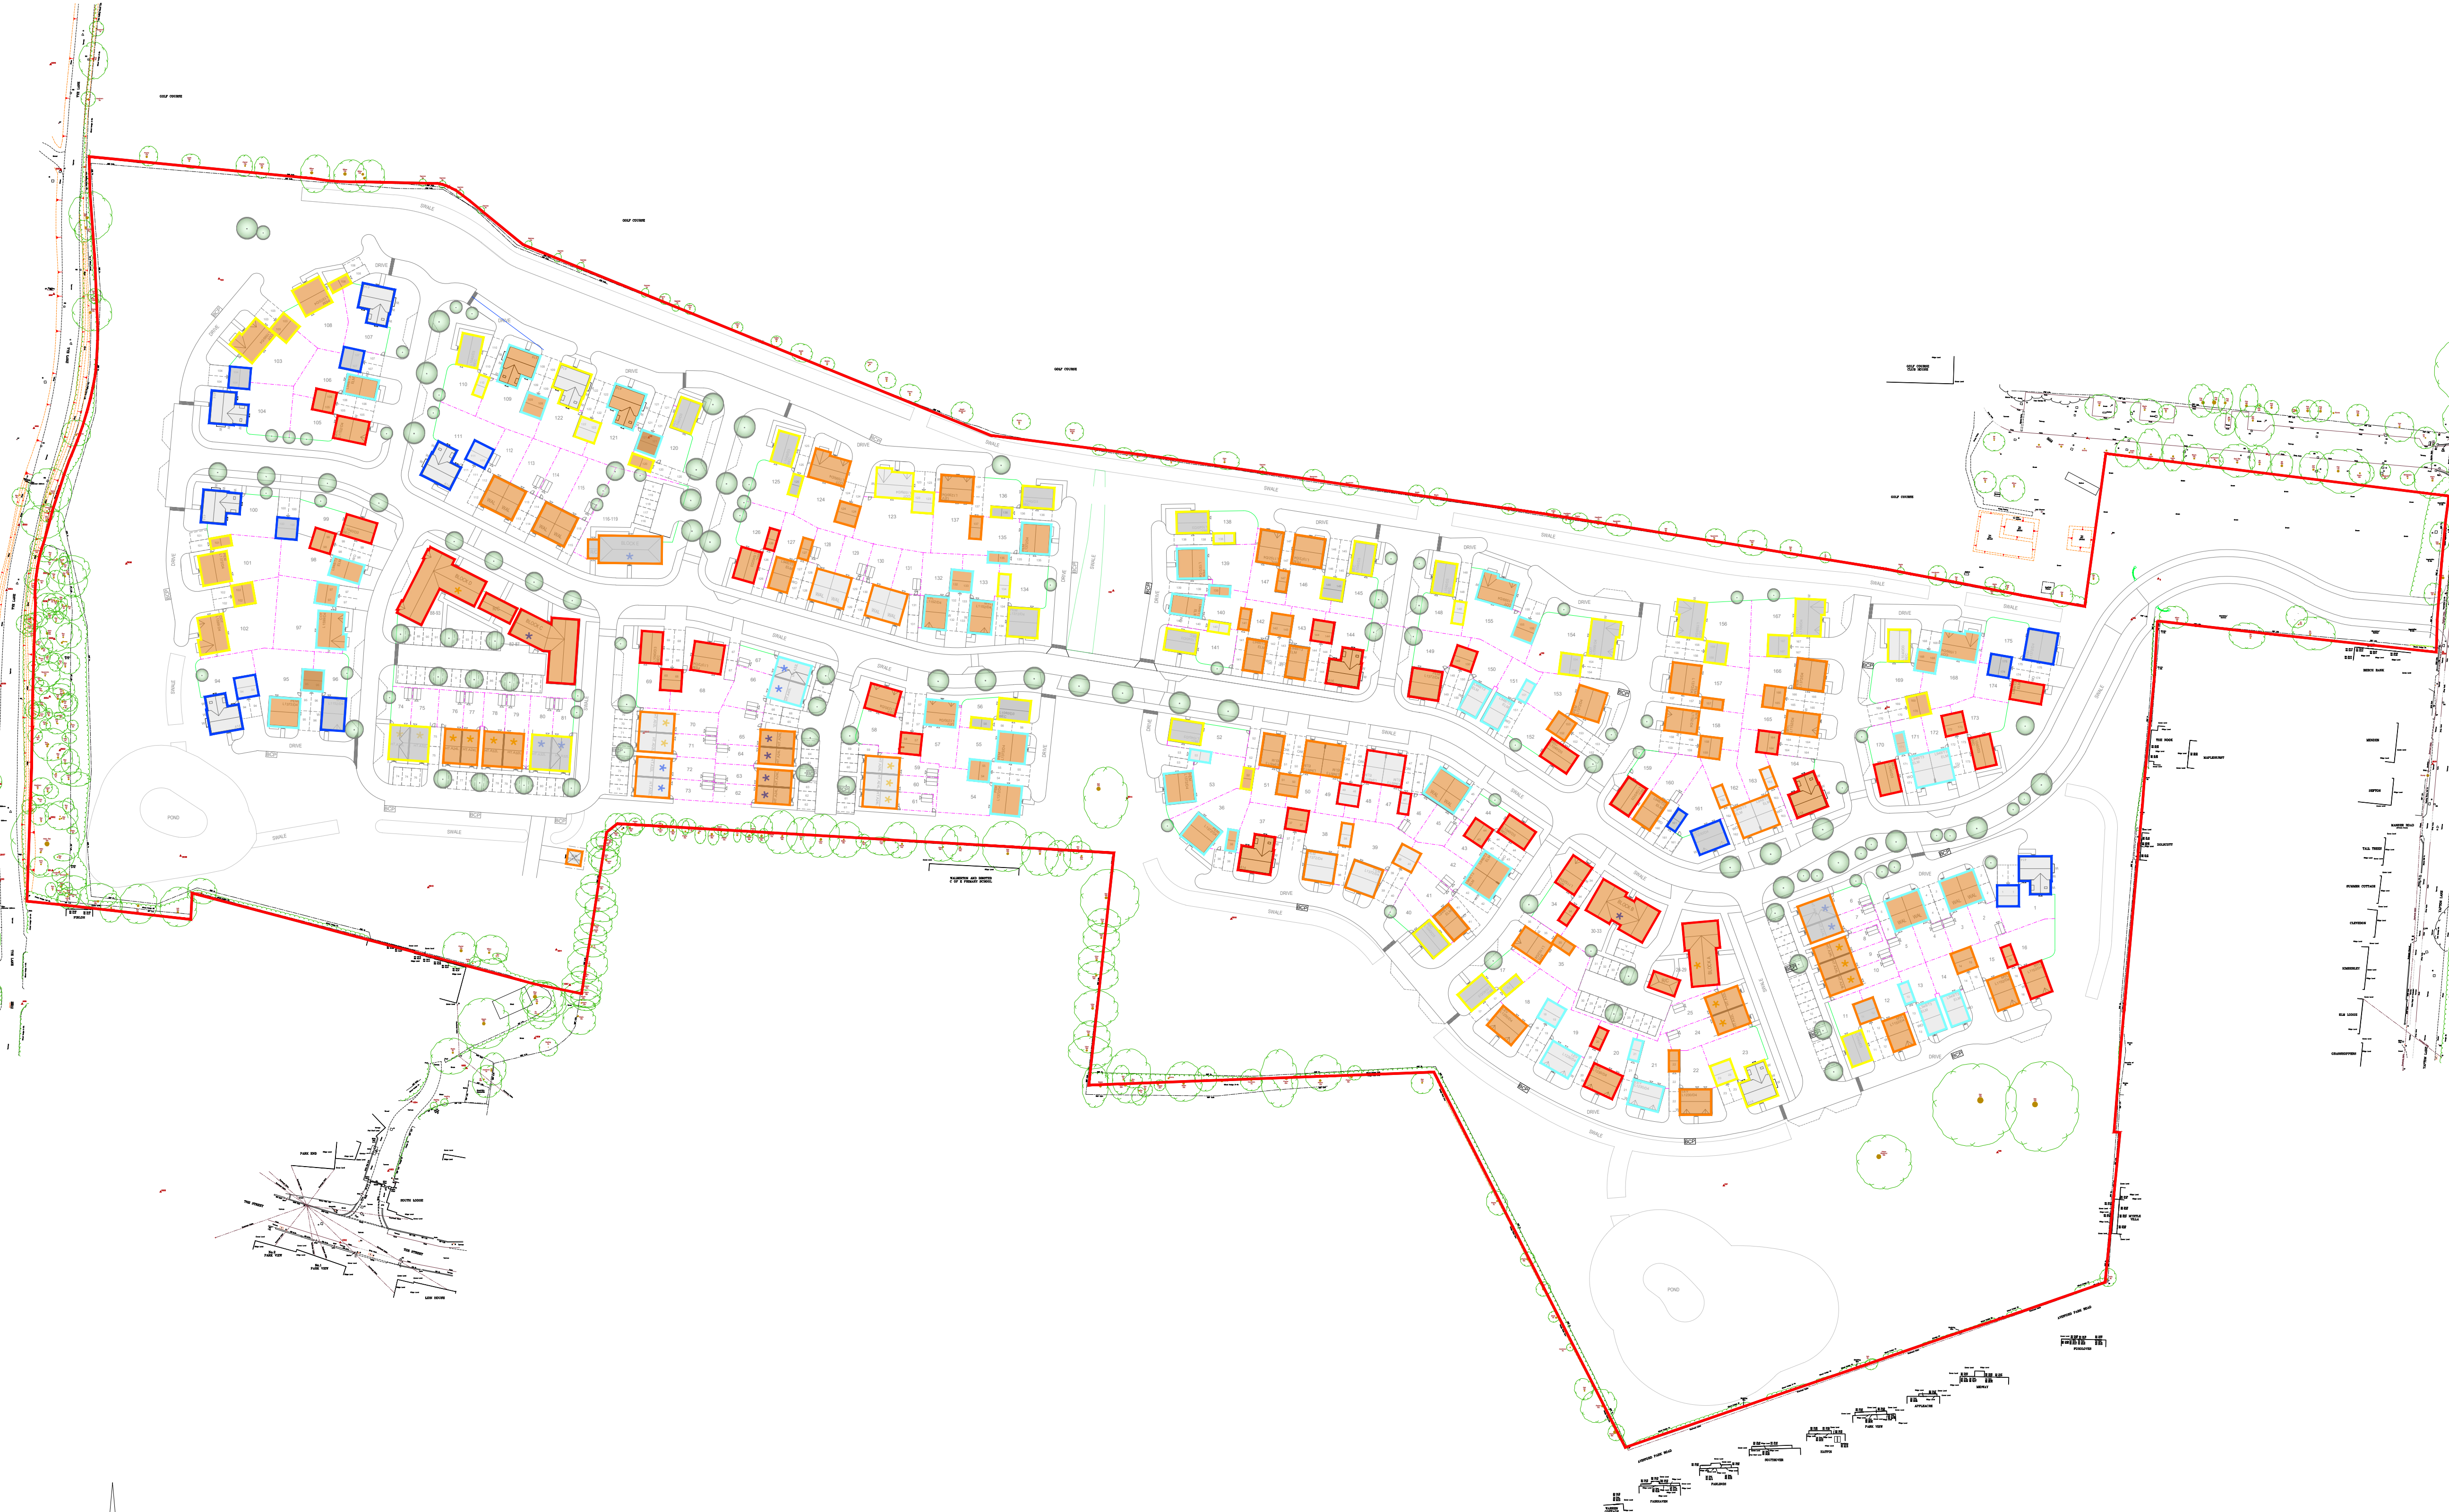

scale 1:1000
0 10m 20m 30m 40m 50m