



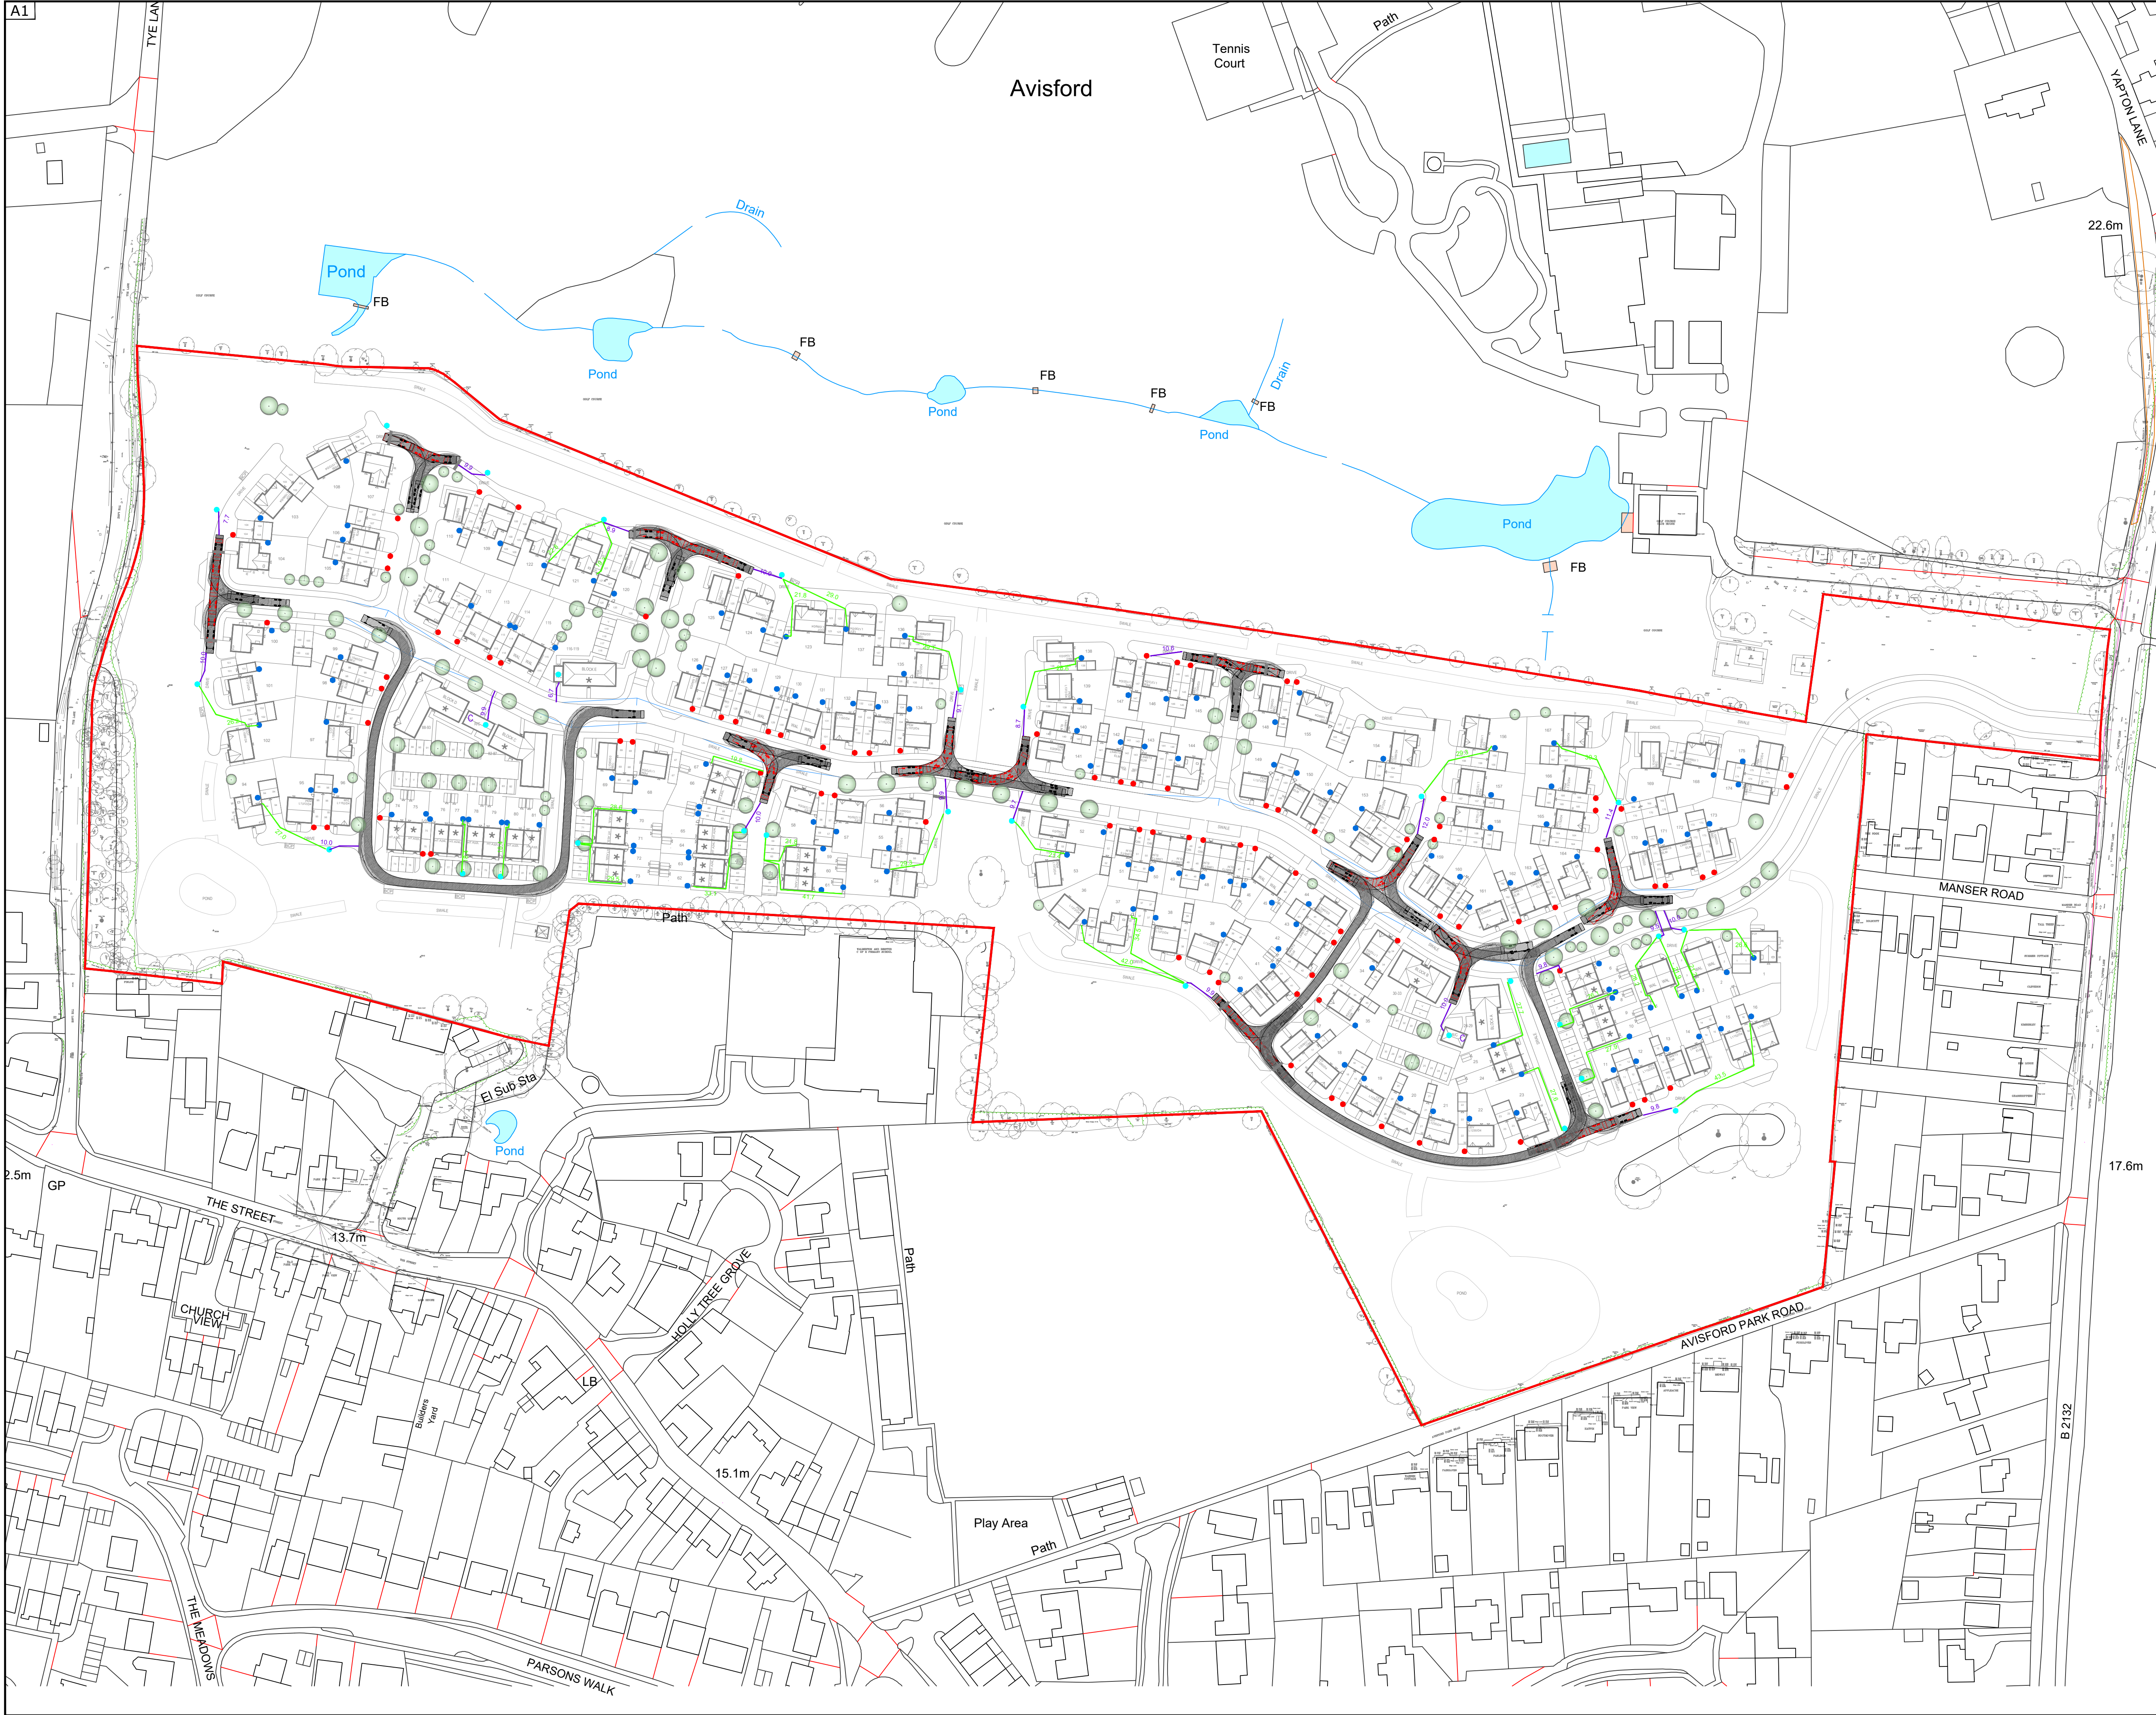

NOTES

This drawing is the copyright of Thrive Ltd ©. All rights reserved.
Ordnance Survey Data © Crown Copyright. All rights reserved.
Licence No. 100007359. DO NOT scale from this drawing.
Contractors, Sub Contractors and Suppliers are to check all relevant
dimensions and levels of the site and building before commencing
any shop drawings or building work. Any discrepancies should be
recorded to the Architect.
Where applicable this drawing is to be read in conjunction with the
Consultants' drawings.

REV	DESCRIPTION	DATE	AUTHOR	CHK'D
A	Planning Issue	12.10.18	MK	
B	Updated base planning layout.	15.01.19	FK	
C	Refuse/Cycle store plan updated	13/02/19	ZC	

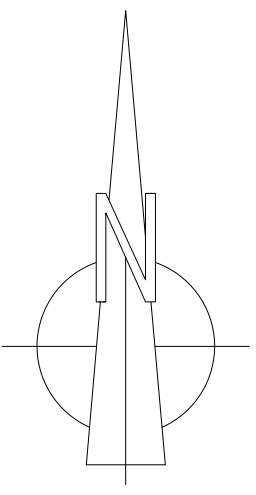

LEGEND:

- Refuse Storage Area
- Kerbside Collection Area
- Bin Collection Point
- Home Owner Refuse Drop off Route
- Bin Man Travel Route
- Cycle Store
- Bin Store/Kerb Collection to be located 25m
Max from refuse vehicle

PLANNING



Romsey Office

Building 300, The Grange, Romsey Road, Michelmersh, SO51 0AE
t: 01794 367703 f: 01794 367276 www.thrivearchitects.co.uk

PROJECT

Land East of Tye Lane

Walberton

For: Linden Homes Southern

DRAWING

Cycles & Refuse Plan

SCALE

1:1000@ A1

DATE

Oct

AUTHOR

PZ

JOB NO.

LIND171208

DRAWING NO.

CRP.01

REV

C

CLIENT REF.