



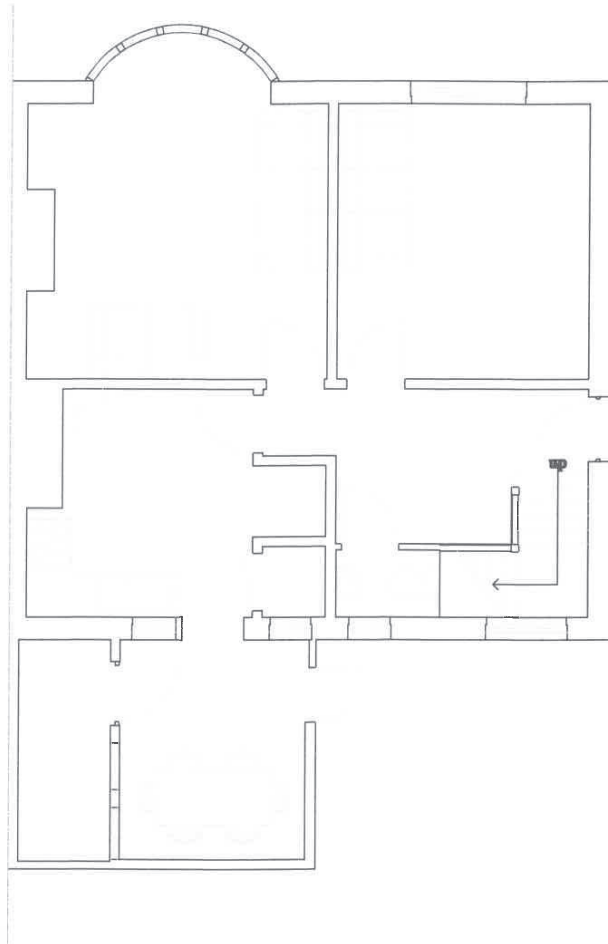

EXISTING GROUND FLOOR PLAN.

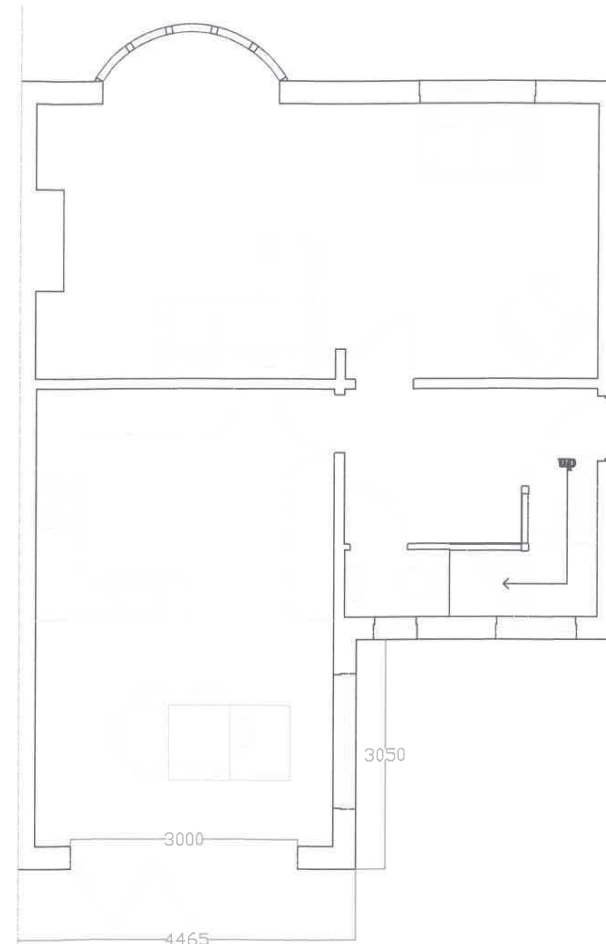

PROPOSED GROUND FLOOR PLAN.

NOTES:-
**THE BLUE HATCHED LINE REPRESENTS
VELUX STYLE ROOF WINDOWS.
AT A SIZE OF 800mmW x 1000mm.**

**ALL DIMENSIONS TO BE CONFIRMED
ONSITE BY THE CONTRACTORS.**

**ALL DIMENSIONS FOR THE PROPERTY HAVE
BEEN TAKEN ON THE INITIAL SURVEY.
ANY UNKNOWN HAVE BEEN ASSUMED.
ALL DIMENSIONS SHOWN IN MILLIMETRES.**

Woodhill Design & Build
07778 527169

Produced by Peter Evans

Site address:-

**6 BURCH GROVE, WALBERTON,
BN18 0BB.**

Details:-

SINGLE STOREY REAR EXTENSION.

Drawing title:-

GF PLAN 01

Date:-

06/09/2018

Scale:-

1:50 @A2



WOODHILL
— DESIGN & BUILD —

NOTES:-

THIS PLAN DEMONSTRATES THE EXISTING AND PROPOSED EAST ELEVATION.

**ALL DIMENSIONS TO BE CONFIRMED
ONSITE BY THE CONTRACTORS.**

**ALL DIMENSIONS FOR THE PROPERTY HAVE
BEEN TAKEN ON THE INITIAL SURVEY.
ANY UNKNOWN HAVE BEEN ASSUMED.
ALL DIMENSIONS SHOWN IN MILLIMETRES.**

Woodhill Design & Build
07778 527169

Produced by Peter Evans

Site address:-

**6 BURCH GROVE, WALBERTON,
BN18 0BB.**

Details:-

SINGLE STOREY REAR EXTENSION.

Drawing title:-

E ELEV 01

Date:-

25/09/2018

Scale:-

1:50 @A2



EXISTING EAST ELEVATION.



PROPOSED EAST ELEVATION.

NOVES

THIS PLAN DEMONSTRATES THE EXISTING AND PROPOSED SOUTH ELEVATION.

THE WC WINDOW HAS BEEN MOVED BY 225mm TO ALLOW FOR THE BRICKWORK WALL.

ALL DIMENSIONS TO BE CONFIRMED ONSITE BY THE CONTRACTORS.

ALL DIMENSIONS FOR THE PROPERTY HAVE BEEN TAKEN ON THE INITIAL SURVEY. ANY UNKNOWN HAVE BEEN ASSUMED.

ALL DIMENSIONS SHOWN IN MILLIMETRES.

Woodhill Design & Build
07778 527169

Produced by Peter Evans

Site address:-

**6 BURCH GROVE, WALBERTON,
BN18 0BB.**

Details:-

SINGLE STOREY REAR EXTENSION.

Drawing title:-

S ELEV 01

Date:-

25/09/2018

Scale:-

1:50 @A2



EXISTING SOUTH ELEVATION.



PROPOSED SOUTH ELEVATION.

