
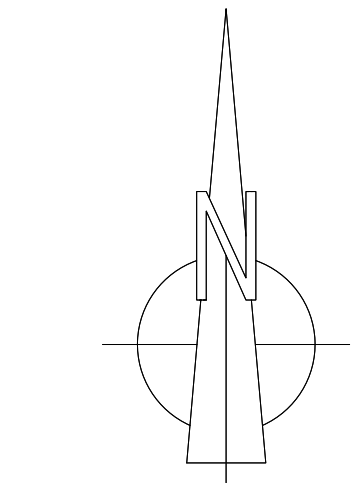


NOTES				
This drawing is the copyright of Thrive Ltd ©. All rights reserved. Ordnance Survey Data © Crown Copyright. All rights reserved. Licence No. 100007359. DO NOT scale from this drawing. Contractors, Sub Contractors and Suppliers are to check all relevant dimensions and levels of the site and building before commencing any shop drawings or building work. Any discrepancies should be recorded to the Architect. Where applicable this drawing is to be read in conjunction with the Consultants' drawings.				
REV	DESCRIPTION	DATE	AUTHOR	CHK'D
A	Issued for Information.	16.09.19	FK	MD
B	Golf netting details updated based off Landscape information.	25.10.19	FK	CP
C	Golf netting details updated based off Landscape information.	12.12.19	CP	FK

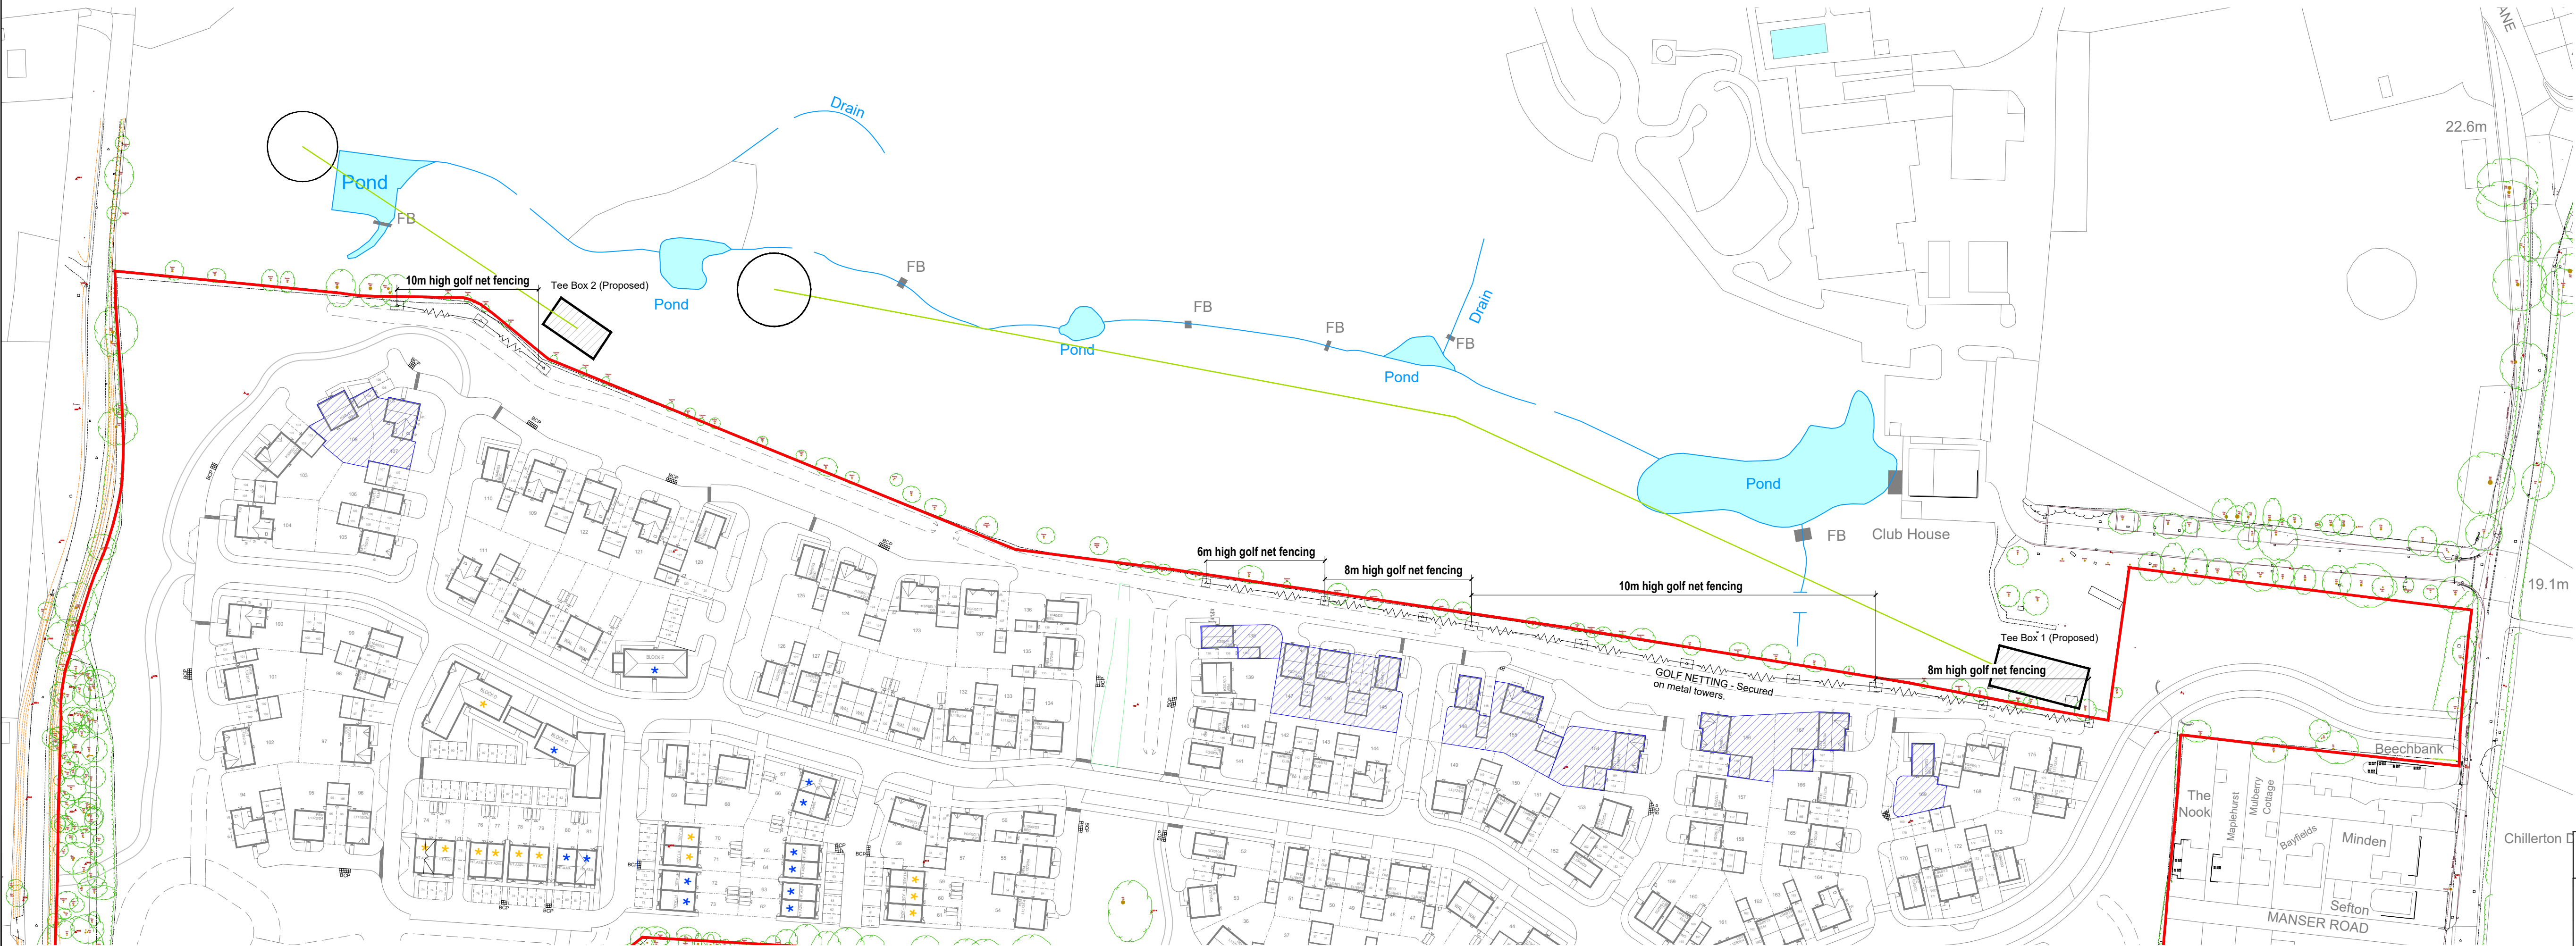

KEY:
GOLF NETTING:
Golf netting secured on galvanneal metal towers, supplied by A&B Construction Ltd.
Refer to spec CSA 3623119 for details
House Plot related to the mitigation measures.

scale 1:1000
0 20m 40m 60m

Notes
Tee Box 1 (Existing) shown as per survey drawing.
Walberton - 3d Topo - karylance Limited.
Tee Box 2 (Existing) approx position shown based off Google Maps.

FOR INFORMATION



Romsey Office
Building 300, The Grange, Romsey Road, Michelmersh, SO51 0AE
t: 01794 367703 f: 01794 367276 www.thrivearchitects.co.uk

PROJECT
Land East of Tye Lane
Walberton
For: Linden Homes Southern

DRAWING
Proposed Golf Netting Location

SCALE	DATE	AUTHOR	CHK'D
1:1000@ A1	Sept 19	FK	MD
JOB NO.	DRAWING NO.	REV	
LIND171208	GNL.01	C	
CLIENT REF.			