


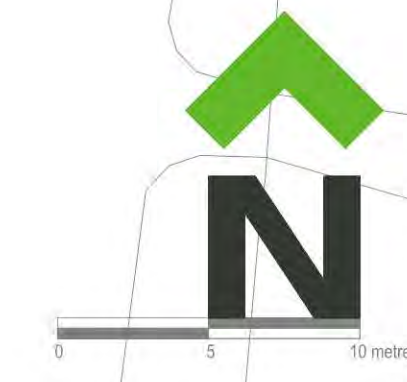

FOR PUBLIC OPEN SPACE
PROPOSALS REFER TO
CSA/3823/107-110

FOR PUBLIC OPEN SPACE
PROPOSALS REFER TO
CSA/3823/107-110

REFER TO CSA/3823/102

REFER TO CSA/3823/102

FOR PUBLIC OPEN SPACE
PROPOSALS REFER TO
CSA/3823/107-110

FOR PUBLIC OPEN SPACE
PROPOSALS REFER TO
CSA/3823/107-110

PLANT SCHEDULE FOR CSA/3823/101-103

Herbaceous -												
Qty	Name	Common Name	Age	Height	Form	Girth	ChStm	Bkts	Root	Ctr	Measure Unit	Centres
111	Bergenia cordifolia	Elephant's Ears							C	SL	m ²	4.00
111												0.900
Herbaceous - Grass												
Qty	Name	Common Name	Age	Height	Form	Girth	ChStm	Bkts	Root	Ctr	Measure Unit	Centres
40	Macarthur sinensis Kiene Silberrispine	Japanese Silver grass							C	SL	m ²	3.00
40												0.600
Shrub -												
Qty	Name	Common Name	Age	Height	Form	Girth	ChStm	Bkts	Root	Ctr	Measure Unit	Centres
132	Aucuba japonica 'Rozanne'			30-40cm				4	C	SL	m ²	3.00
253	Barberry thunbergii 'Atropurpurea Nana'	Barberry		25-30cm				5	C	SL	m ²	4.00
167	Barberry thunbergii 'Red Chief'	Barberry		40-60cm				5	C	SL	m ²	3.00
182	Brachyglottis 'Sunshine'			30-40cm				6	C	SL	m ²	3.00
211	Ceanothus 'Blue Mound'	California lilac		30-40cm				6	C	SL	m ²	3.00
113	Choisya 'Asteric Pearl'	Mexican orange		30-40cm				6	C	SL	m ²	3.00
53	Choisya ternata 'Sundance'	Mexican orange blossom		40-60cm				5	C	SL	m ²	3.00
300	Cistus corbanticus	Sun roses		40-60cm				6	C	SL	m ²	3.00
30	Cistus 'Silver Pink'	Sun roses		30-40cm				6	C	SL	m ²	3.00
140	Escallonia 'Red Elf'			60-80cm				5	C	SL	m ²	3.00
332	Eunymia 'President Gauthier'			30-40cm				5	C	SL	m ²	3.00
152	Hebe 'Majesty'	Hebe		30-40cm				7	C	SL	m ²	3.00
37	Hebe 'Midsummer Beauty'	Hebe		30-40cm				7	C	SL	m ²	3.00
80	Hebe 'Mrs Winder'	Hebe		30-40cm				5	C	SL	m ²	3.00
289	Hebe rakianensis	Hebe		20-30cm				7	C	SL	m ²	3.00
128	Hypericum 'Hidcot'			30-40cm				7	C	SL	m ²	3.00
108	Lavandula 'Intermediate 'Grosso'	Lavender	2x	30-25cm				7	C	SL	m ²	3.00
75	Lonchocarpus 'Stagbush's Gold'	Golden box honeysuckle		30-40cm				5	C	SL	m ²	3.00
28	Lonchocarpus 'Midsummer Beauty'	Honeysuckle		30-40cm				8	C	SL	m ²	3.00
453	Lonchocarpus 'pleata'	Honeysuckle		30-40cm				8	C	SL	m ²	3.00
84	Mahonia aquifolium 'Apollis'	Oregon grape 'Apollis'		40-60cm				3	C	SL	m ²	3.00
56	Mahonia media 'Winter Sun'	Oregon grape 'Winter Sun'		40-60cm				2	C	SL	m ²	3.00
101	Oemarrhena luteo-olivacea	Oemarrhena		40-60cm				4	C	SL	m ²	3.00
219	Photinia x fraseri 'Little Red Robin'	Red-tipped photinia		40-60cm				5	C	SL	m ²	3.00
187	Prunus laurocerasus 'Obo Luyken'	Cherry laurel var.		40-60cm				5	C	SL	m ²	3.00
114	Prunus x cistena 'Crimson Dwarf'	Purple Leaf Sand Cherry		40-60cm				4	C	SL	m ²	4.00
45	Rosemarinus 'Miss Jessop's Upright'	Rosemary		30-40cm				5	C	SL	m ²	3.00
197	Sarcococca hookeriana digyna	Sweet box		30-40cm				6	C	SL	m ²	3.00
154	Skimmia japonica 'New White'	Japanese Skimmia	2x	40-60cm				3	C	SL	m ²	3.00
271	Viburnum davidii	David viburnum		30-40cm				4	C	SL	m ²	3.00
42	Viburnum x juddii	Just viburnum		40-60cm				3	C	SL	m ²	5.00
4590												0.450
Shrub - Climber												
Qty	Name	Common Name	Age	Height	Form	Girth	ChStm	Bkts	Root	Ctr	Measure Unit	Centres
24	Clematis 'Grandiflora'	Clematis		80-100cm				5	C	SL	m ²	0.00
19	Hedera helix 'Hibernica'	Ivy		80-100cm				5	C	SL	m ²	0.00
15	Jasminum officinale	White jasmine		60-80cm				9	C	SL	m ²	0.00
13	Lonchocarpus 'pleata'	Honeysuckle	2x	60-80cm				9	C	SL	m ²	0.00
71												0.000
Shrub - Hedgerow												
Qty	Name	Common Name	Age	Height	Form	Girth	ChStm	Bkts	Root	Ctr	Measure Unit	Centres
508	Elaeagnus x ebbingei (Hedge)			80-100cm				6	C	SL	m	2.00
1400	Ligustrum ovalifolium 'Aureum' (Hedge)	Golden privet		80-100cm				10	C	SL	m	2.00
1316	Viburnum tinus 'Eve Price' (Hedge)	Laurustinus		40-60cm				7	C	SL	m	2.00
3284												0.400
Shrub Mix - Structural 1												
Qty	Name	Common Name	Age	Height	Form	Girth	ChStm	Bkts	Root	Ctr	Measure Unit	Centres
310	Aucuba japonica 'Rozanne'			30-40cm				4	C	SL	m ²	5.00
310	Hypericum 'Hidcot'			30-40cm				7	C	SL	m ²	5.00
310	Lonchocarpus 'Midsummer Beauty'	Honeysuckle		30-40cm				8	C	SL	m ²	5.00
310	Prunus laurocerasus 'Zabelliana'	Cherry laurel var.		40-60cm				5	C	SL	m ²	5.00
310	Viburnum opulus 'Compactum'	Guelder rose		30-40cm				4	C	SL	m ²	5.00
1550												0.450
Shrub Mix - Structural 2												
Qty	Name	Common Name	Age	Height	Form	Girth	ChStm	Bkts	Root	Ctr	Measure Unit	Centres
519	Cornus coccinea 'Young Lady'	Snowflake 'Young Lady'		40-60cm				5	C	SL	m ²	5.00
519	Escallonia ternata 'Sundance'	Escallonia 'Pink Elf'		30-40cm				4	C	SL	m ²	5.00
519	Hebe 'Midsummer Beauty'	Hebe		30-40cm				7	C	SL	m ²	5.00
519	Lonchocarpus 'Midsummer Beauty'	Box honeysuckle		40-60cm				8	C	SL	m ²	5.00
519	Prunus x cistena			60-80cm				4	C	SL	m ²	5.00
2595												0.450
Shrub Mix - Structural 3												
Qty	Name	Common Name	Age	Height	Form	Girth	ChStm	Bkts	Root	Ctr	Measure Unit	Centres
343	Brachyglottis 'Sunshine'			40-60cm				6	C	SL	m ²	5.00
343	Choisya ternata 'Sundance'	Mexican orange blossom		40-60cm				5	C	SL	m ²	5.00
343	Eunymia japonica 'Oculus Aureus'			40-60cm				4	C	SL	m ²	5.00
343	Hebe 'Urnat Dwarf'	Hebe		30-40cm				5	C	SL	m ²	5.00
343	Lonchocarpus 'pleata'	Honeysuckle		30-40cm				8	C	SL	m ²	5.00
1745												0.450
Tree -												
Qty	Name	Common Name	Age	Height	Form	Girth	ChStm	Bkts	Root	Ctr	Measure Unit	Centres
5	Acer campestre 'Elaeik'	Field maple	3x	500-600cm	Extra-heavy Standard	14-16cm	min 200cm	7	RB	rr	0.00	0.000
3	Acer freemanii 'Autumn Blaze'	Maple	5x	450-500cm	Semi-mature	25-30cm	min 200cm	4	RB	rr	0.00	0.000
2	Acer platanoides 'Desfontain'	Desfontain maple	3x	500-600cm	Extra-heavy Standard	14-16cm	min 200cm	7	RB	rr	0.00	0.000
1	Acer platanoides 'Desfontain'	Desfontain maple	3x	450-500cm	Semi-mature	25-30cm	min 200cm	4	RB	rr	0.00	0.000
3	Betula albosinensis 'Fascination'	Silver birch	2x	300-350cm	Standard	10-12cm	175-200cm	4	RB	rr	0.00	0.000
3	Betula utilis 'Jacqueline'	West Himalayan birch	3x	500-600cm	Extra-heavy Standard	14-16cm	min 200cm	7	RB	rr	0.00	0.000
6	Carpinus betulus	Hornbeam	4x	400-500cm	Semi-mature	20-25cm	min 200cm	4	RB	rr	0.00	0.000
2	Carpinus betulus 'Trans Fontaine'	Hornbeam	4x	400-500cm	Standard (extra-heavy)	18-20cm	min 200cm	5	C	rr	0.00	0.000
4	Corylus colurna	Turkish hazel	3x	400-450cm	Standard (Extra Heavy)	14-16cm	175-200cm	5	RB	rr	0.00	0.000
3	Gleditsia inaequalis 'Inermis'	Honey locust	2x	175-200cm	Standard	10-12cm	min 200cm	5	RB	rr	0.00	0.000
1	Mallus laevis 'Spectabilis'	Honey locust	2x	300-350cm	Standard (Selected)	10-12cm	175-200cm	4	RB	rr	0.00	0.000
1	Platanus x hispanica	London plane	4x	450-500cm	Standard (Semi-mature)	25-30cm	min 200cm	4	RB	rr	0.00	0.000
4	Prunus padus 'Aberl'	Bird cherry	3x	300-350cm	Standard (Selected)	10-12cm	175-200cm	3	BR	rr	0.00	0.000
1	Prunus serotina	Tatarian cherry	3x	400-450cm	Standard (Extra Heavy)	14-16cm	175-200cm	5	RB	rr	0.00	0.000
8	Prunus x schrenkii		3x	400-450cm	Standard (Extra-heavy)	16-18cm	min 200cm	4	RB	rr	0.00	0.000
11	Prunus caryocarpa 'Chantrelle'	Calvery pear var.	2x	300-350cm	Standard	10-12cm	175-200cm	4	RB	rr	0.00	0.000
2	Rubus pycnanthus 'Bosconans'	Pale acacia, Locust	3x	450-500cm	Semi-mature	18-20cm	min 200cm	3	RB	rr	0.00	0.000
1	Rubus vicia 'Majesty'	Whalebone	3x	300-350cm	Standard	10-12cm	175-200cm	4	RB	rr	0.00	0.000
3	Sorbus aucuparia 'Cardinal Royal'	Rosier	2x	300-350cm	Standard (Selected)	10-12cm	175-200cm	4	RB	rr	0.00	0.000
2	Tilia euchlora	Caucasian lime, Crimean lime	5x		Semi-mature	20-25cm	min 200cm	4	RB	rr	0.00	0.000
115												0.000
14101												0.000

LEGEND

- APPLICATION BOUNDARY
- EXISTING TREES / VEGETATION
- Softworks
- SEMI-MATURE TREE
- EXTRA HEAVY STANDARD TREE
- STANDARD TREE
- ORNAMENTAL HEDGE PLANTING
- NATIVE HEDGE PLANTING
- ORNAMENTAL SHRUB / HERBACEOUS / GRASS PLANTING
- CLIMBING SHRUB PLANTING
- AG-S AMENITY GRASS SEEDING - 'A22 (Low Maintenance) seed mix by Geminal Seeds Ltd or equal and approved. 50g/m², overseed rate: 20g/m².
- AG-1 AMENITY GRASS TURF - 'Medallion' turf by Rolawn or equal and approved.
- SW SWALE SEEDING - 'A16 (Reclamation) seed mix by Geminal Seeds Ltd or equal and approved. 50g/m², overseed rate: 20g/m².
- GRAVEL - pea shingle laid to a depth of 100mm over non-biodegradable geotextile membrane. Finished level to be 20mm below adjacent ground level.

Notes

- Refer to CSA/3823/101 for Planting Specifications.
- Refer to CSA/3823/104-106 for Public Landscape Proposals.
- Refer to CSA/3823/107-110 for Public Open Space Landscape Proposals.

Rev	Date	By	Description
G	11/12/19	AL	PGS updated for context
F	24/10/19	AL	PGS updated for context
E	13/09/19	AL	PGS updated for context
D	12/07/19	BT	Amended for new refuse collection points
C	11/02/19	AM	Revised to latest site layout
B	15/01/19	AM	Revised to latest site layout
A			

CSA environmental

Divies Barns, High Street,
Ashwell, Hertfordshire SG7 5NT

01462 74347
ashwell@csaenvironmental.co.uk
w csaenvironmental.co.uk

Project

Land East of 1st Lane, Walberton

Title

Soft Landscape Proposals
Sheet 3 of 3

Client

Linden Homes

Scale

1:250 @ A0

Date

October 2018

Drawn

SW

Checked

GC

Revised

GC

Drawing No

CSA/3823/103

Rev

C