-LEVELS KEY-

Ex 134.11	Existing Spot Level
- 17.875	Proposed Spot Level
1 in 31	Proposed Spot Gradient
13.00	Proposed House Door Threshold Level
18.175	Proposed External House Level
18.175	Proposed Plot Boundary Level
1:16	Proposed Plot Boundary Gradient
H.P. 17.570, L.P. 17.570	Proposed Footpath Channel High/Low Point
	Existing Contour (Primary)
	Existing Contour (Secondary)
	Proposed Contour (Primary)
	Proposed Contour (Secondary)
	Proposed Bank Batter (Varies)
	Step in Floor Level
2C	House Stepped DPC (for level threshold)
2C	Raised DPC & number of courses (TANKING)
2C	Additional face brickwork & number of courses

Refer to structural drawings for further information on structural slab levels, tanking, structural steps in floor levels.

Topographical information shown is based on site survey undertaken by others as part of site-wide development.

Contours are only as accurate as the initial land survey information. Contours are approximate only and spot levels may vary slightly on site.

Topographical survey levels are not to Ordnance Survey (OS) datum and need to be verified prior to work commencement.

THRESHOLD PLATFORM SUMMARY:

Level Threshold	L
Ramped (Part M)	R
Stepped Approach	S

LEVELS DESIGN NOTE:

ALL 0-6mm THRESHOLD ACCESS POINTS WITH 1:60 FALL FROM BUILDING, FOR MINIMUM 900mm FROM FRONT / MAIN ACCESS & FOR PATIO DISTANCE SHOWN TO SPOT LEVEL.

N

EXTERNAL WORKS

1. All earthworks shall be in accordance with the Specification for Highway Works.
2. All sub-base and capping materials to be in accordance with the Specification for Highway Works.
3. All soft spots and voids shall be removed before construction and replaced with suitable fill material.
4. Road formation to be in accordance with clause 616 and compacted in accordance with table the requirements of 6/4 of the Specification for Highway Works - Series 600 Earthworks.
5. Approved residual weedkiller, which does not contain atrazine or simazine, must be applied to all formations.
6. All bituminous carriageway materials shall be supplied and laid in accordance with BSEN 13108-1.
7. Concrete block paviors to be in accordance with BSEN1338.
8. Precast concrete kerbs to be in accordance with BSEN1340.
9. Minimum depth of 450mm construction is required for frost susceptible materials.
10. Where levels are to be made up to sub formation this may be done with either suitable class 2C material or 6F1/6F2 capping.
21. Patios are to be laid to fall away from buildings at between 1:40 and 1:60.
22. Paths are to be laid to fall away from buildings at between 1:40 and 1:60 and shall have a crossfall of 1:40.
23. All approaches to principle accessed are to be in accordance with Building Regulations Part M including landings at the top and bottom of ramps/steps.
24. All retaining walls with a retained height of greater than 0.6m shall have a handrail in accordance with Building Regulations Part K.
25. Handrails shall be provided where steps comprise more than 2 risers.
26. Any works within the Public Highway shall be carried out under a licence from the Highway Authority, obtained by the Contractor.
27. Compaction of areas due to construction traffic/methods, that are to be soft landscaping or gardens can lead to poor drainage. These areas are to be thoroughly rotavated before final dressing.
28. Earth banks shall be no steeper than 1 in 3.

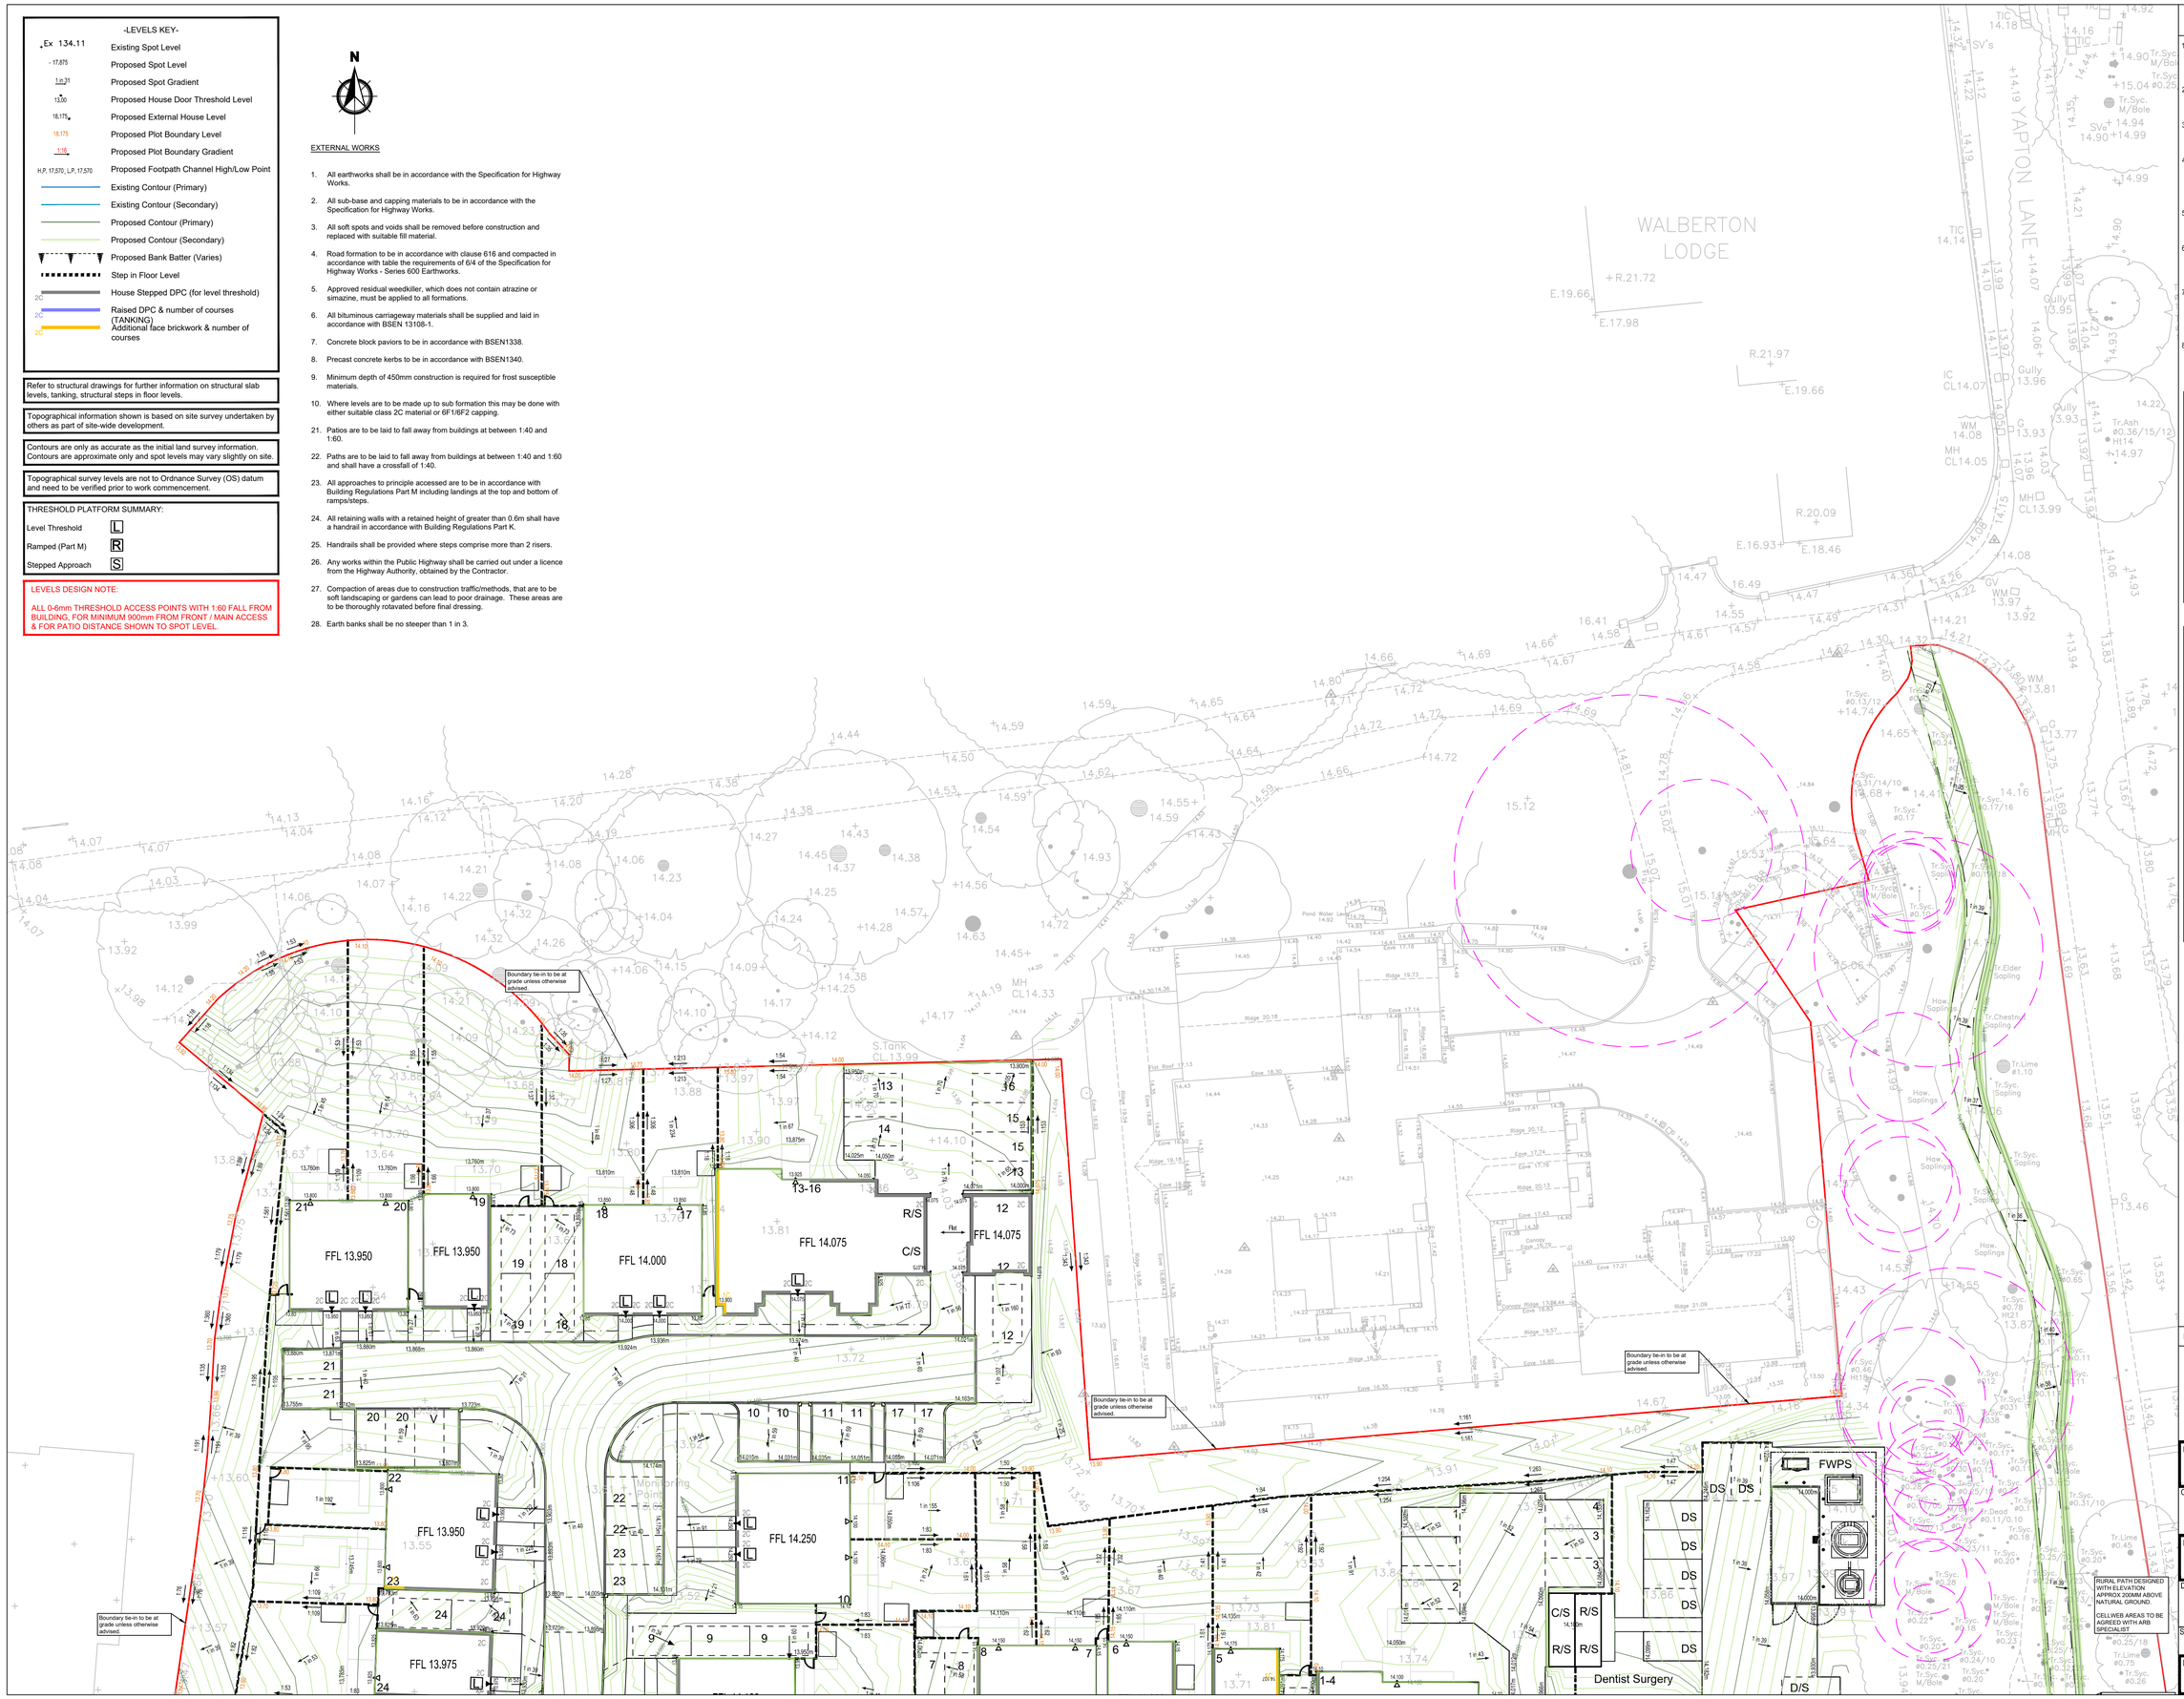
WALBERTON LODGE
YAPTON LANE
Boundary tie-in to be at grade unless otherwise advised.
FFL 13.950
FFL 14.000
FFL 14.075
FFL 14.250
FFL 13.975
R/S
C/S
Flat
FWPS
DS
Dentist Surgery
D/S
S.Tank CL 13.99
MH CL14.33
MH CL14.05
MH CL13.99
WM 14.08
IC CL14.07
TIC 14.18
TIC 14.14
TIC 14.16
SV's
Gully 13.95
Gully 13.96
Gully 13.93
Tr.Ash #0.36/15/12 Ht14 +14.97
Tr.Sycamore #0.13/12 +14.74
Tr.Sycamore #0.17/16
Tr.Sycamore #0.17
Tr.Sycamore #0.24
Tr.Sycamore #0.13/14/10 +14.68
Tr.Sycamore #0.22*
Tr.Sycamore #0.20*
Tr.Sycamore #0.25/18
Tr.Sycamore #0.25/21
Tr.Sycamore #0.24/10
Tr.Sycamore #0.20
Tr.Sycamore #0.28
Tr.Sycamore #0.31/10
Tr.Sycamore #0.18
Tr.Sycamore #0.20*
Tr.Sycamore #0.11/10
Tr.Sycamore #0.12
Tr.Sycamore #0.31
Tr.Sycamore #0.38
Tr.Sycamore #0.37*
Tr.Sycamore #0.25/19
Tr.Sycamore #0.25/20
Tr.Sycamore #0.46
Tr.Sycamore #0.45
Tr.Sycamore #0.75
Tr.Lime #1.10
Tr.Lime #0.45
Tr.Lime #0.75
Tr.Chestnut Sapling
Tr.Elder Sapling
Tr.Sycamore Sapling
How. Saplings
Tr.Sycamore M/Bole
Tr.Sycamore #0.25
Tr.Sycamore #0.10
Tr.Sycamore #0.17
Tr.Sycamore #0.18
Tr.Sycamore #0.20
Tr.Sycamore #0.22
Tr.Sycamore #0.24