


Road 4						
Chainage (m)	Easting (m)	Northing (m)	Level (m)	Curve/Straight	Left Channel Level (m)	Right Channel Level (m)
0+00	49751.675	10564.981	13.067	Start of all Channel	13.734	13.964
0+30	49759.255	10567.342	13.072	Straight	13.737	13.964
0+60	49767.835	10569.703	13.077	Straight	13.737	13.964
0+90	49776.415	10572.064	13.082	Straight	13.737	13.964
1+20	49784.995	10574.425	13.087	End	13.737	13.964

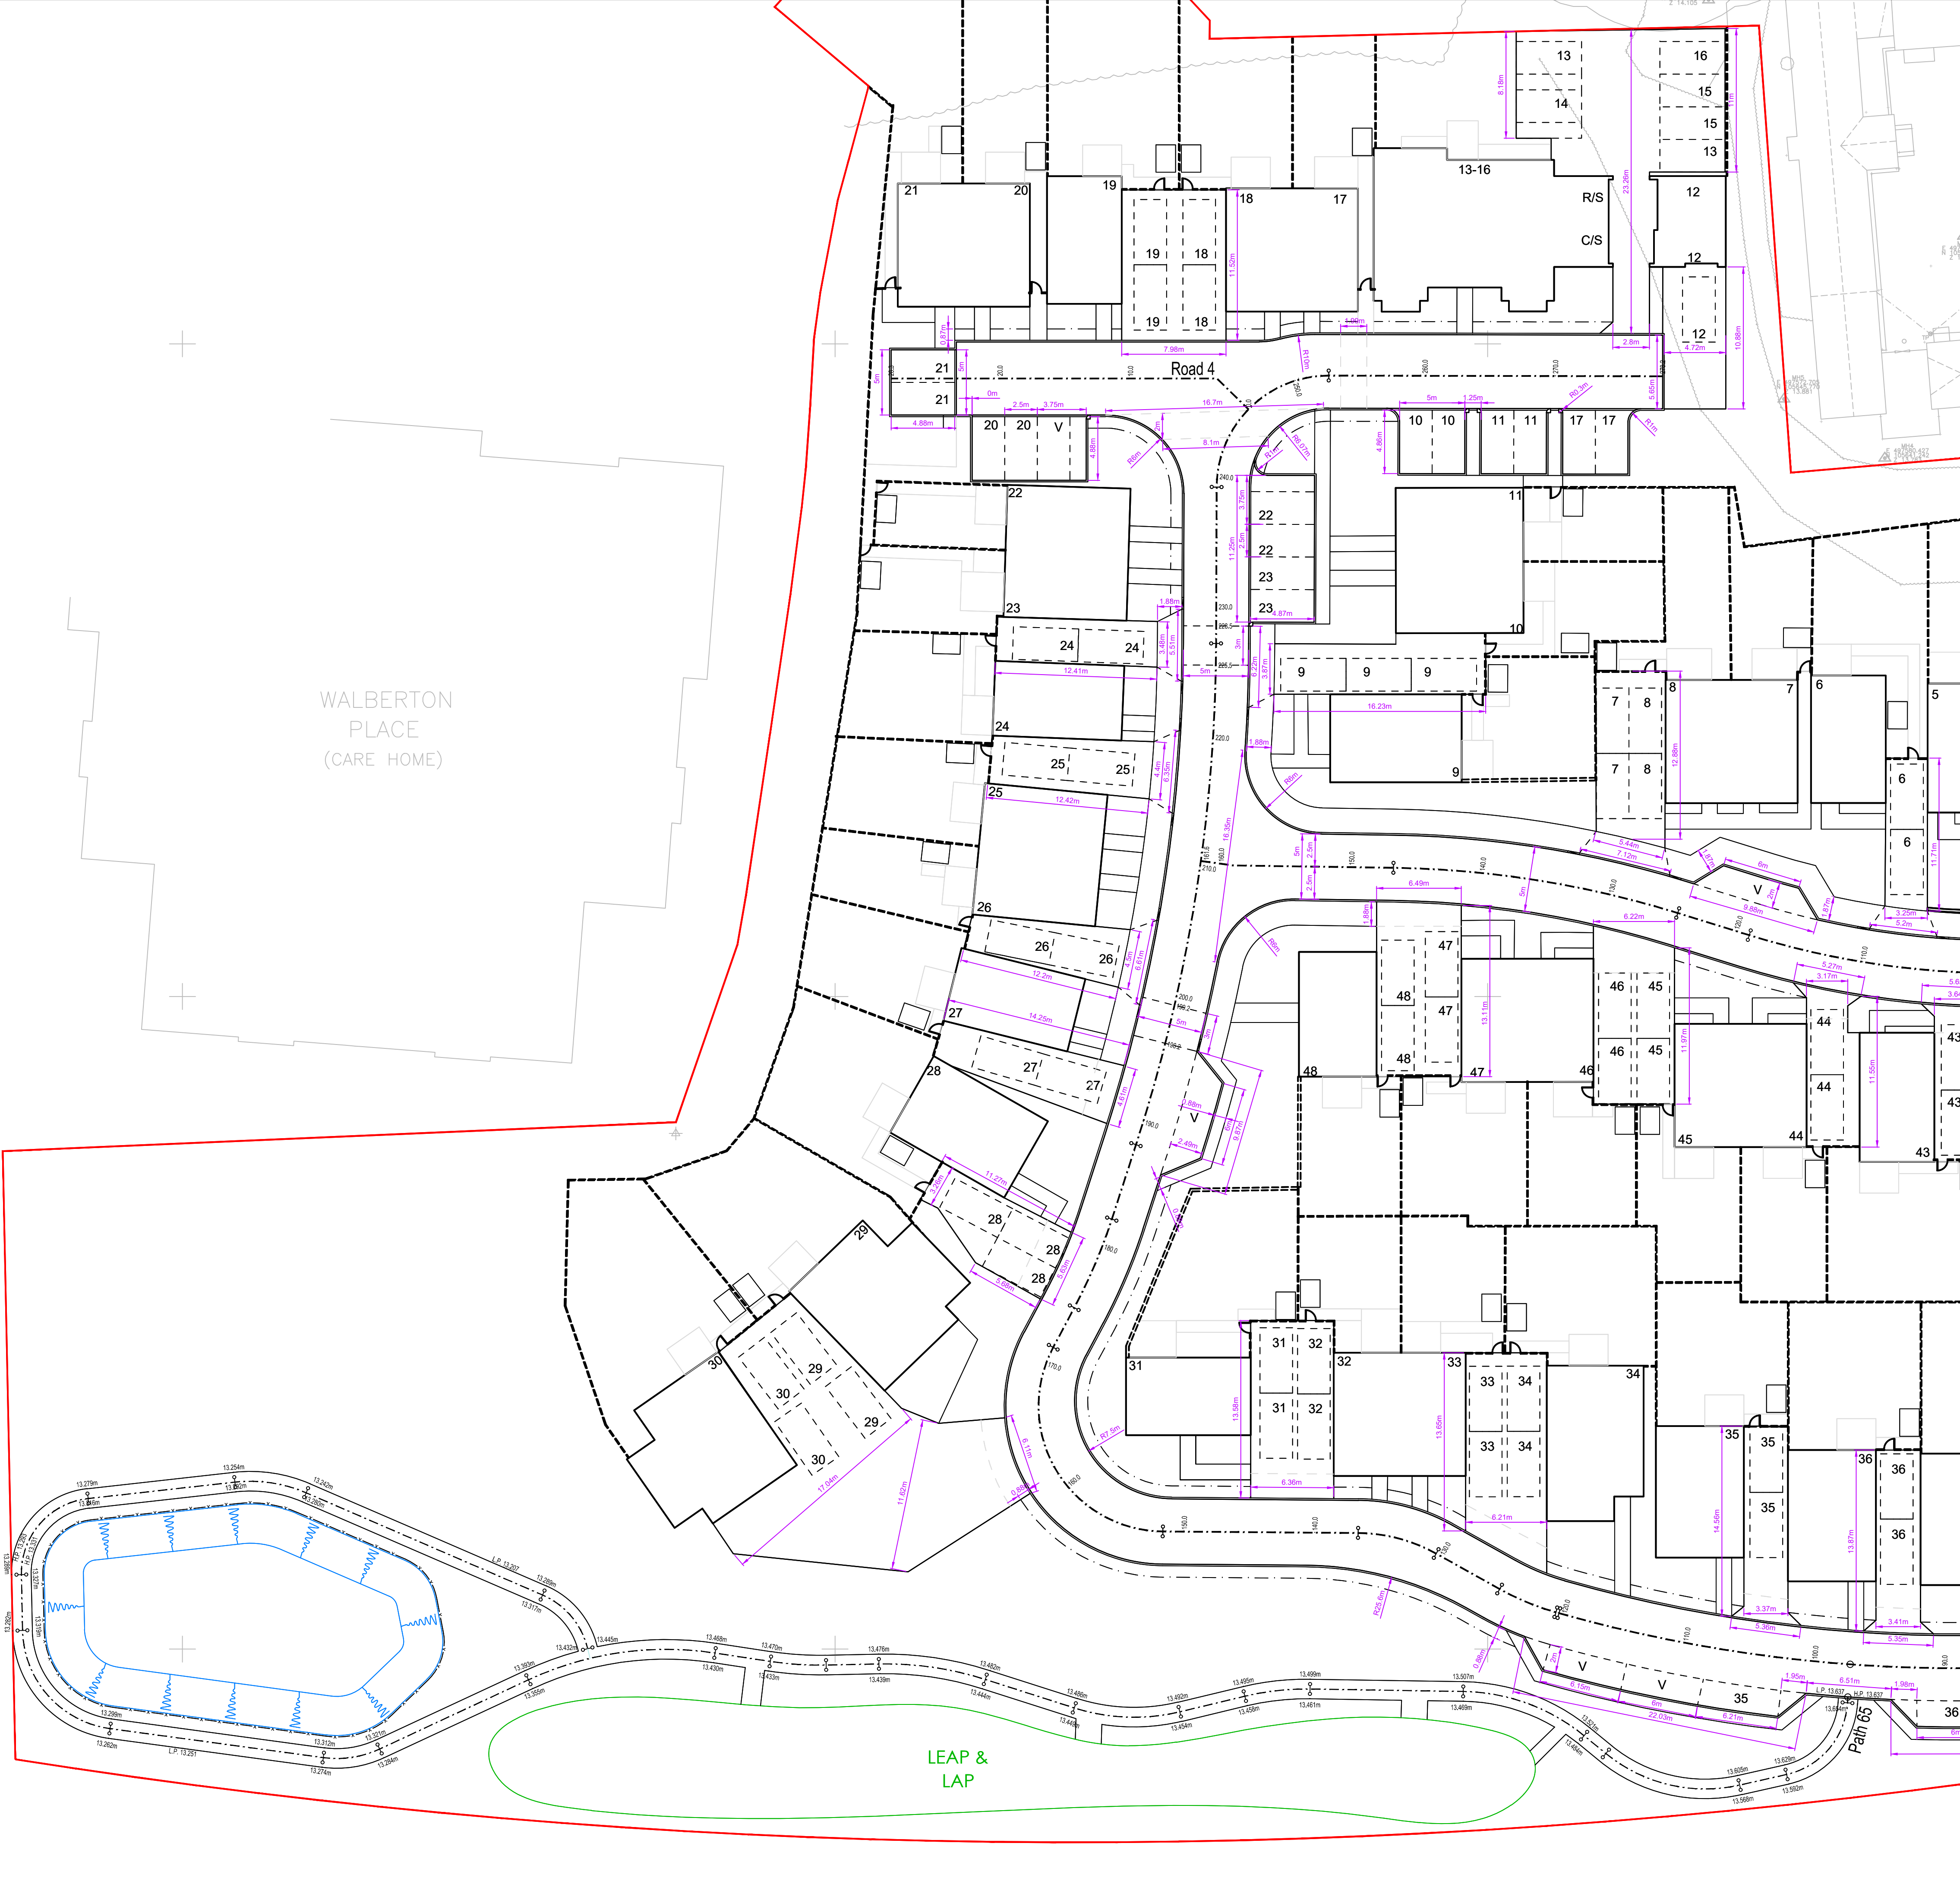


NOTES

- This drawing is to be read in conjunction with all other BP Civils drawings, and with all relevant Architect's and Engineer's drawings and specification. Any discrepancies found are to be reported immediately to the Engineer.
- BP Civils accepts no responsibility for inaccuracies in data provided by third parties such as topographic surveys or Ordnance Survey mapping.
- Do not scale. Work to figured dimensions only. All dimensions are in millimeters unless noted otherwise and all levels are in metres from the topographic survey datum.
- Any information given regarding existing underground services is given in good faith after consultation with the relevant authority, however accuracy is not certain. The main contractor is responsible for checking all information on site prior to work commencing and taking due care whilst undertaking the works.
- All dimensions to be checked on site. All details and dimensions relating to sub-contractors work must be checked and agreed between the sub-contractor or supplier and the general contractor.
- The electronic information from this drawing can not be guaranteed as dimensionally drawn exact. Figured dimensions must be used for setting out and detailing. BP Civils logos and company information must be removed from copies if information is re-used.
- Where used, this map is based on or reproduced from Ordnance Survey material with the permission of Ordnance Survey on behalf of the controller of His Majesty's Stationary Office (c) Crown Copyright. Licence number: 100022432. BP Civils accept no liability for any inaccuracies with the data.
- The client shall ensure that all licences, consents and approvals required to implement the works are in place prior to commencing construction.

RESIDUAL HAZARDS

- In addition to the hazards risks normally associated with the type of work detailed on this drawing, note the following:
- Buried services. Contractor to refer to record drawings and use CAT to locate existing services and undertake necessary precautions and investigation prior to excavating.
 - Working in live traffic. Contractor to ensure traffic management is designed, erected and maintained to protect the workforce and the public. Contractor to undertake necessary precautions and ensure suitable traffic management is in place prior to commencement.
 - Working in live sewers. Contractor to ensure operatives are familiar and competent with the dangers of working in live sewers.
 - Excavations close to existing structures. Contractor to prepare method statement to ensure stability of existing structure.
- Appropriate risk assessments and method statements should be prepared to manage these risks as required.

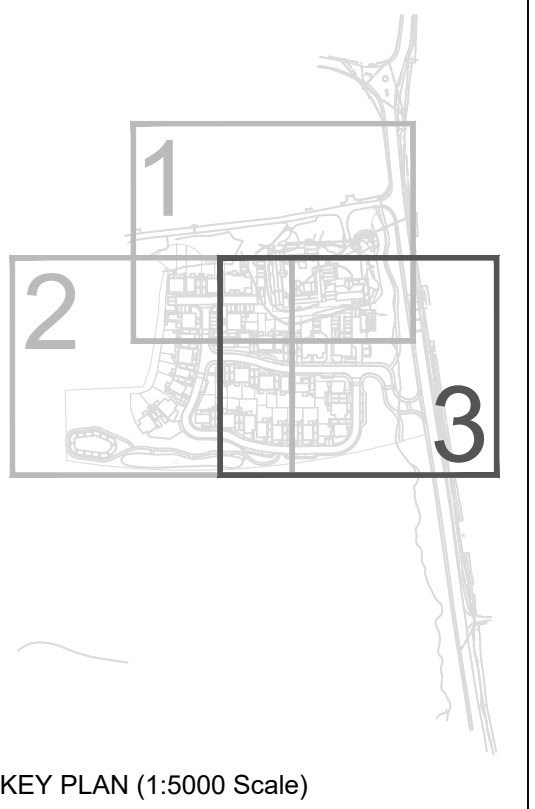

KEY PLAN (1:5000 Scale)

P00	24.09.26	Issue for DOC	
Rev.	Date	Amendments	
BP CIVILS CONSULTING INCORPORATING BRIGHT PLAN CIVILS 2 West Barn, Old Dairy Lane, Aldingbourne, West Sussex PO20 3AF Tel: 01243 210418 www.bpcivils.co.uk enquiries@bpcivils.co.uk			
Drawing Status FOR APPROVAL NOT FOR CONSTRUCTION			
Client Doswell			
Project Land West of Yapton Road, Walberton, BN18 0AS			
Drawing Title Horizontal Alignment Sheet 2 of 3			
Scale at A1	Date	Drawn By	Checked By
1:250	SEP 26	LM	MJA
D2426			
Drawing Code	Drawing No.	Rev.	
000-BPC-WD-ZZ-D-C	014	P00	