


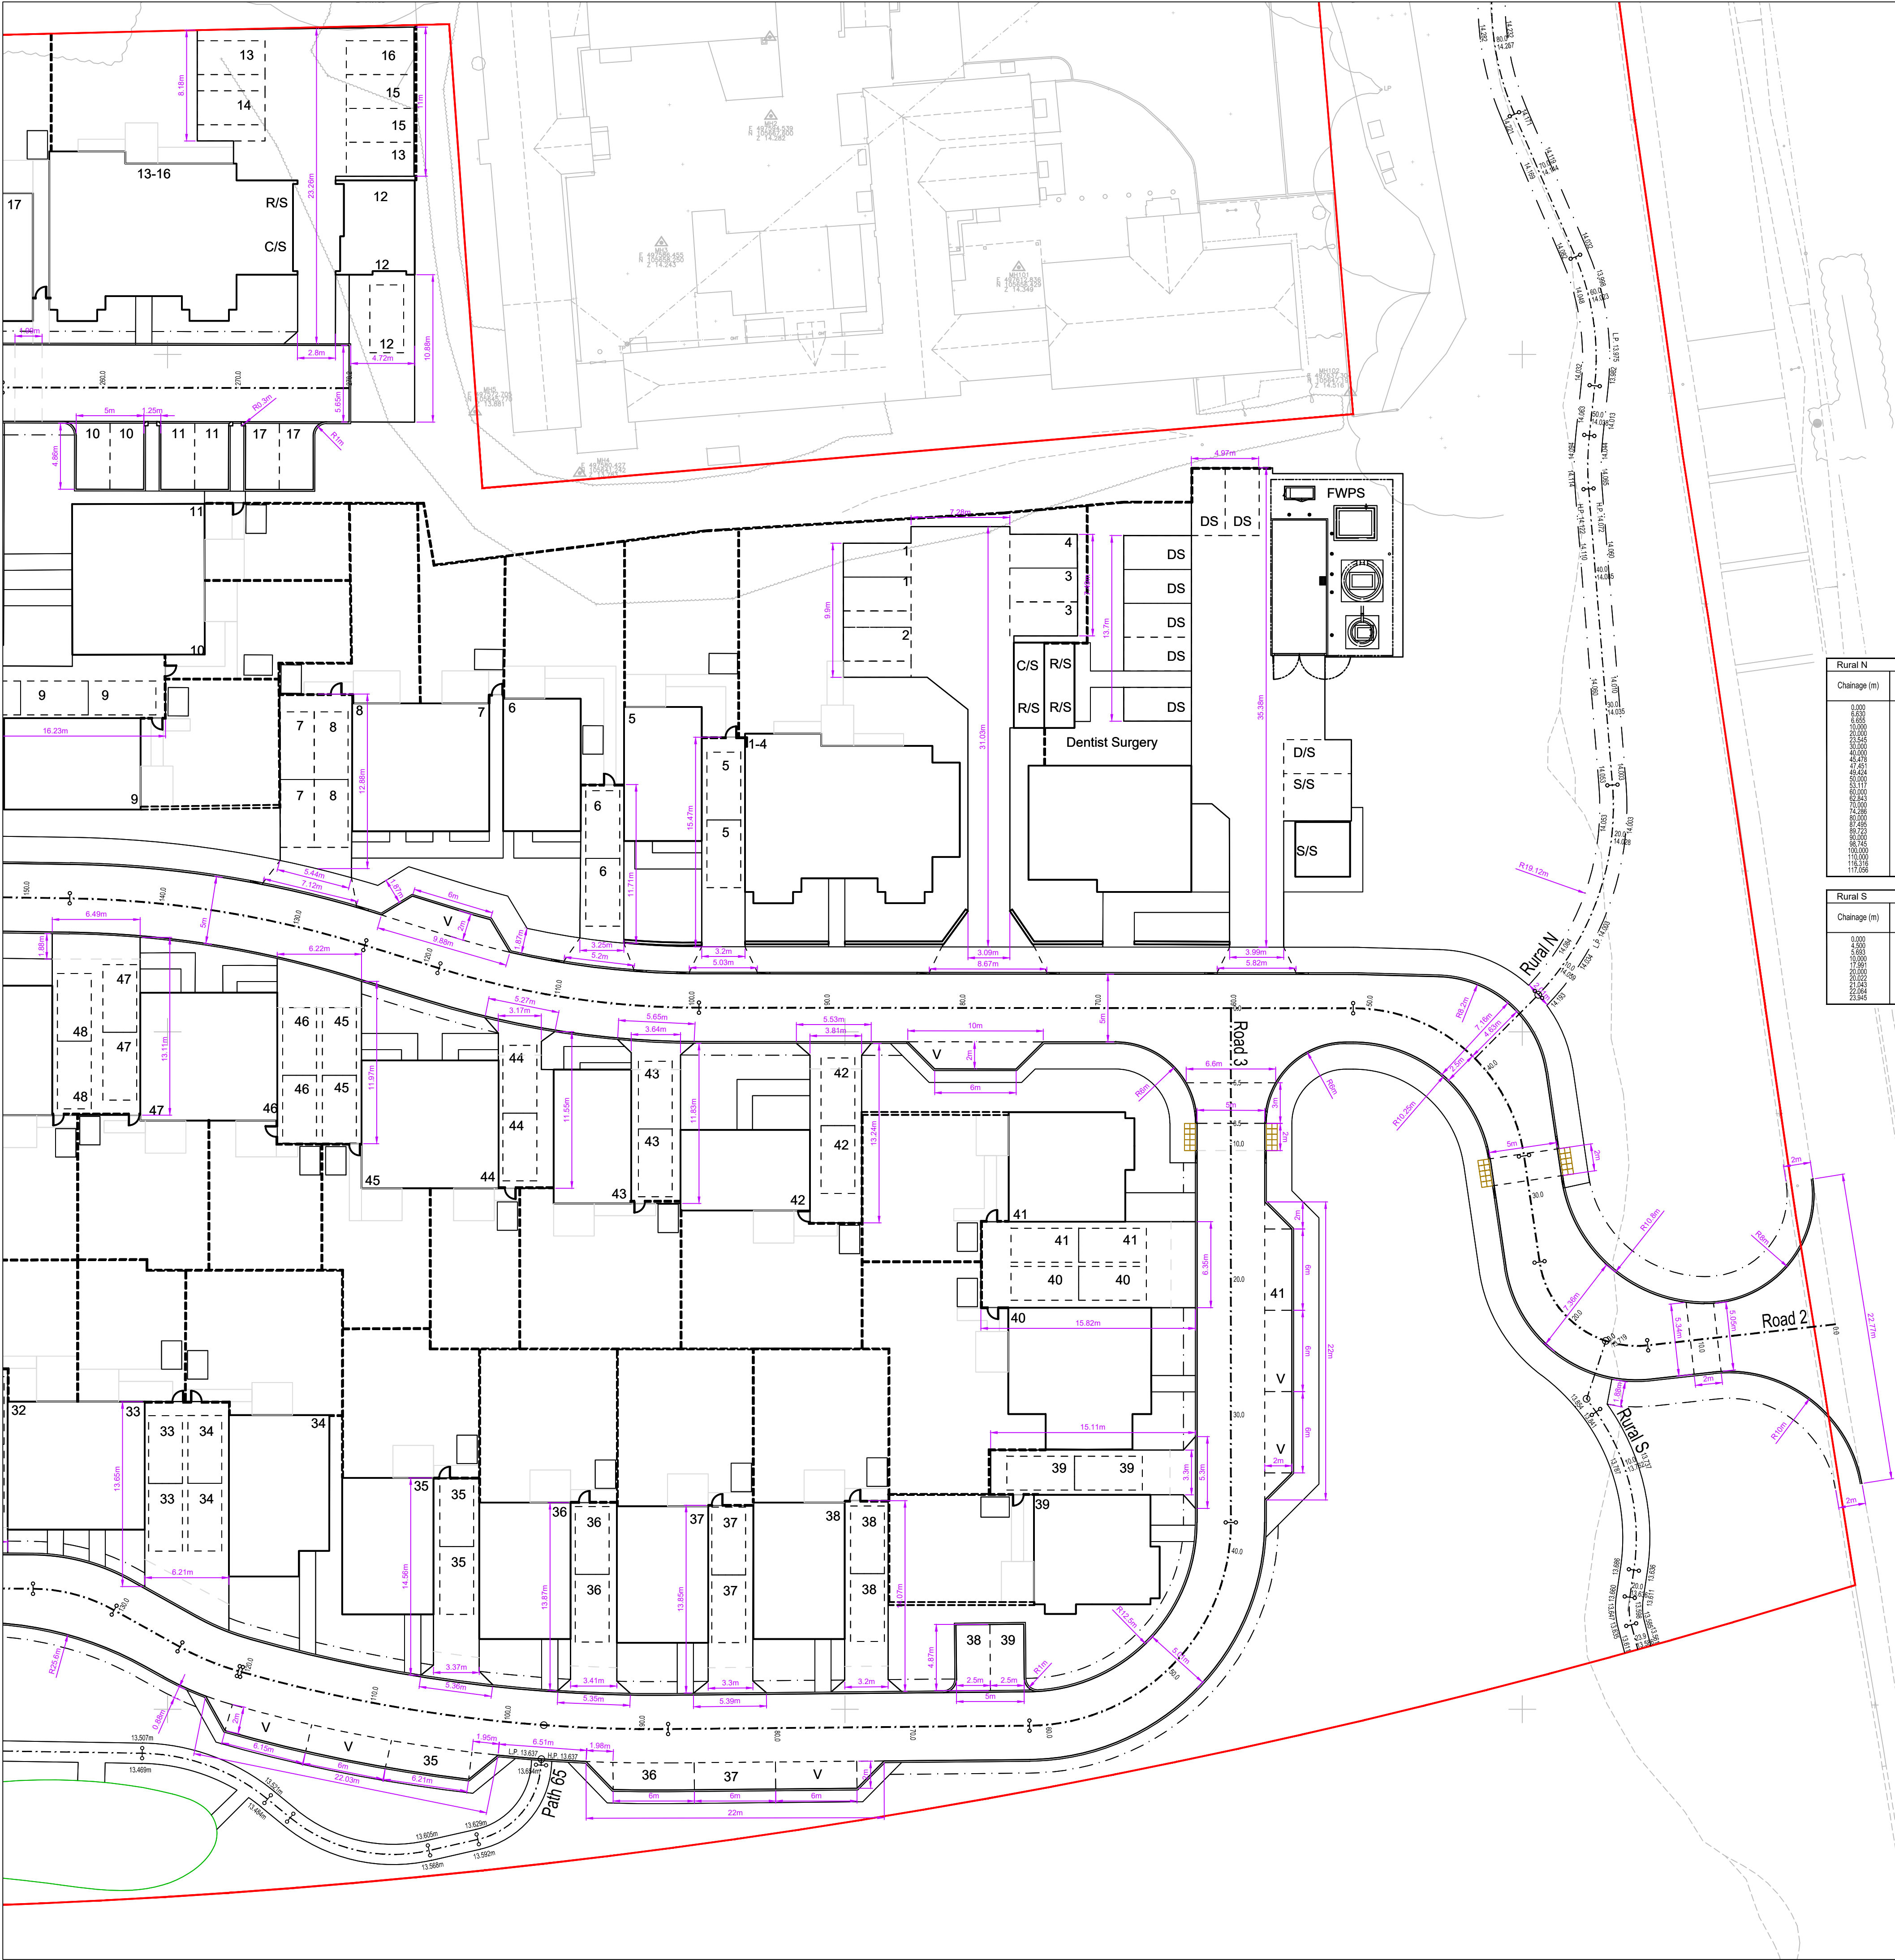

Road 2						

Road 3						

Rural N									


Rural S									

NOTES

- This drawing is to be read in conjunction with all other BP Civils drawings, and with all relevant Architects and Engineer's drawings and specification. Any discrepancies found are to be reported immediately to the Engineer.
- BP Civils accepts no responsibility for inaccuracies in data provided by third parties such as topographic surveys or Ordnance Survey mapping.
- Do not scale. Work to figured dimensions only. All dimensions are in millimeters unless noted otherwise and all levels are in metres from the topographic survey datum.
- Any information given regarding existing underground services is given in good faith after consultation with the relevant authority, however accuracy is not certain. The main contractor is responsible for checking all information on site prior to work commencing and taking due care whilst undertaking the works.
- All dimensions to be checked on site. All details and dimensions relating to sub-contractors work must be checked and agreed between the sub-contractor or supplier and the general contractor.

RESIDUAL HAZARDS

- In addition to the hazards/risks normally associated with the type of work detailed on this drawing, note the following:
- Buried services. Contractor to refer to record drawings and use CAT to locate existing services and undertake necessary precautions and investigation prior to excavating.
 - Working in live traffic. Contractor to ensure traffic management is designed, erected and maintained to protect the workforce and the public. Contractor to undertake necessary precautions and ensure suitable traffic management is in place prior to commencement.
 - Working in live sewers. Contractor to ensure operatives are familiar and competent with the dangers of working in live sewers.
 - Excavations close to existing structures. Contractor to prepare method statement to ensure stability of existing structure.
- Appropriate risk assessments and method statements should be prepared to manage these risks as required.

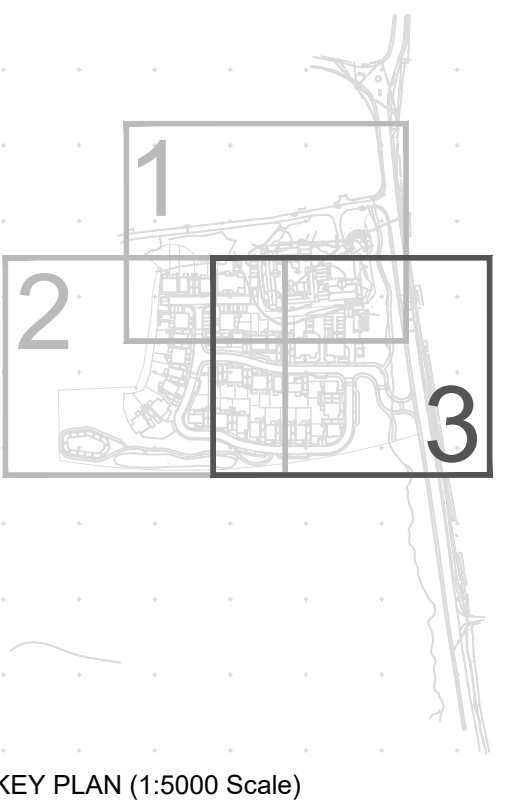

KEY PLAN (1:5000 Scale)

PO0 24.09.26

Issue for DOC

Rev.

Date

Amendments

BP CIVILS

CONSULTING

INCORPORATING BRIGHT PLAN CIVILS

2 West Barn, Old Dairy Lane, Aldingbourne, West Sussex PO20 3AF

Tel: 01243 210418

www.bpcivils.co.uk enquiries@bpcivils.co.uk

Drawing Status

FOR APPROVAL

NOT FOR CONSTRUCTION

Client

Doswell

Project

Land West of Yapton Road, Walberton, BN18 0AS

Drawing Title

Horizontal Alignment

Sheet 3 of 3

Scale at A1

Date

Drawn By

Checked By

Project No.

1:250

SEP 26

LM

MJA

D2426

Drawing Code

Drawing No.

Rev.

000-BPC-WD-ZZ-D-C

015

P00