

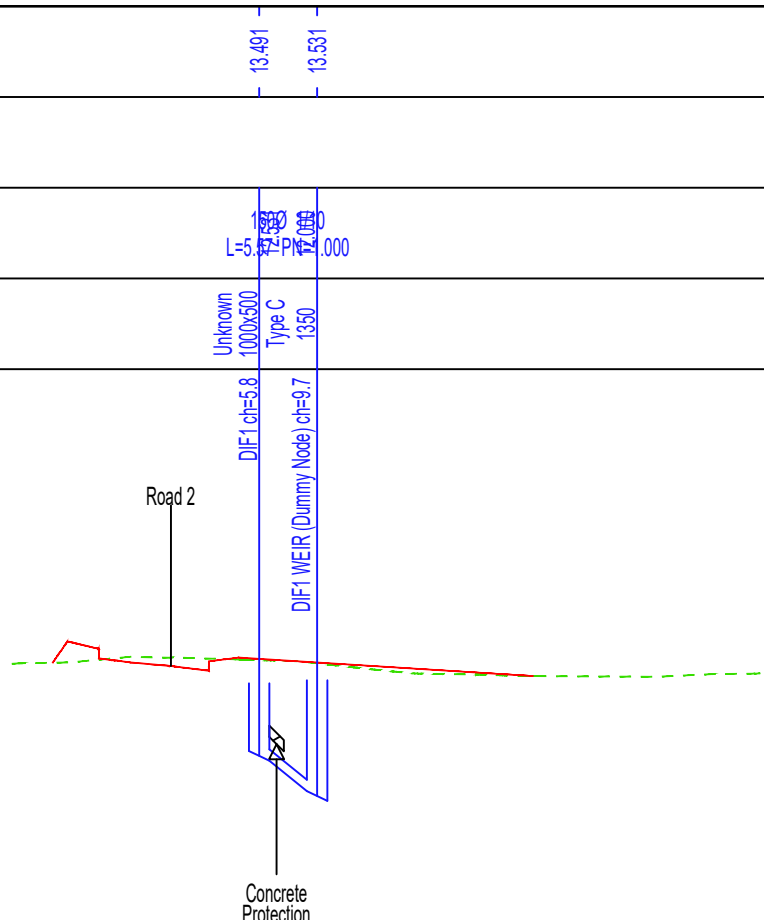
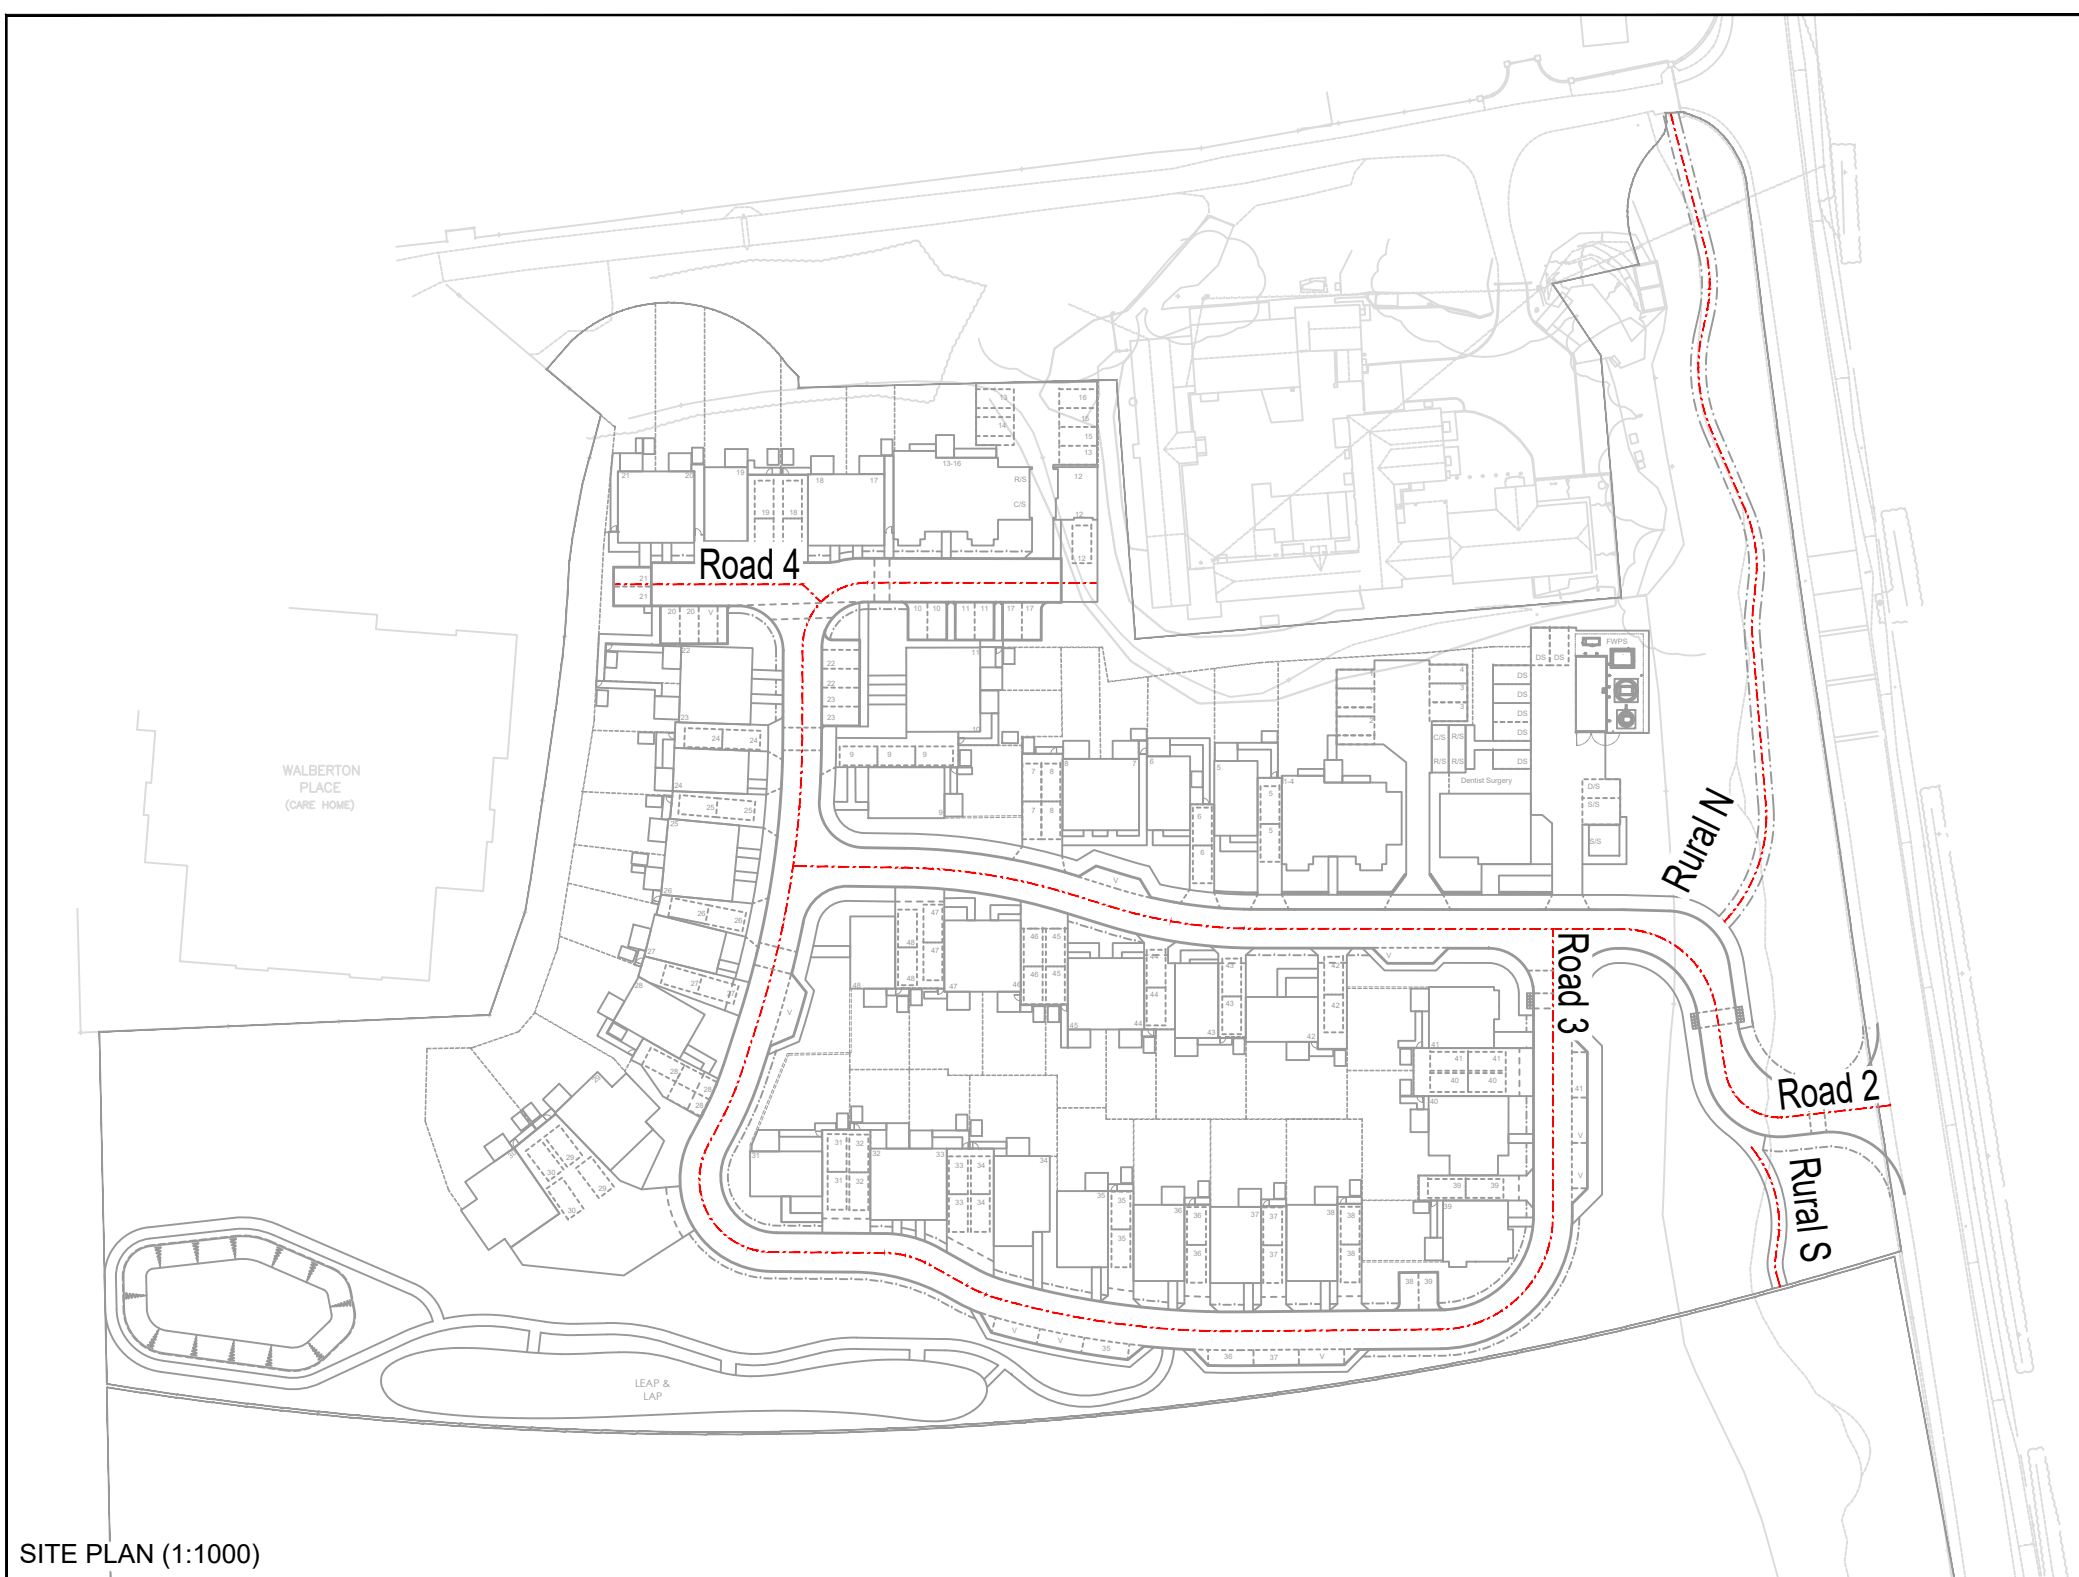



Vertical Exaggeration: 5
Datum: 7.000m AOD

GRADIENT
-1.3% (-1 m/75)
LENGTH = 19.46m

CURVE
R = 16.000
L = 12.298

[illegible]

SITE PLAN (1:1000)

A1

1. This drawing is to be read in conjunction with all other BP/Civil Drawings, and with all relevant Architect's and Engineer's drawings or specifications. Any discrepancies found are to be reported immediately to the Responsible.
2. BP/Civil accepts no responsibility for inaccuracies in Data provided by third parties such as topographic surveys or Ordnance Survey data.
3. Do not scale, work to figured dimensions only. All dimensions are in millimetres unless noted otherwise and all levels are in metres from the topographic survey data.
4. Any information given regarding existing underground services is given in good faith after consultation with the relevant authority. Accuracy is not guaranteed. The main contractor is responsible for checking the information on site prior to work commencing and taking due care whilst undertaking the works.
5. All dimensions to be checked on site. All details and dimensions relating to sub-contractors work must be checked and agreed between the sub-contractor or supplier and the general contractor.
6. The electronic information from this drawing can not be guaranteed for use in any other context. The user is responsible for ensuring that setting out and delivery of BP/Civil logos and company information must be removed from copies if information is re-used.
7. Where used, this map is based on or reproduced from Ordnance Survey material with the permission of Ordnance Survey on behalf of the Controller of Her Majesty's Stationery Office (© Crown Copyright. Licence number: 100024232. BP/Civil accepts no liability for any inaccuracies with the data).
8. The client shall ensure that all in place, consents and approvals required to implement the works are in position prior to commencing construction.

RESIDUAL HAZARDS

In addition to the hazards/risks normally associated with the type of work detailed on this drawing, note the following:

1. Buried services. Contractor to refer to record drawings and use CAT to locate existing services and undertake necessary precautions and investigation prior to excavating.
2. Working in live traffic. Contractor to ensure traffic management is designed, erected and maintained to protect the workforce and the public. Contractor to undertake necessary precautions and ensure suitable traffic management is in place prior to commencement.
3. Working in live sewers. Contractor to ensure operatives are familiar and competent with the dangers of working in live sewers.
4. Excavations close to existing structures. Contractor to prepare method statement to ensure stability of existing structure.

Appropriate risk assessments and method statements should be prepared to manage these risks as required.