


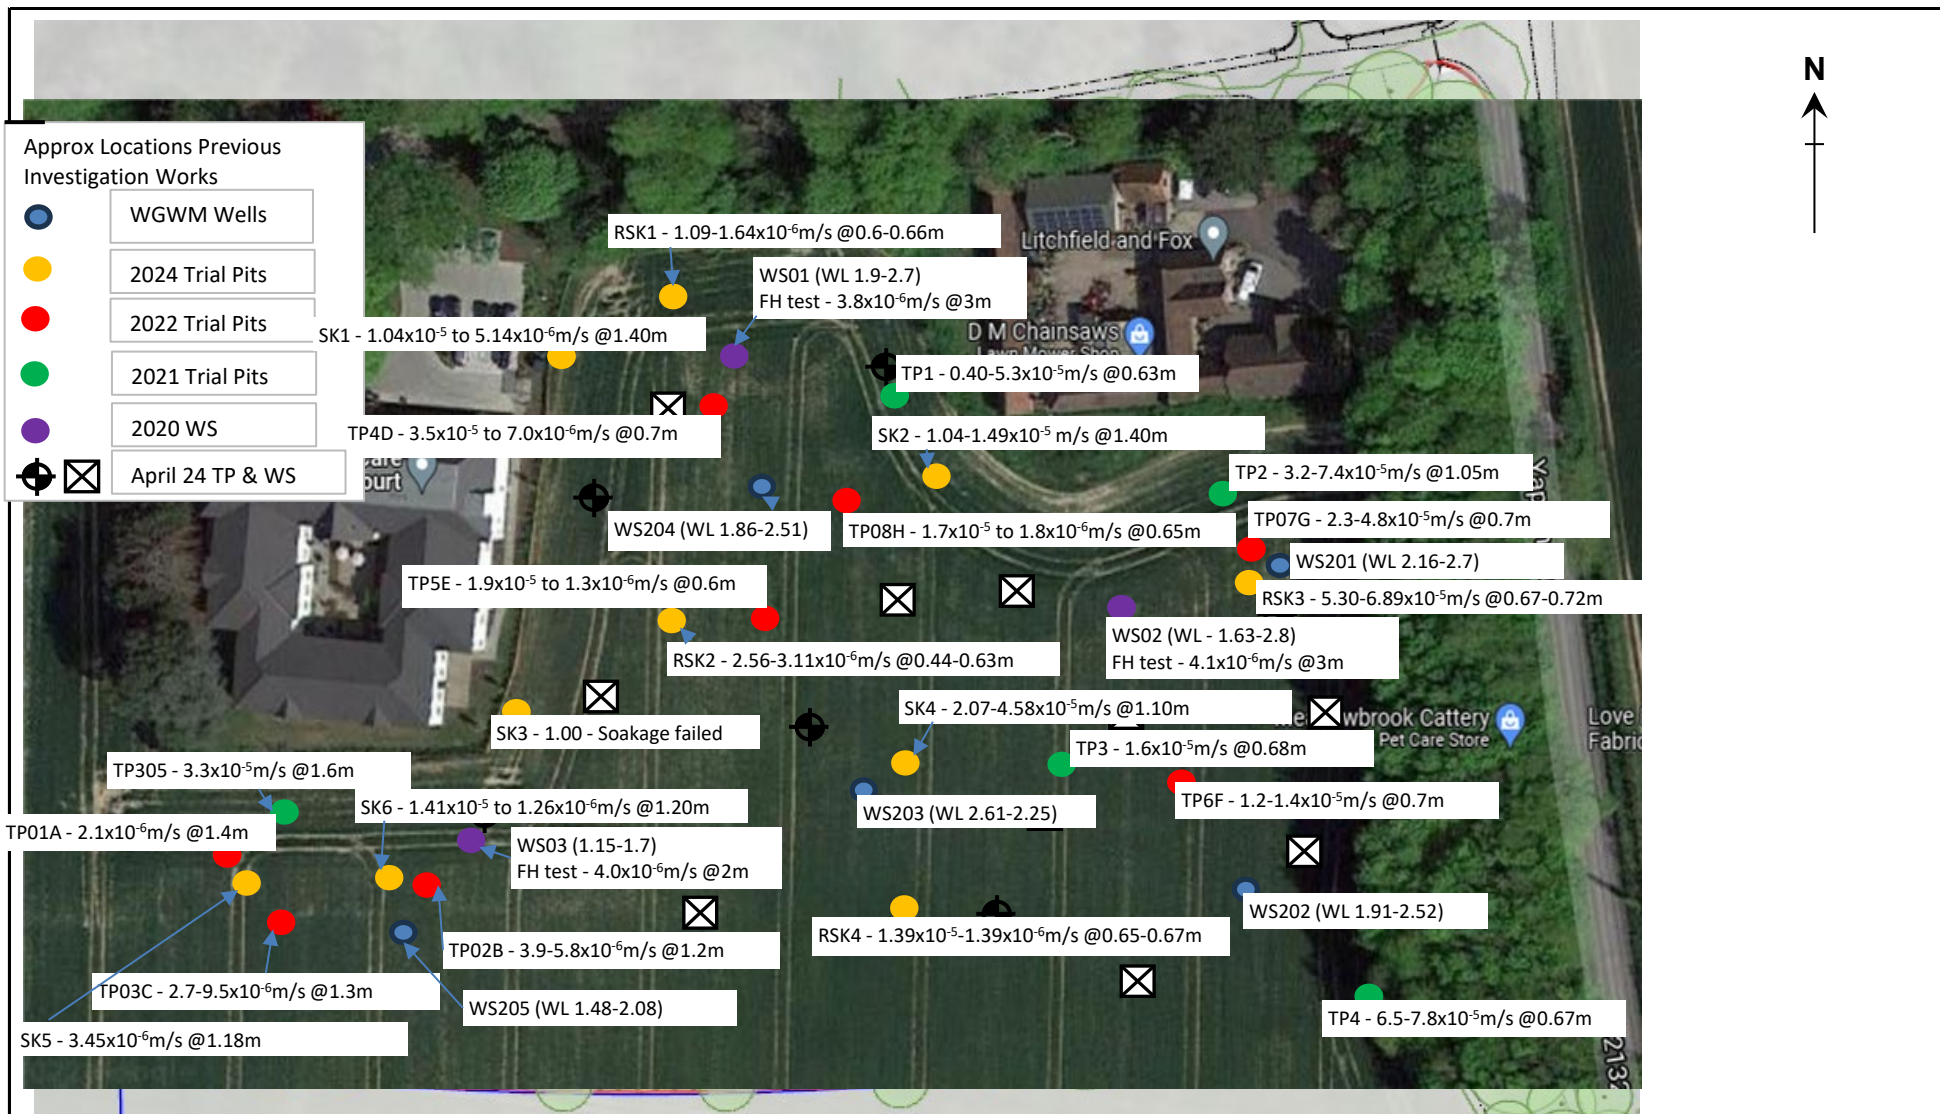

Project:	Land off Yapton Lane, Walberton, BN18 0AS			Title	Review of Soakage Testing Results and Water Levels from WGWM (m bgl)		
Client:	Elivia Homes Southern			Geo-Environmental Services Ltd Unit 7 Danworth Farm, Cuckfield Road Hurstpierpoint, West Sussex BN6 9GL +44(0)1273 832972 www.gesl.net		 Geo-Environmental	
Ref No:	GE20521	Revision:	1				
Drawn:	LL	Date:	01/05/2024				
Figure:	4	Scale:	Not to scale				