




Diagram plan, not to scale.

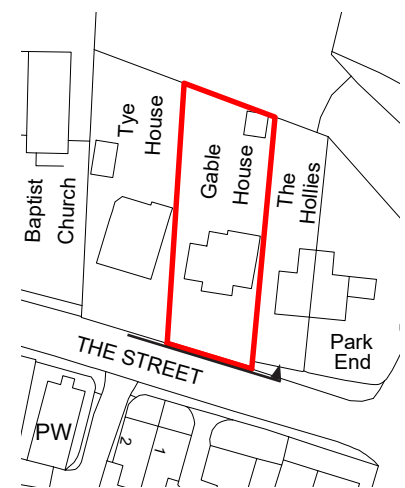

Front elevation, 1:50 at A2
(All dimensions in mm unless otherwise stated)