







Planning Application: Gable House, The Street, Walberton
Drawing 1: Location Plan

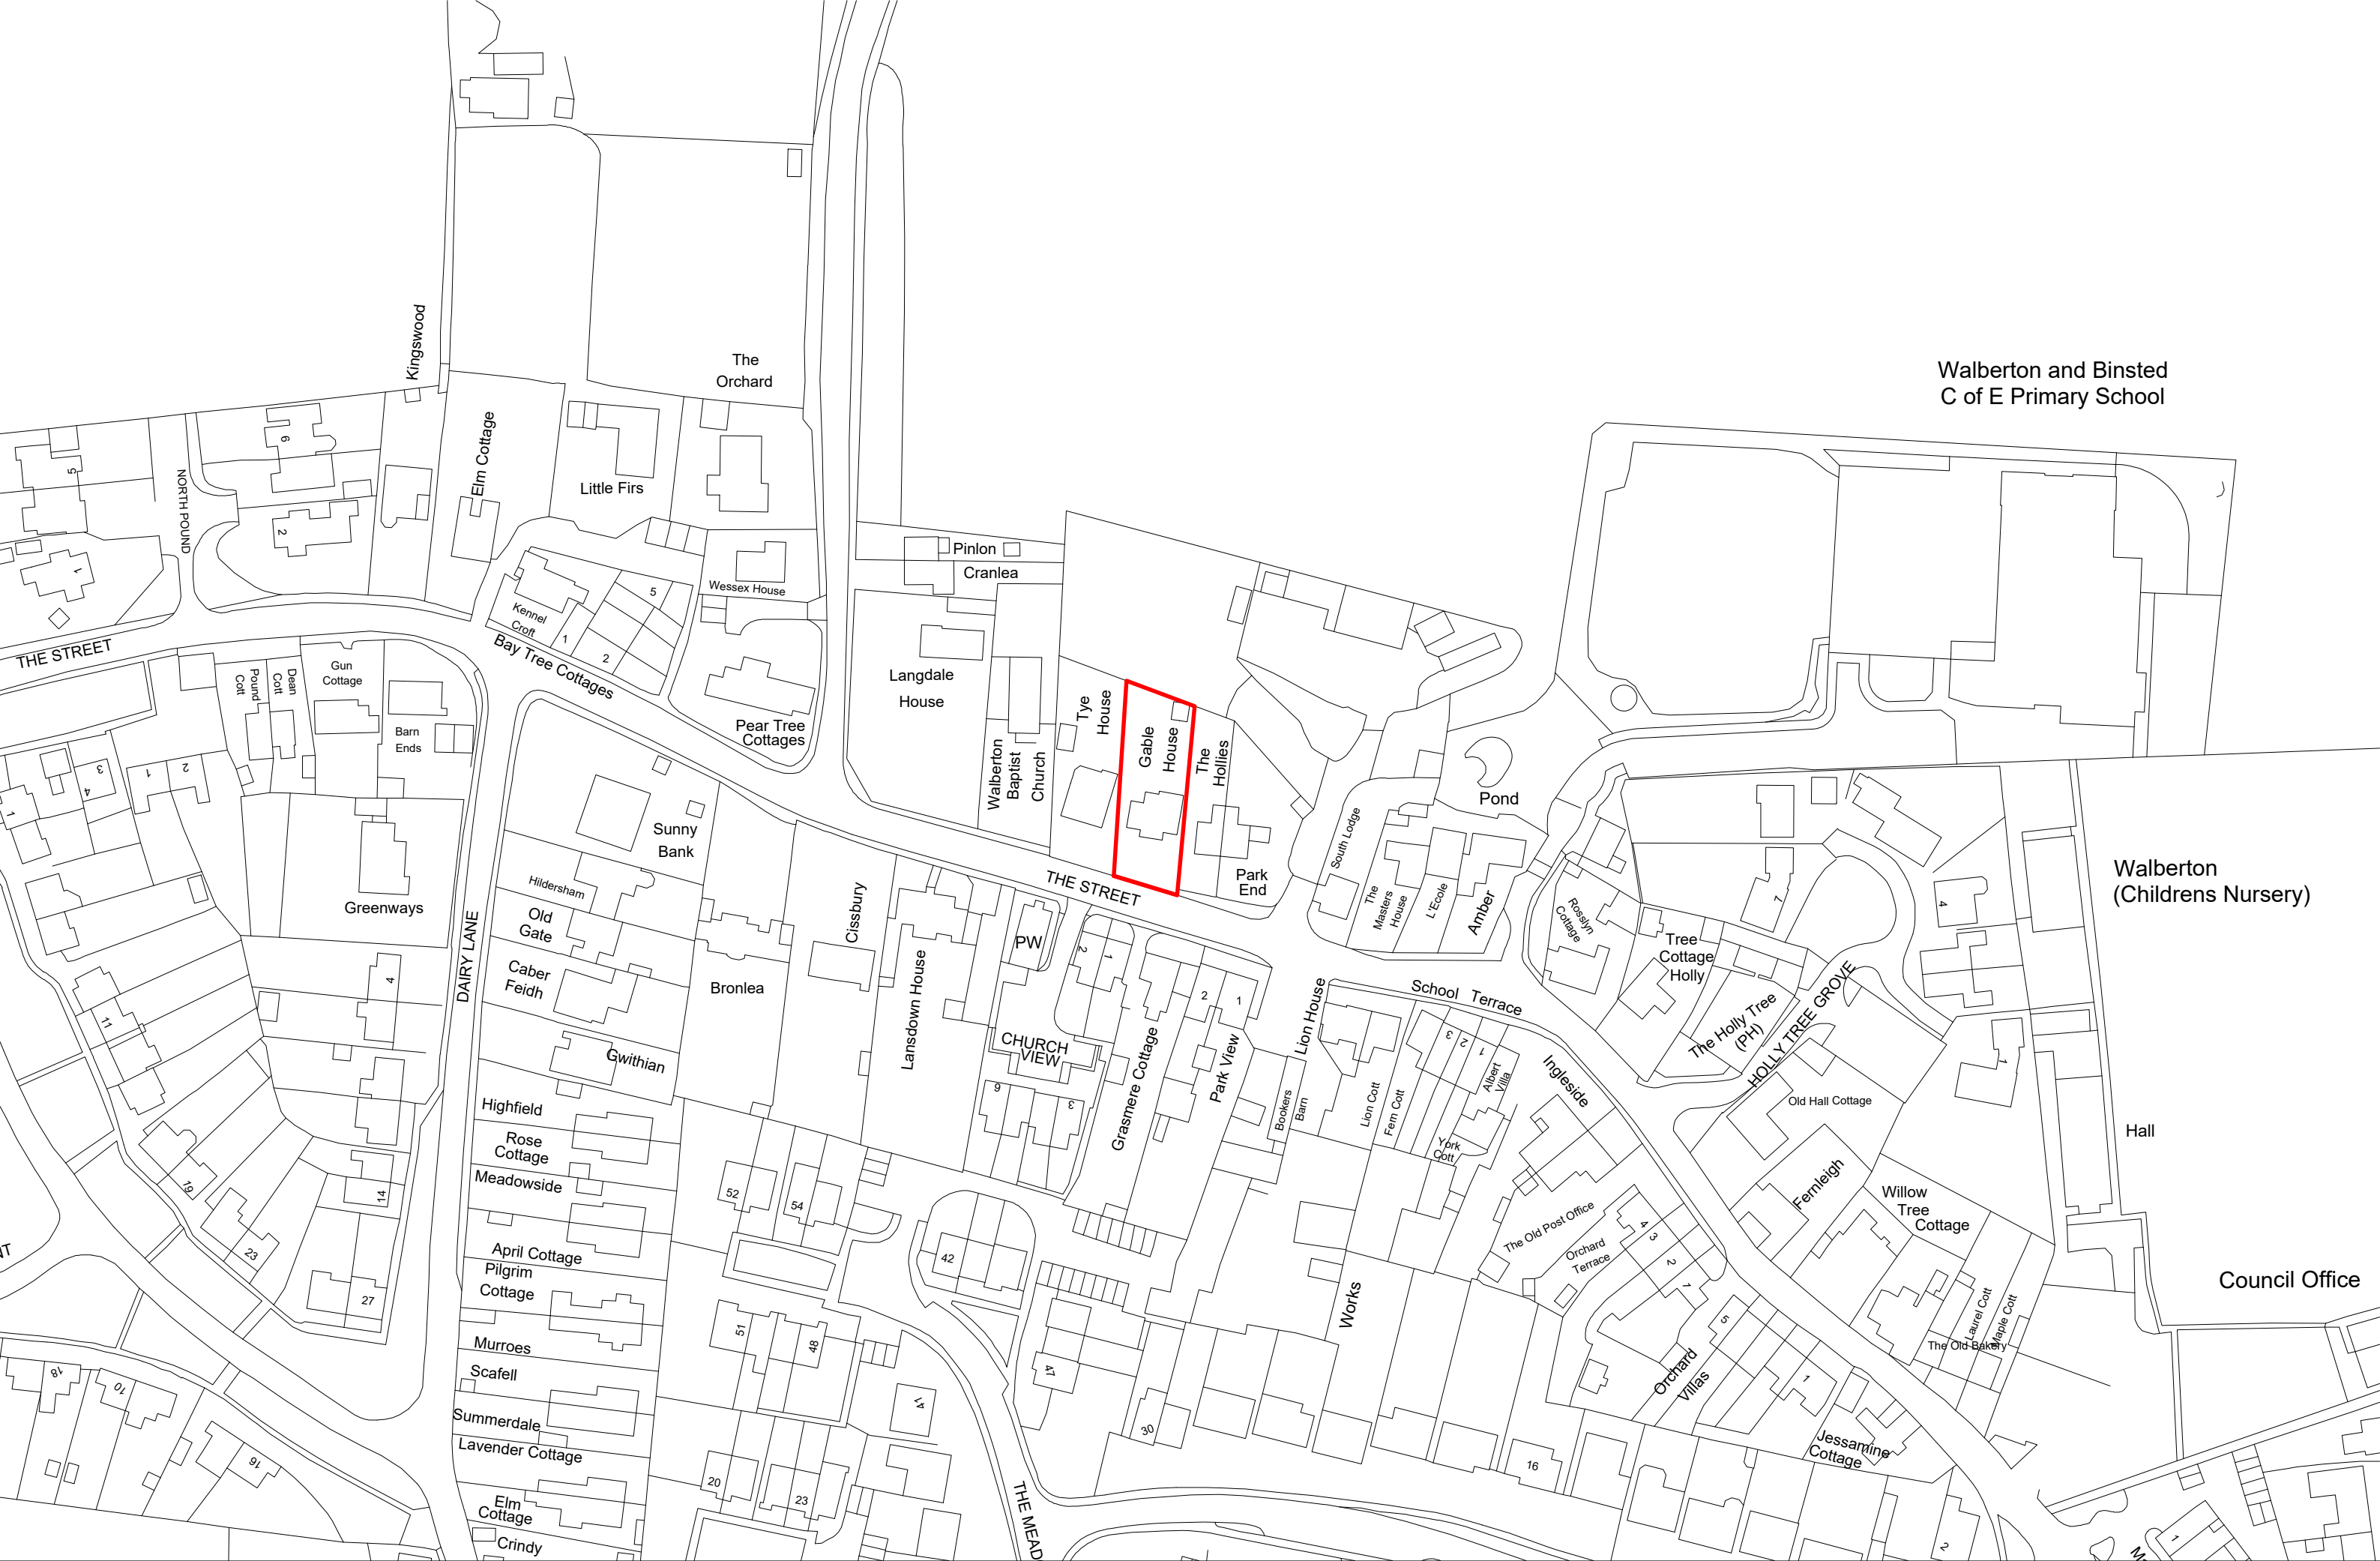

Location plan, 1:1250 at A3
Site outlined in red

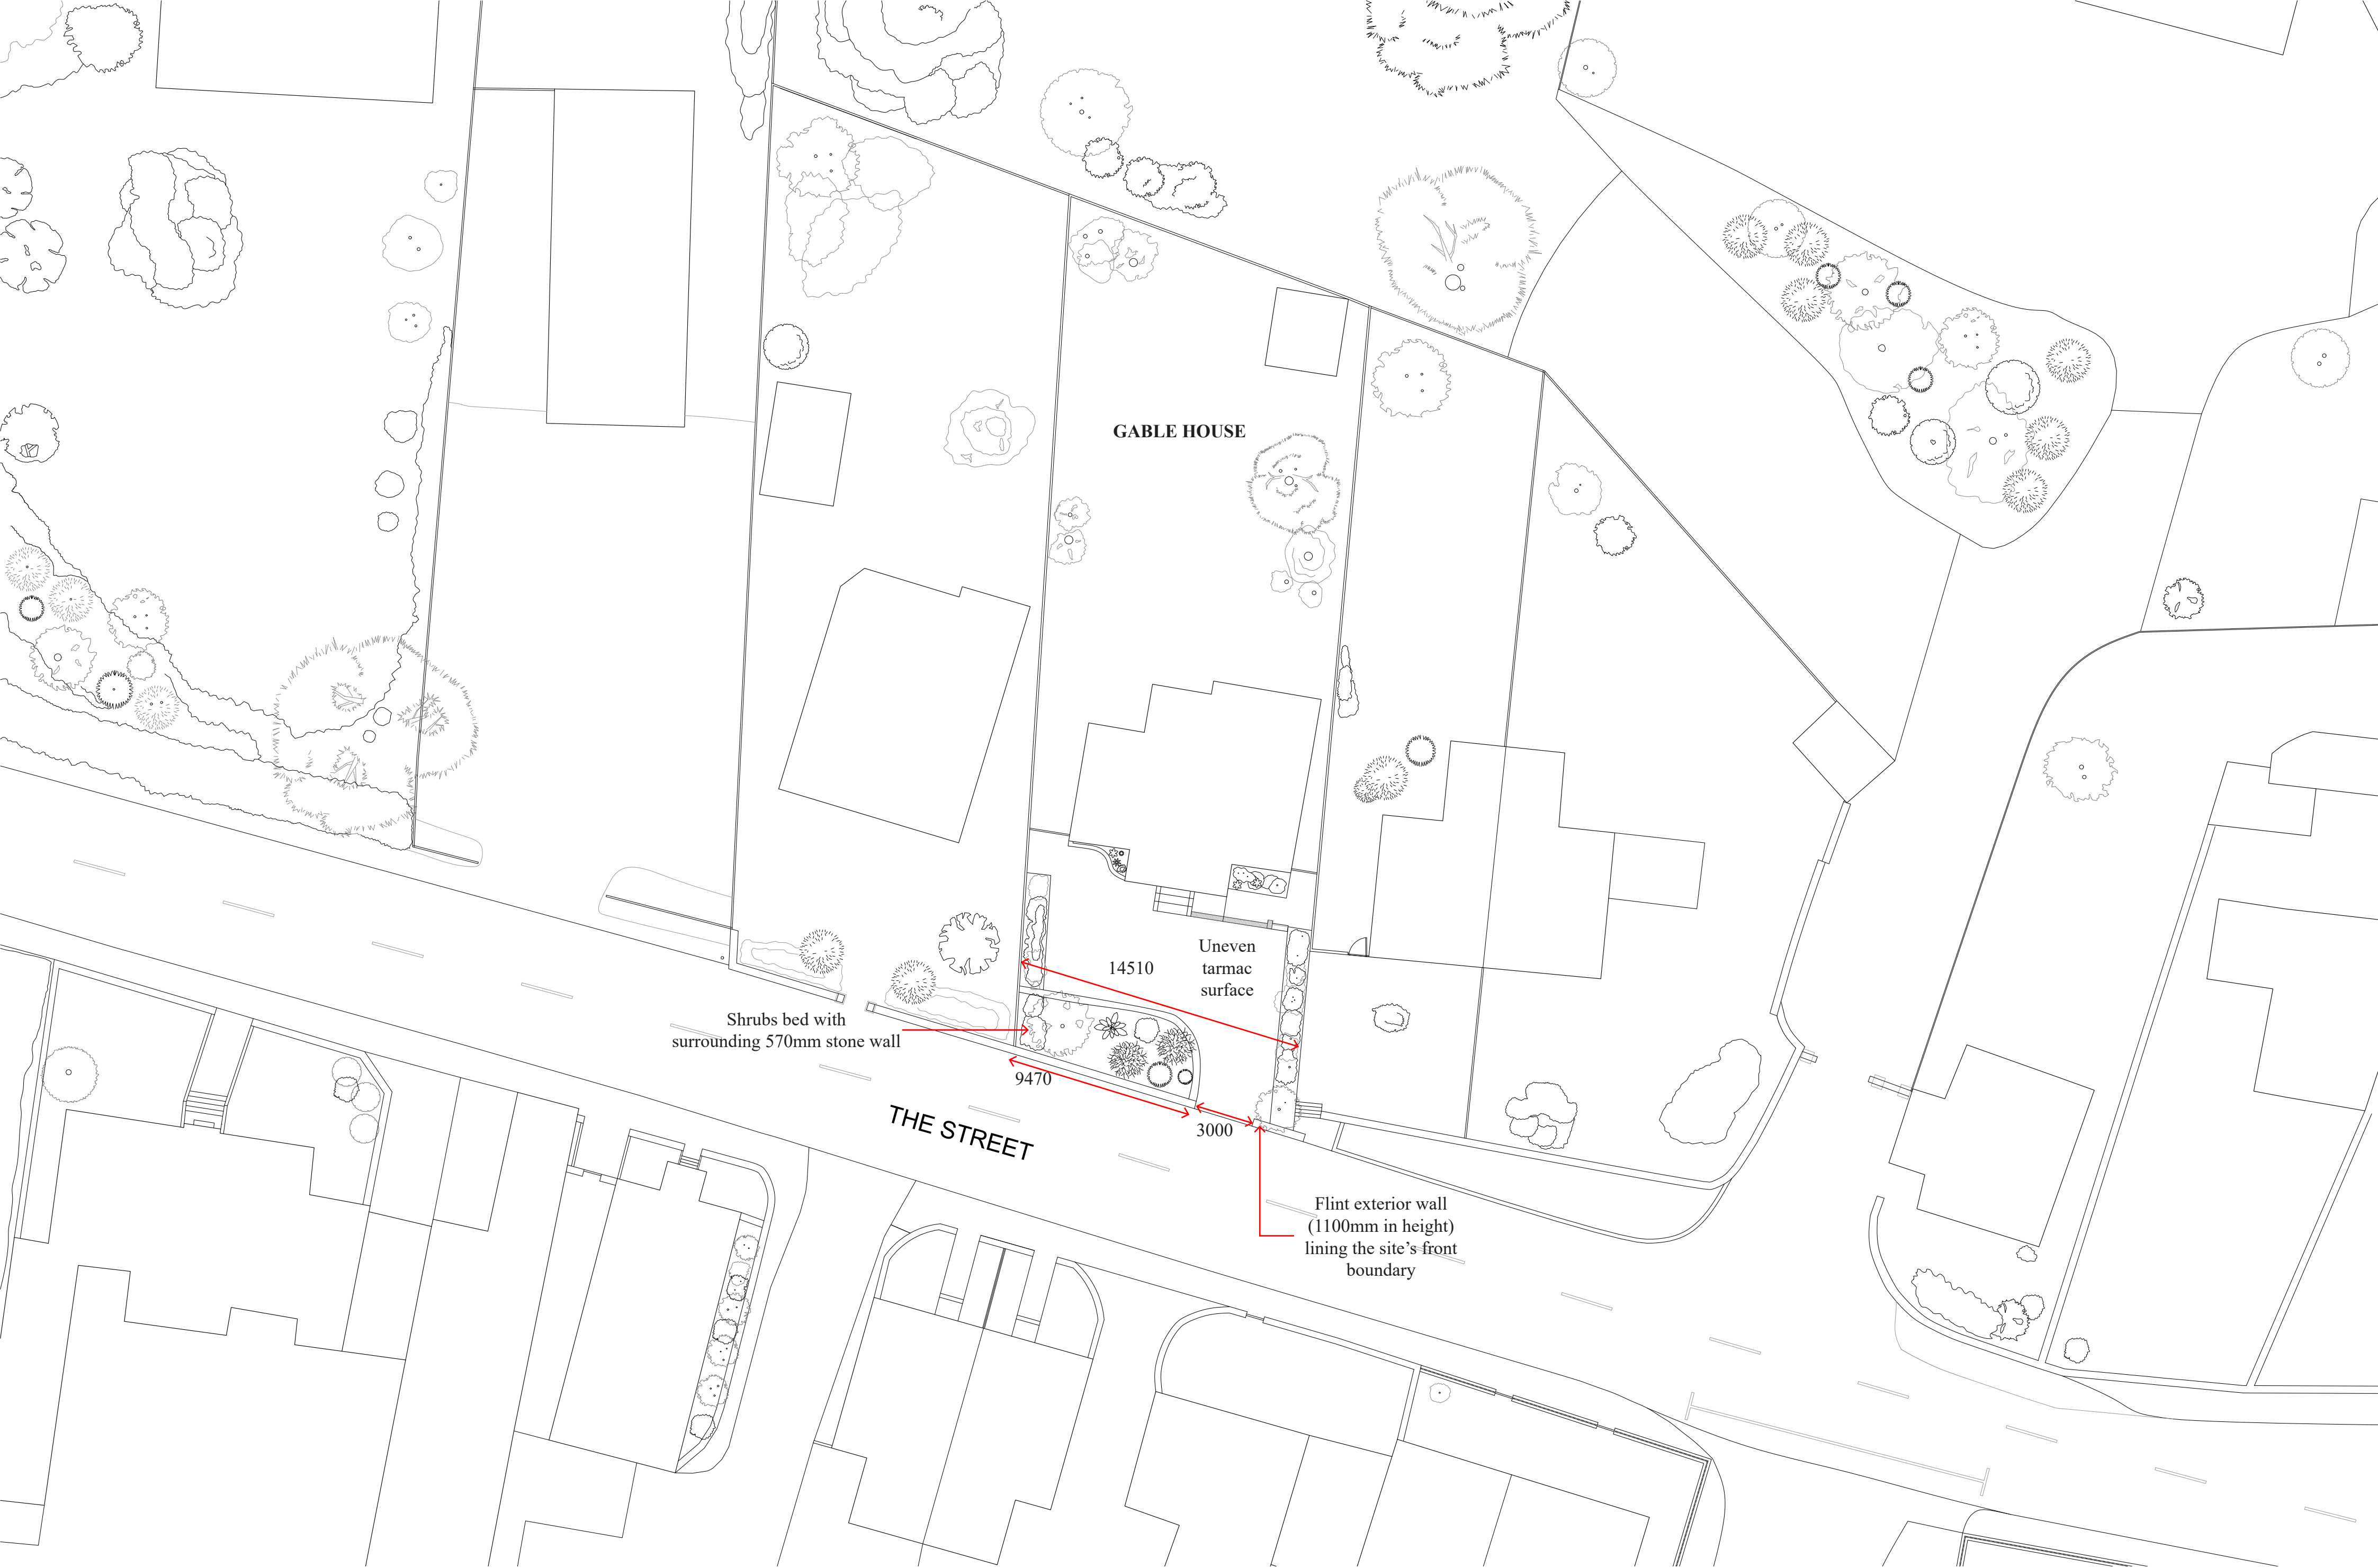

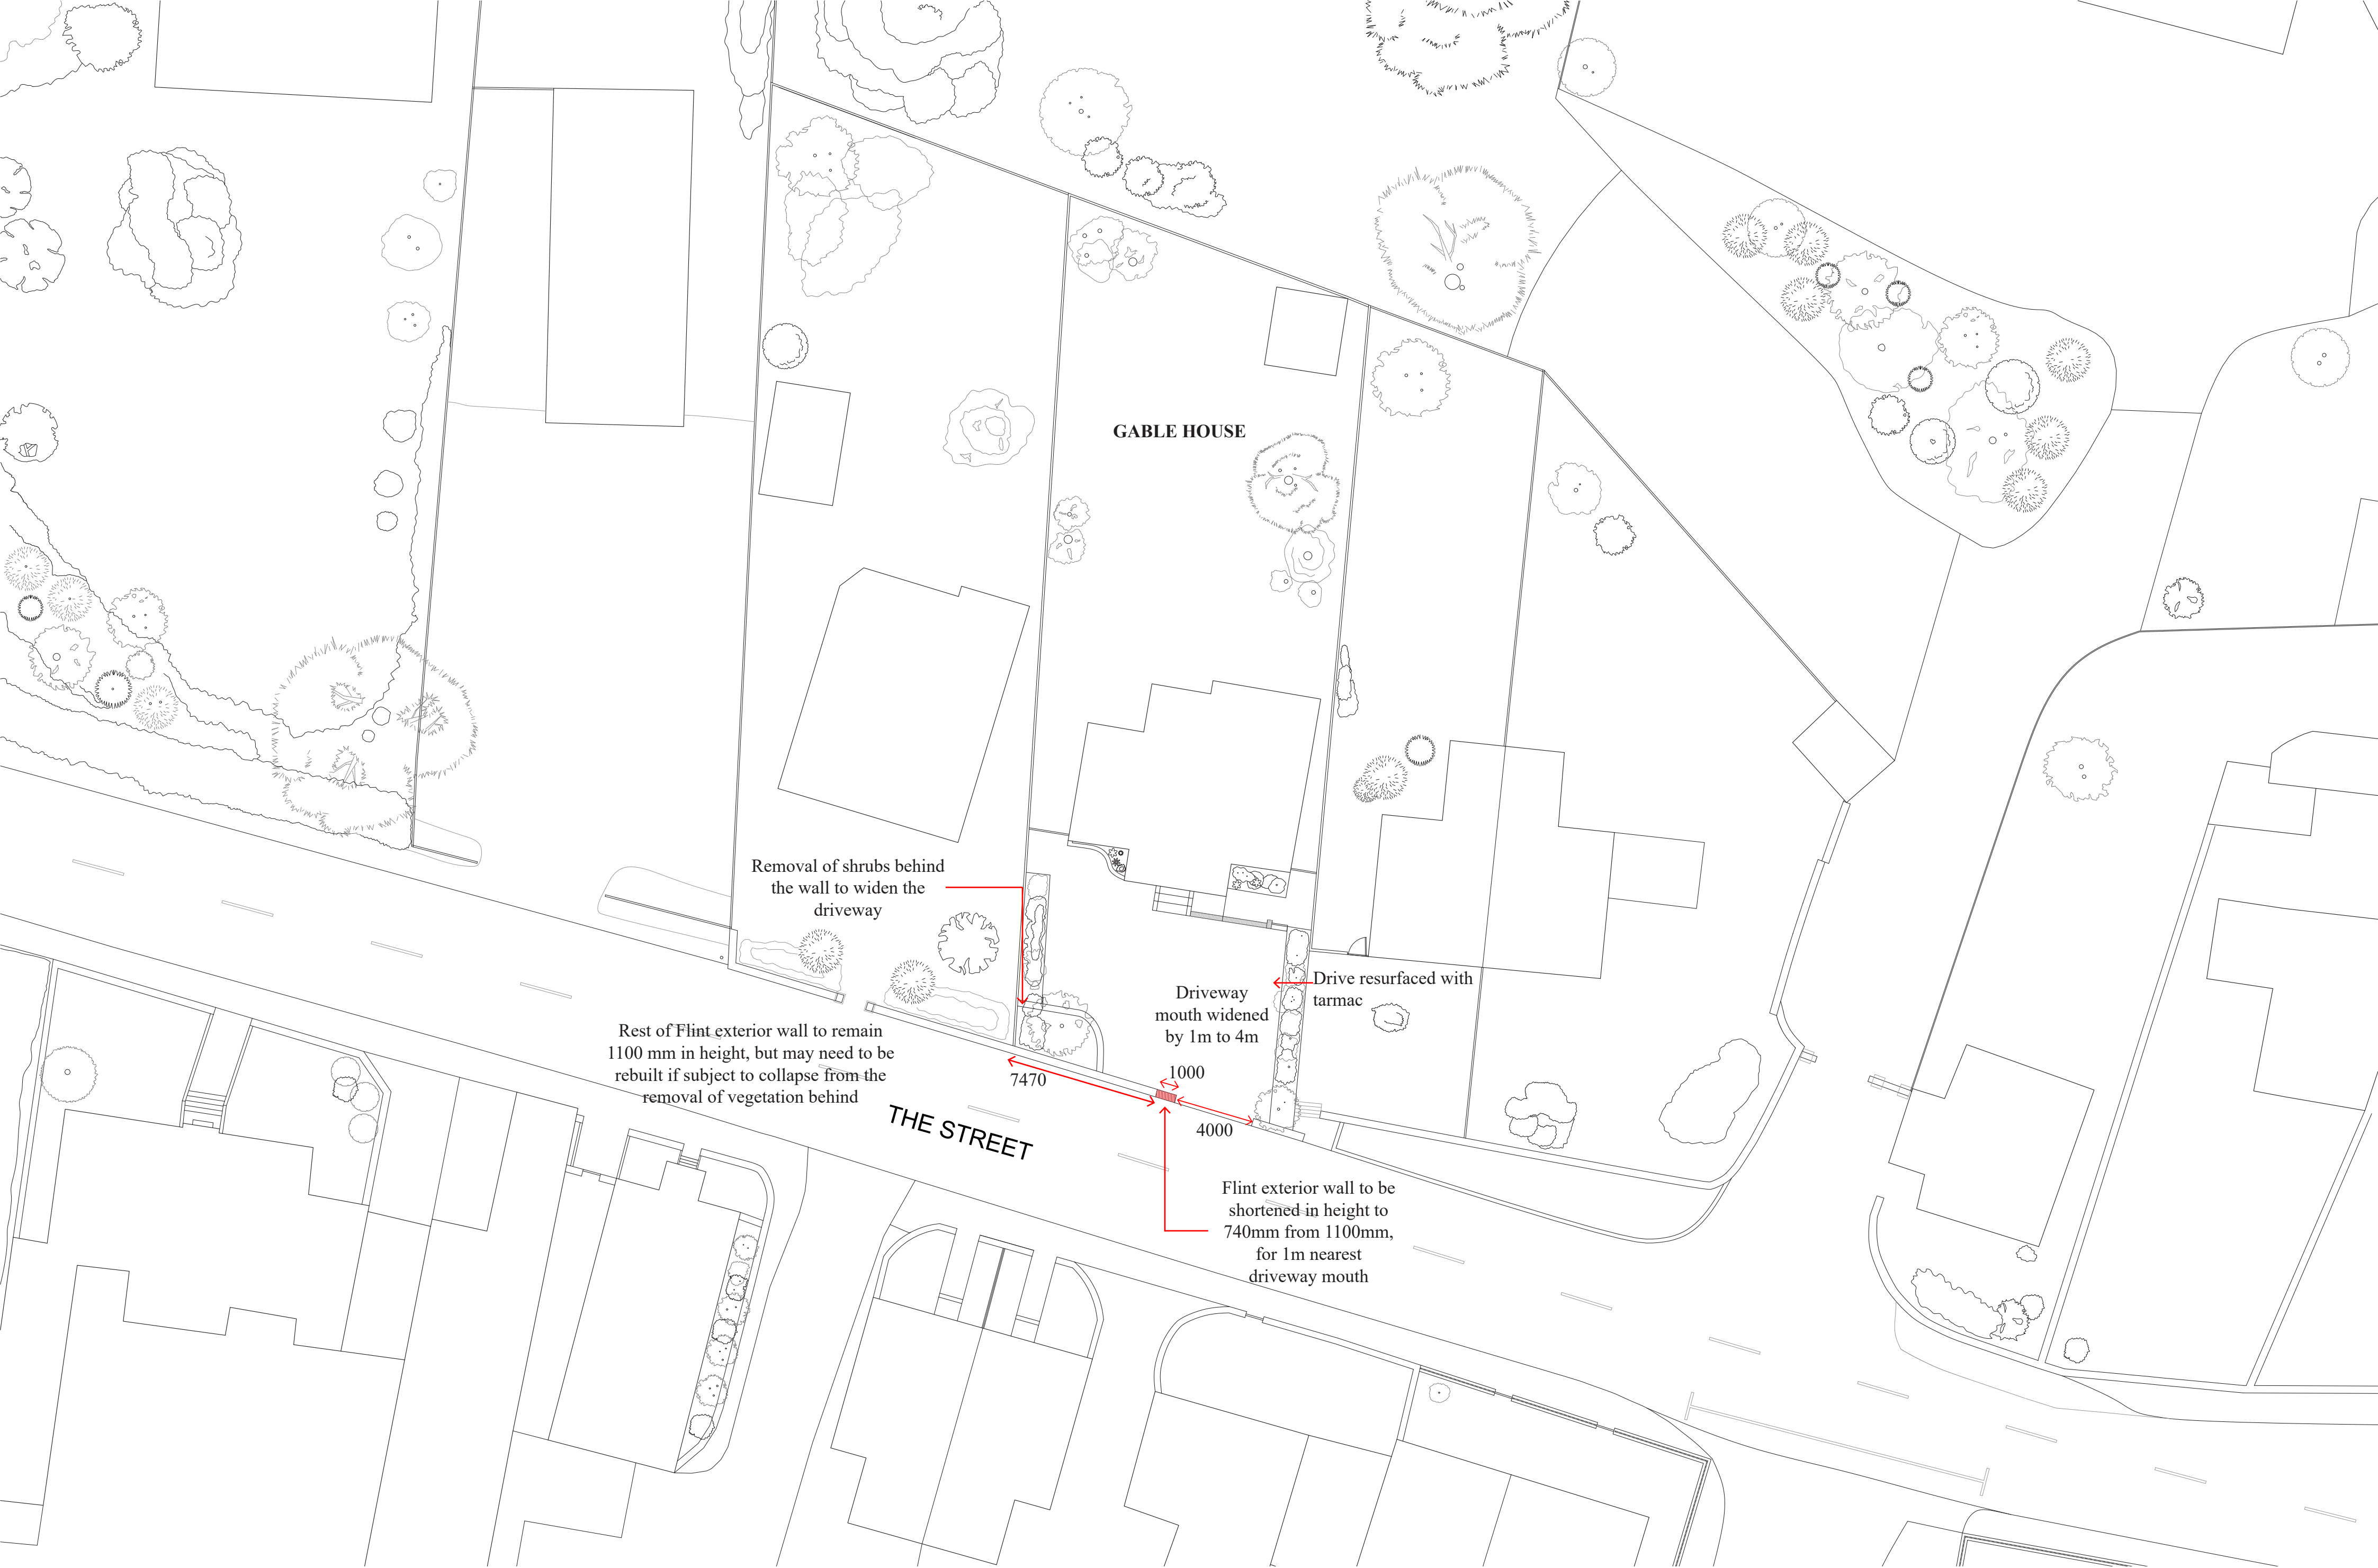

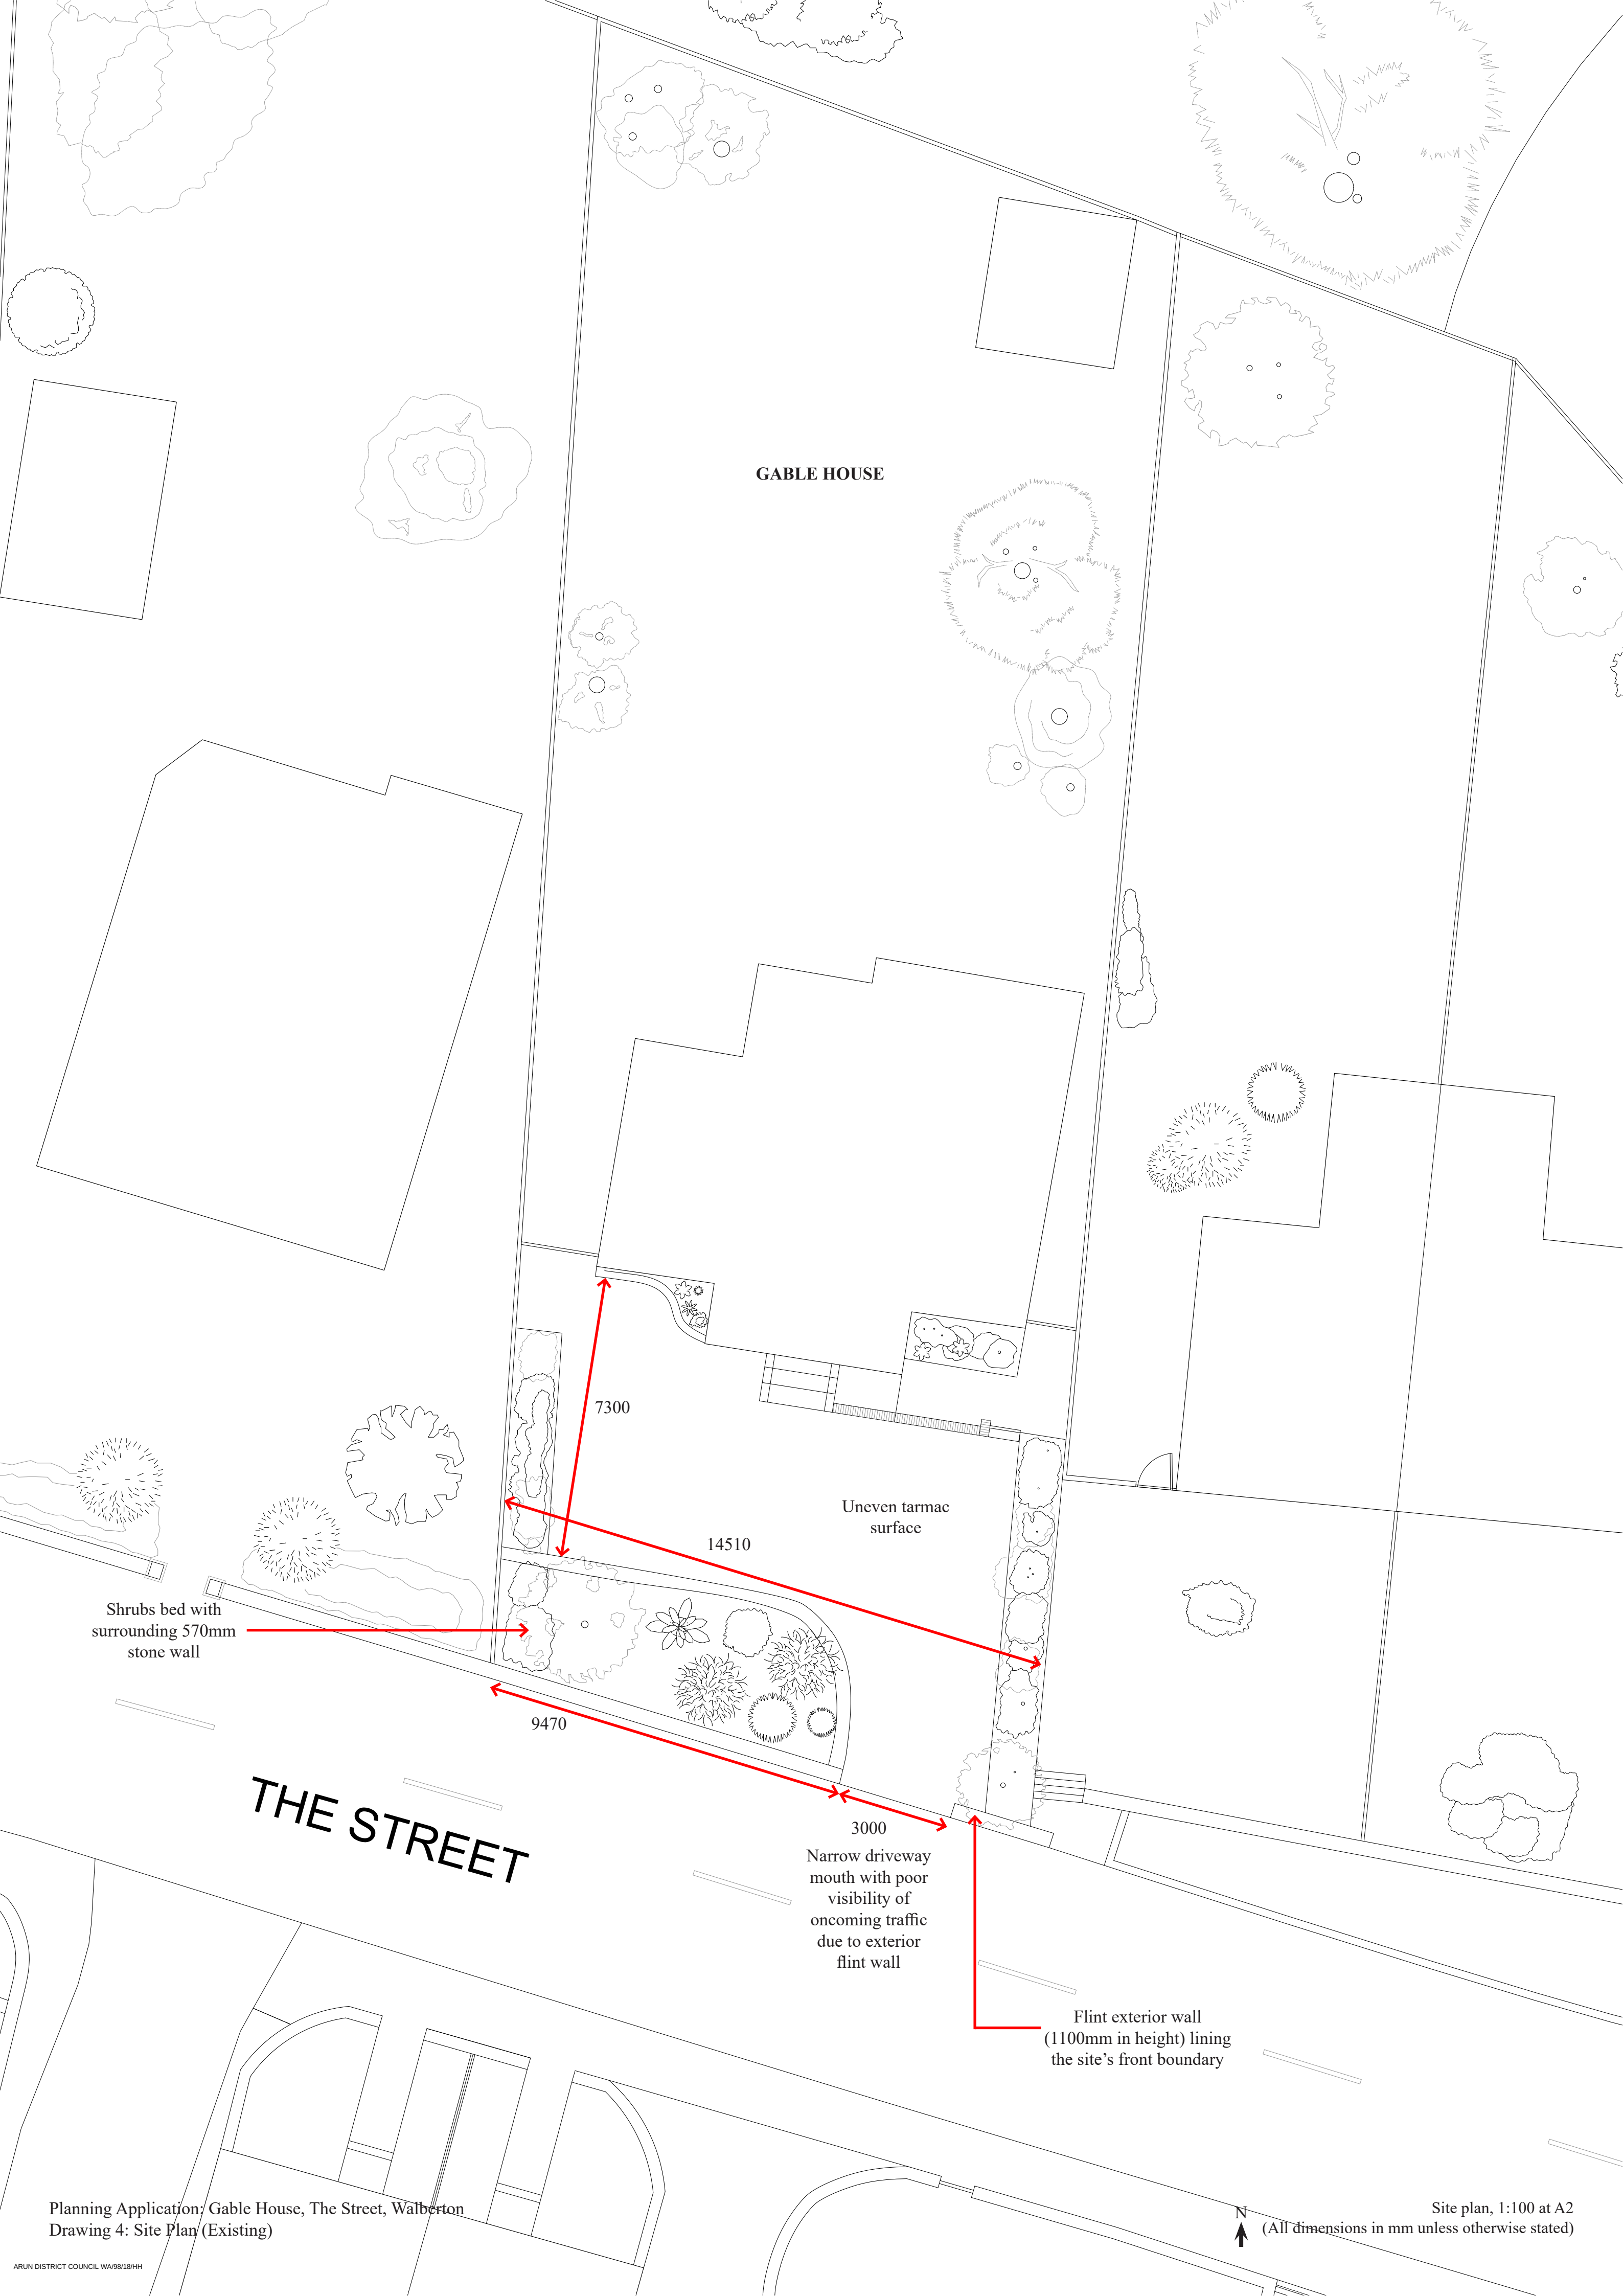

GABLE HOUSE

Uneven tarmac surface

Shrubs bed with surrounding 570mm stone wall


THE STREET


Flint exterior wall (1100mm in height) lining the site's front boundary

Narrow driveway mouth with poor visibility of oncoming traffic due to exterior flint wall



Site plan, 1:100 at A2
(All dimensions in mm unless otherwise stated)

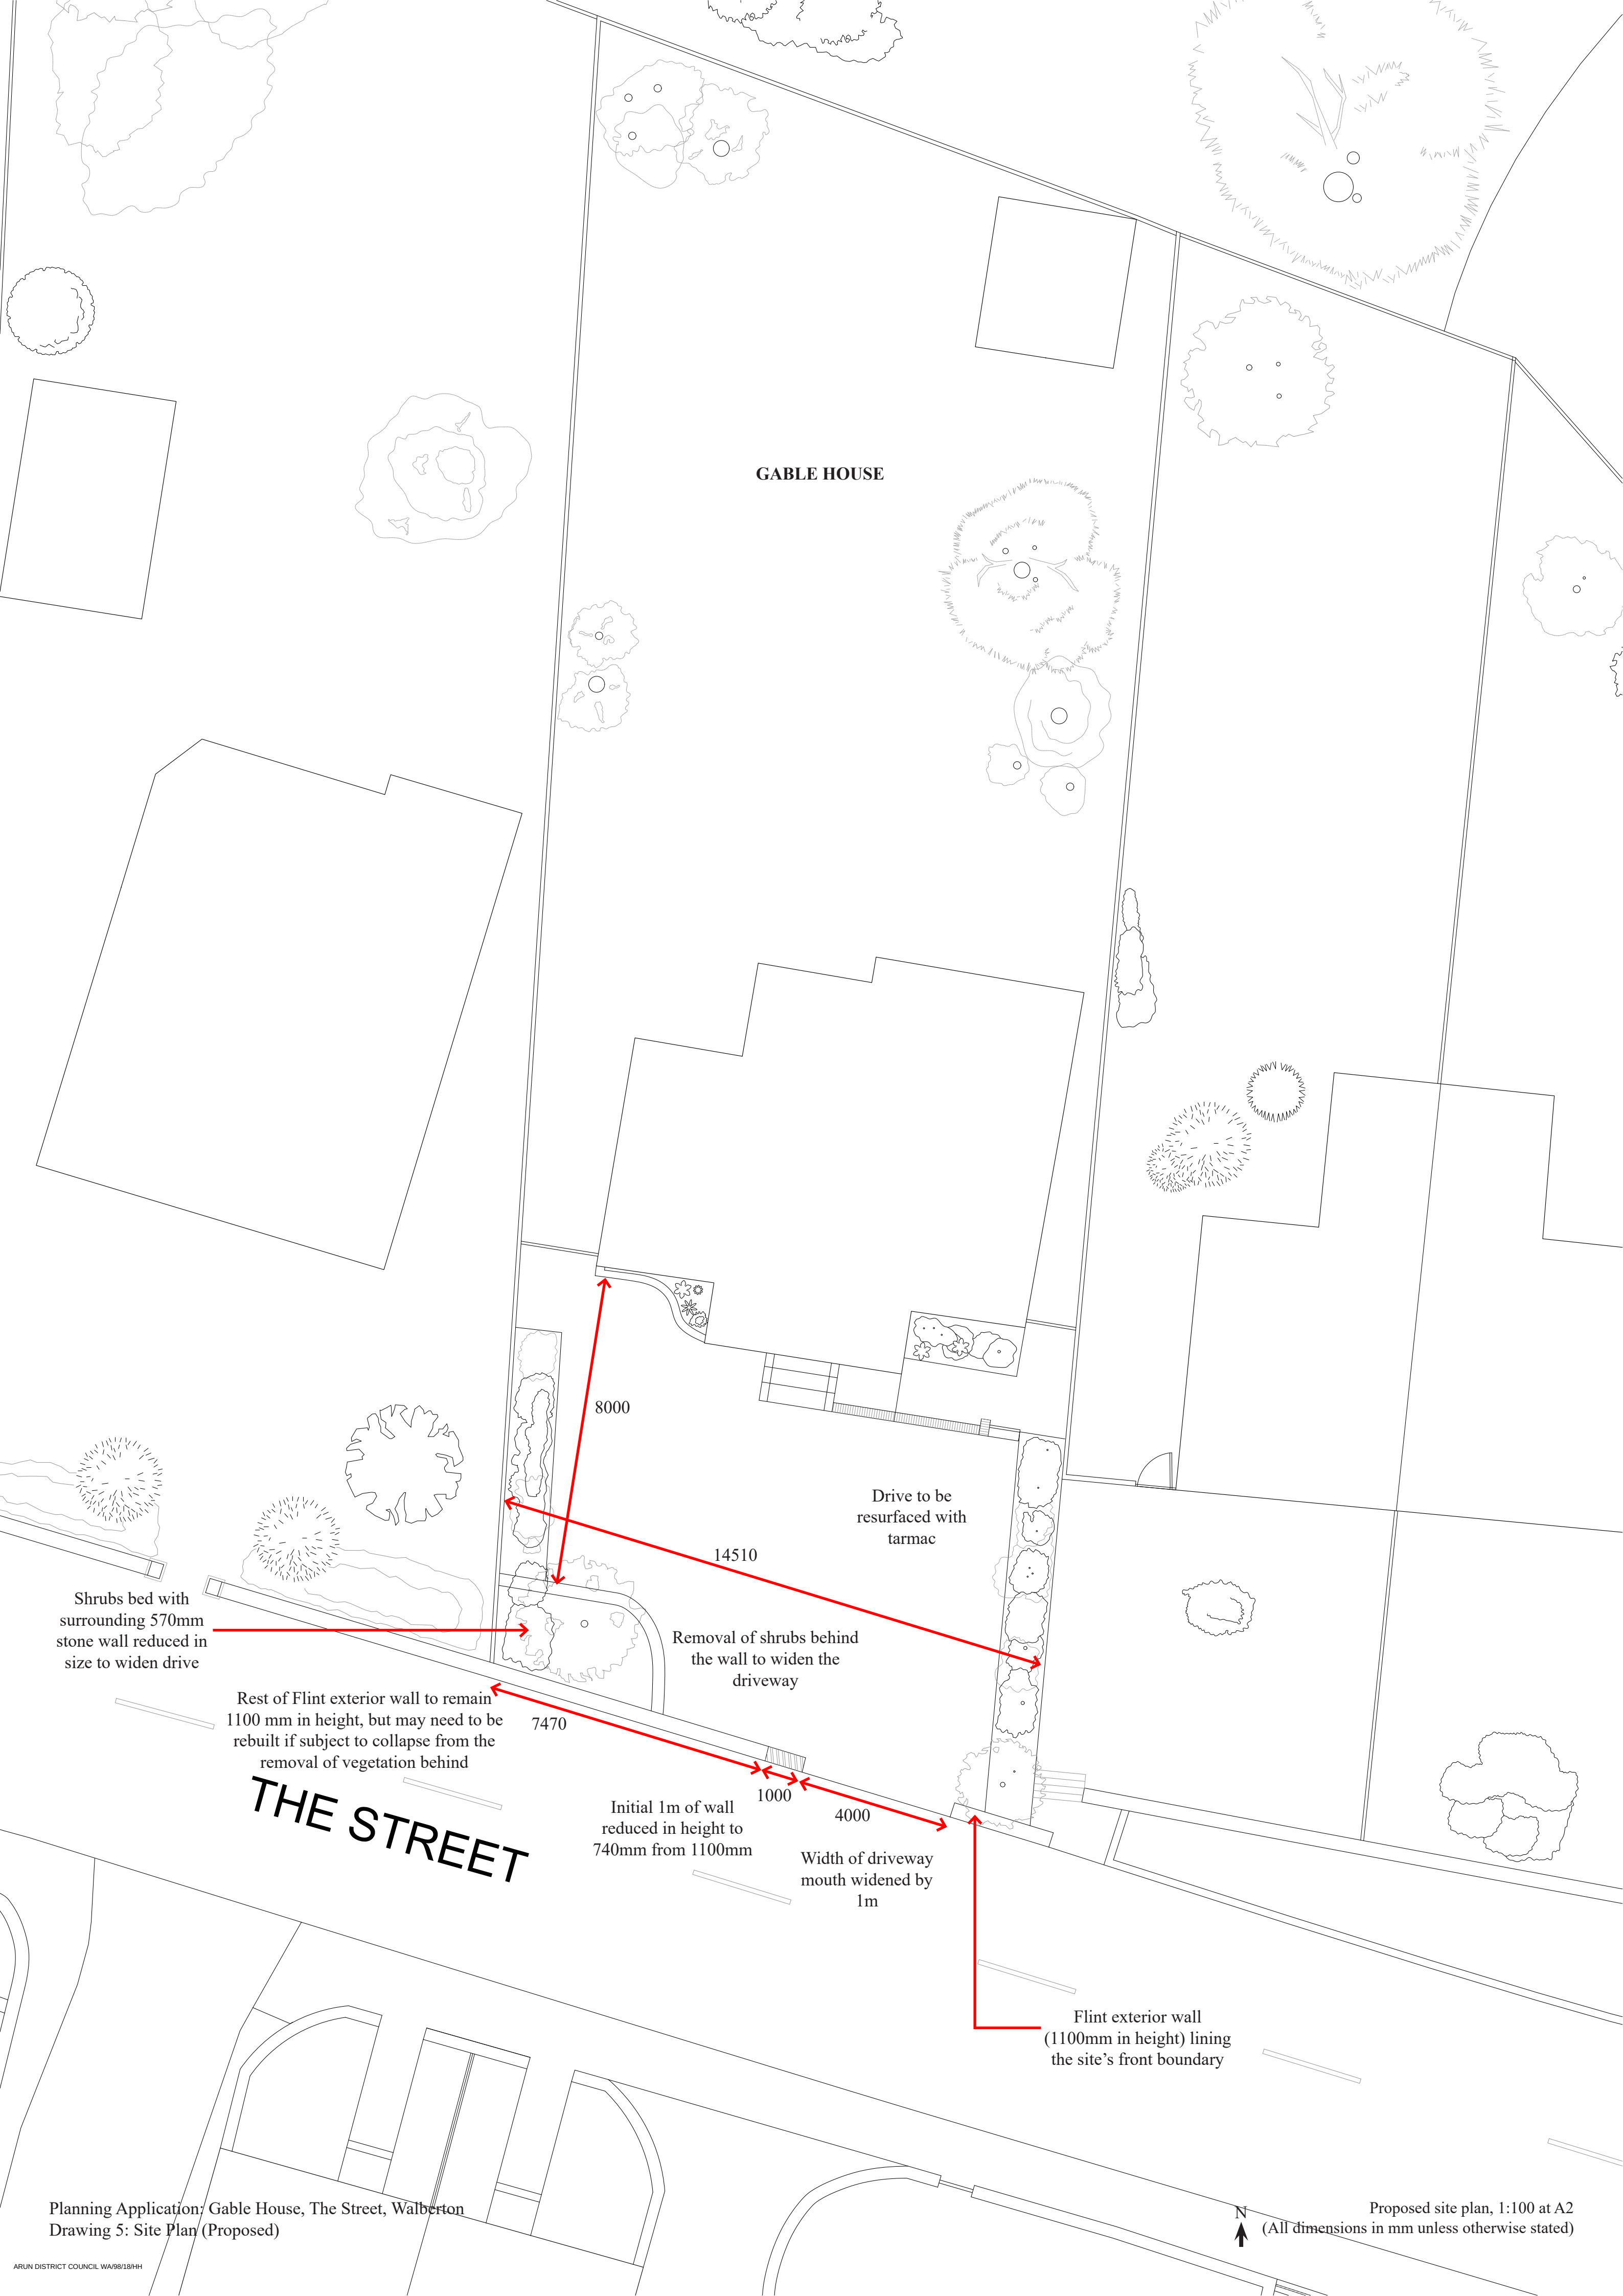

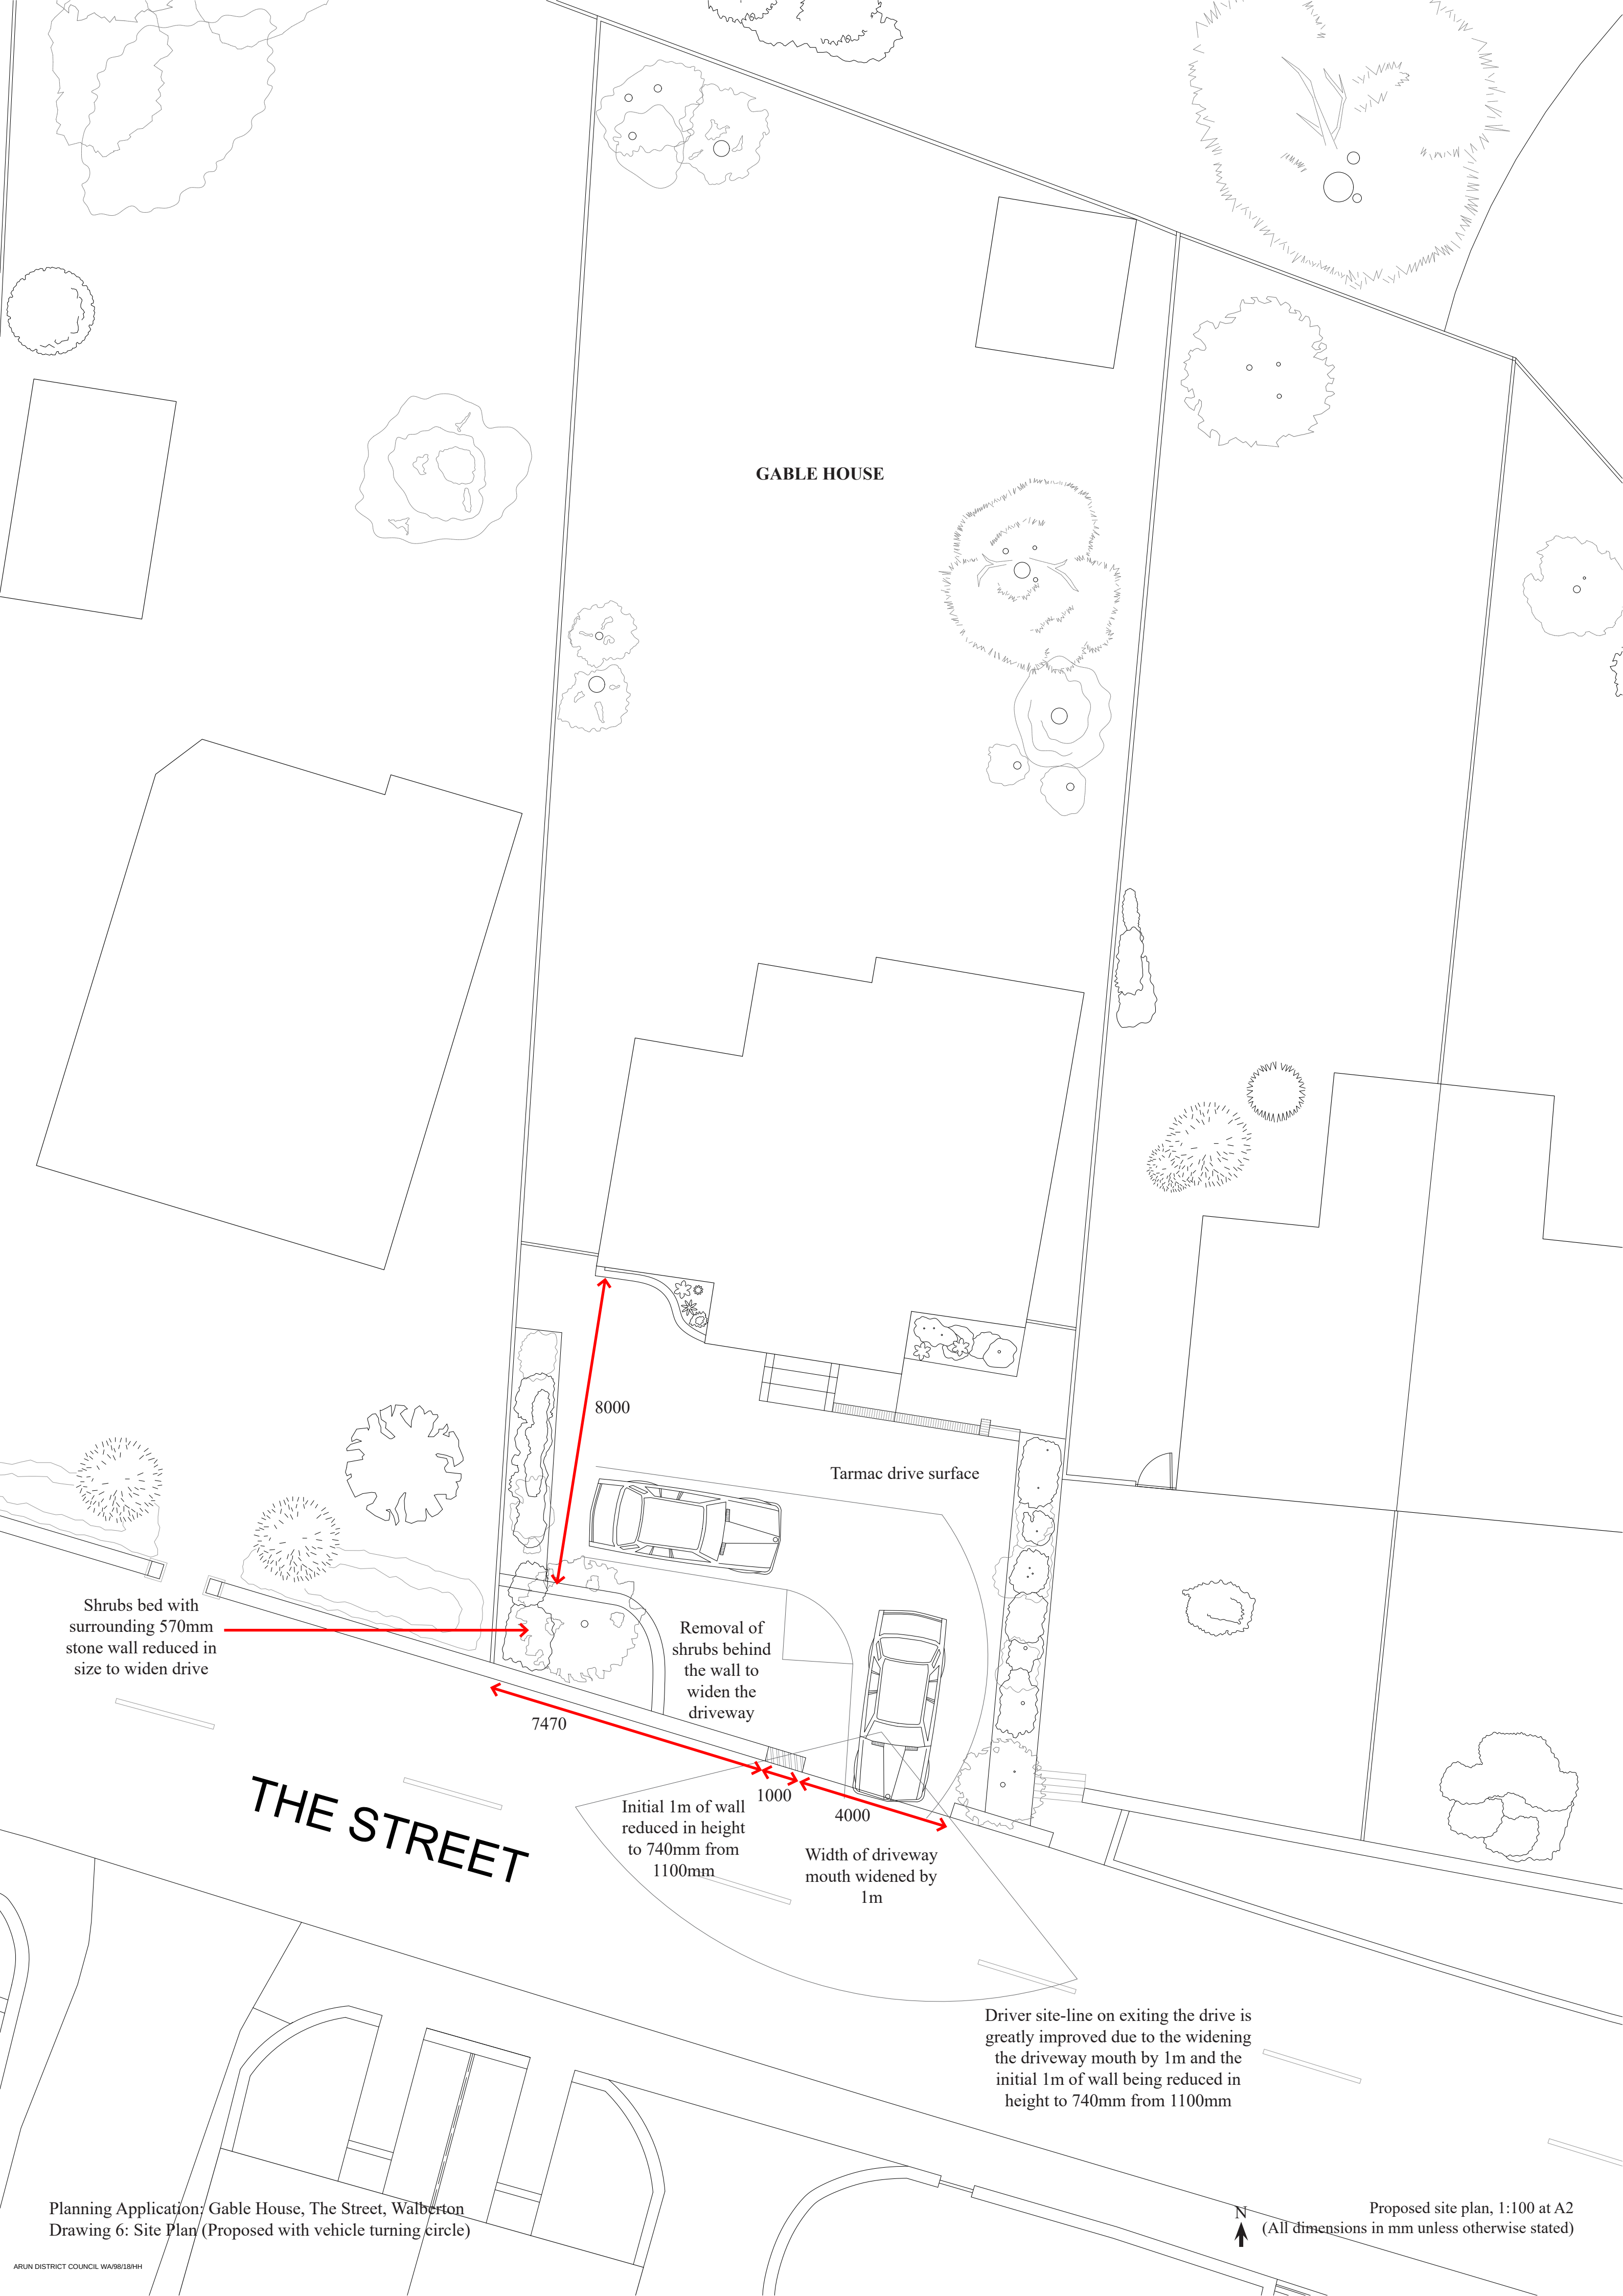

GABLE HOUSE

Tarmac drive surface

8000

7470

1000

4000

THE STREET

Shrubs bed with surrounding 570mm stone wall reduced in size to widen drive

Removal of shrubs behind the wall to widen the driveway

Initial 1m of wall reduced in height to 740mm from 1100mm

Width of driveway mouth widened by 1m

Driver site-line on exiting the drive is greatly improved due to the widening the driveway mouth by 1m and the initial 1m of wall being reduced in height to 740mm from 1100mm



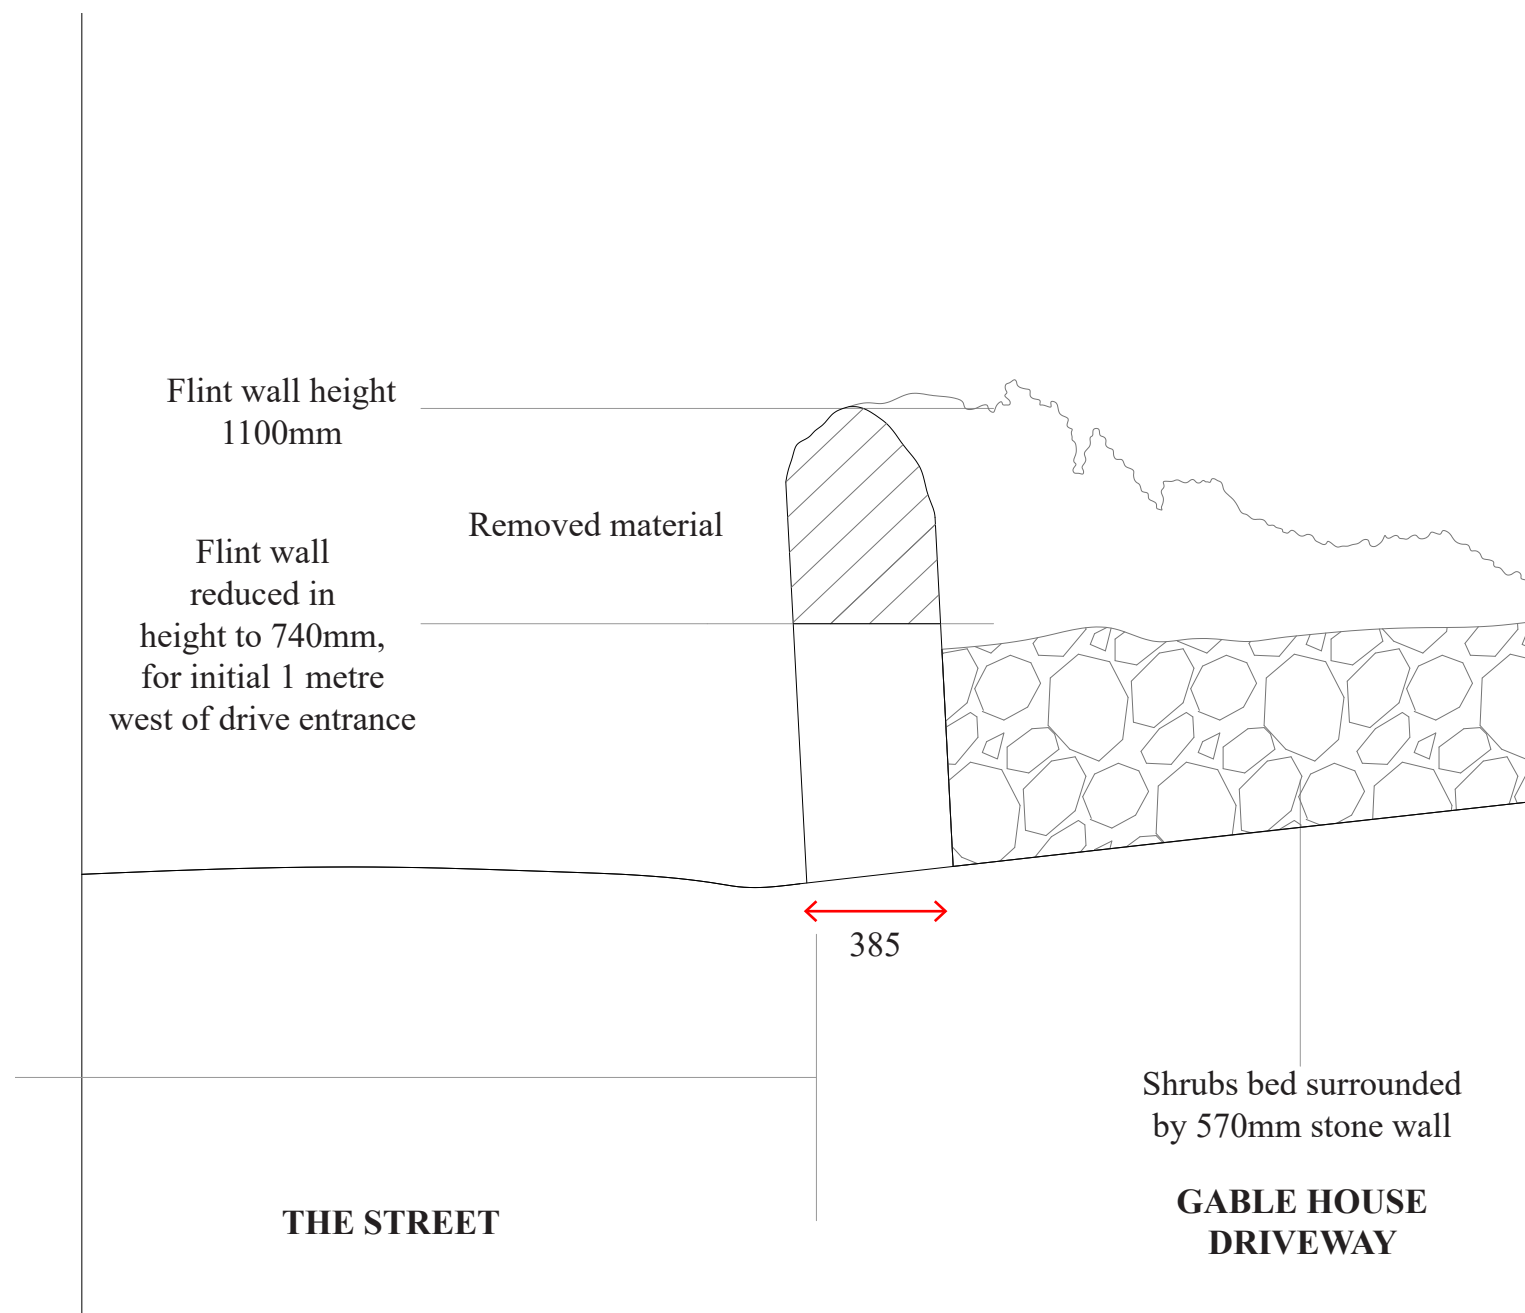


Diagram plan, 1:1250.

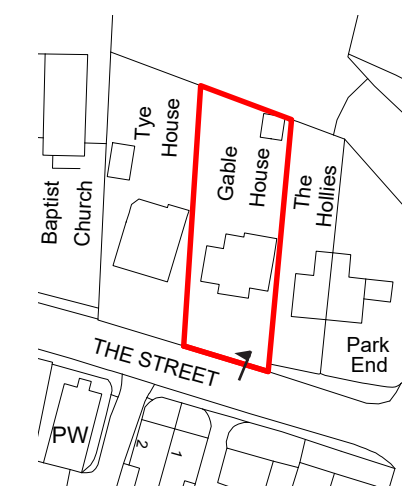


Diagram section and site photograph, 1:20 at A3