


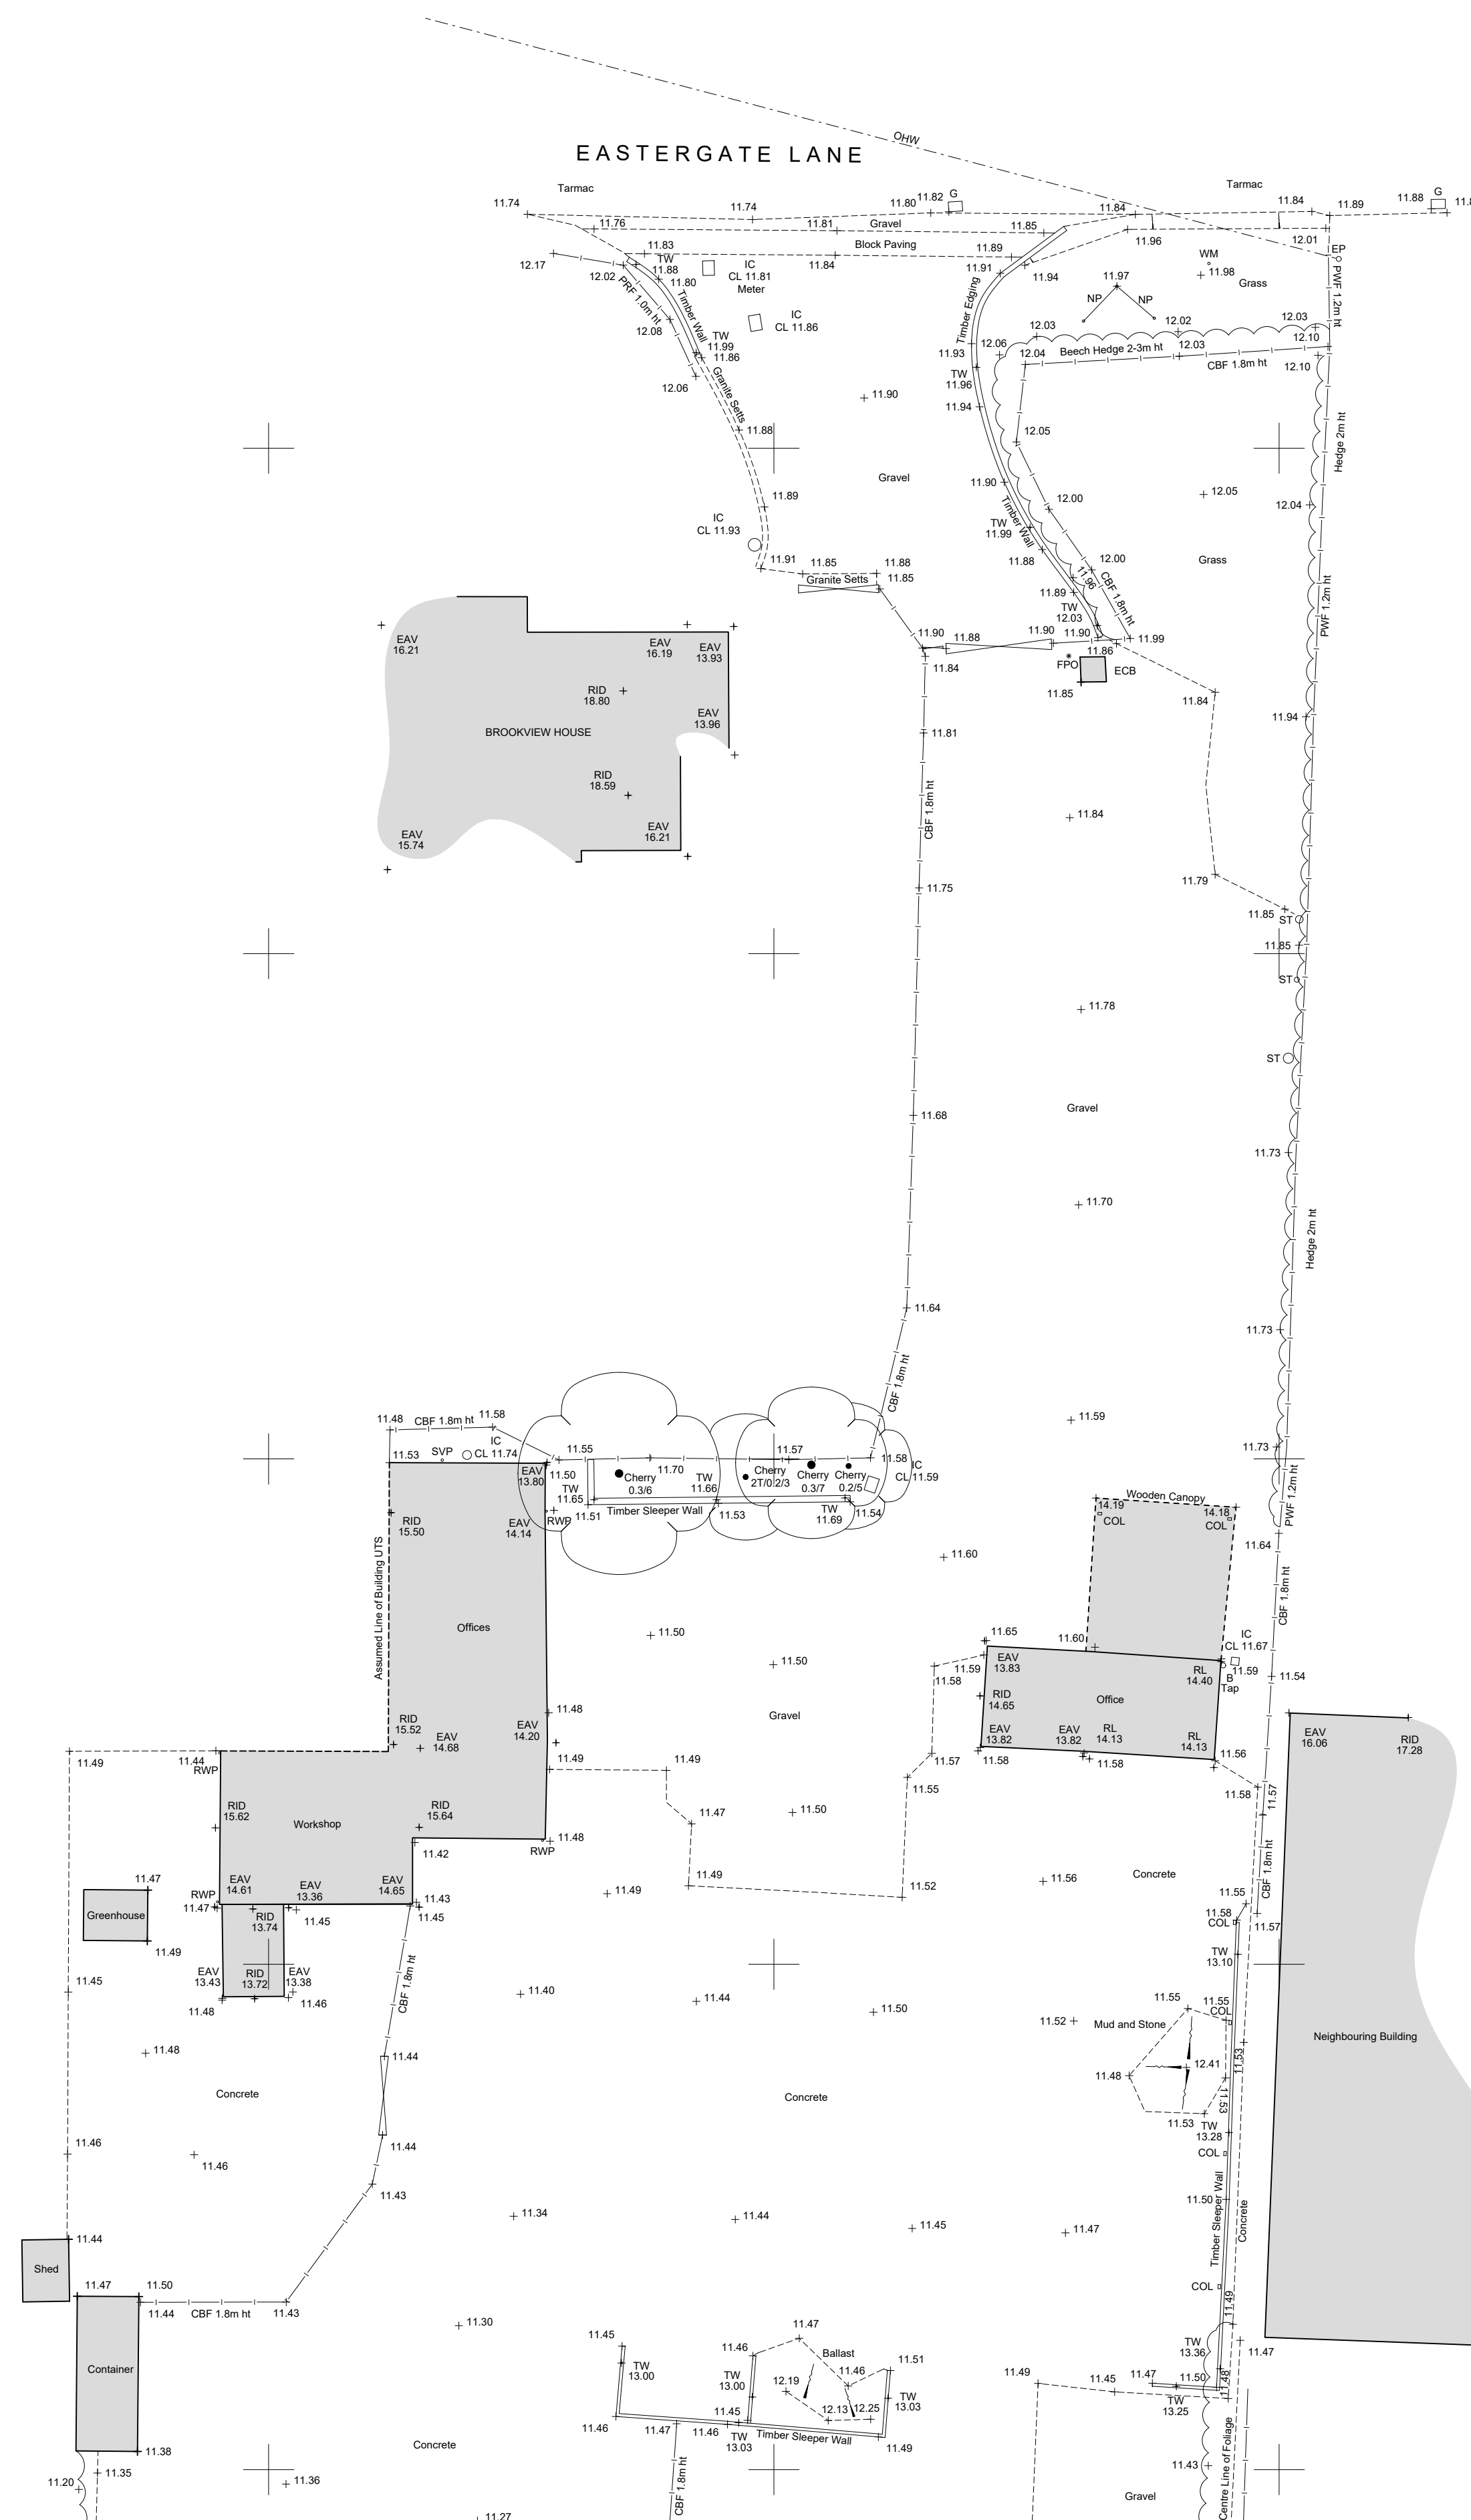
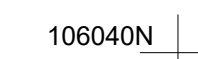
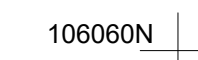
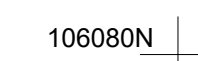
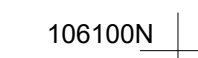
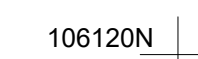


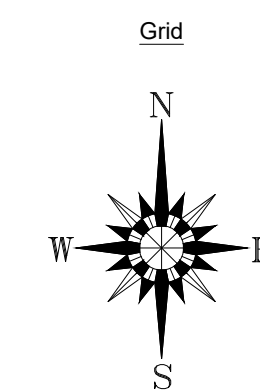

Sheet Layout

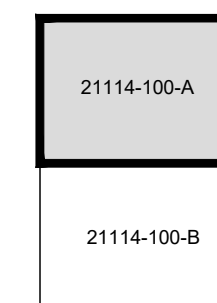

LEGEND

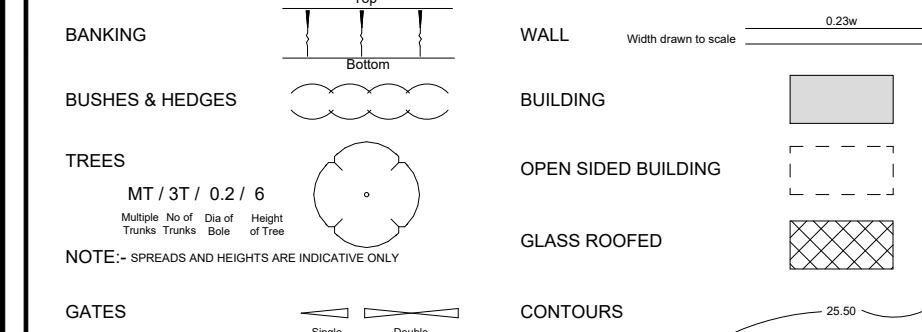


ABBREVIATIONS (WHERE APPLICABLE)

ARCH HEAD HEIGHT	AHH	MARKER	MKR
ARCH HEAD LEVEL	AHL	MONITORING WELL	MW
ARCH SPRINGER HEIGHT	AH	NOTICE BOARD	NB
ARCH SPRINGER LEVEL	ASL	NAME PLATE	NP
AIR VALVE	AV	OVERHEAD WIRES	OWH
BED LEVEL	BL	PARKING METER	PM
BELISHA BEACON	BB	RUDDLE LEVEL	RDL
BOLLARD	B	RPO LEVEL	RL
BRITISH TELECOM BOX	BTB	ROAD SIGN	RS
BRITISH TELECOM MANHOLE	BTMH	RODDING EYE	RE
BRICKWORK	BWK	RETAINING WALL	RTW
BUS STOP	BS	RAIN WATER PIPE	RWP
CABLE TV	CATV	SLUDGE VALVE	SLV
COVER LEVEL	CL	STOP COCK	SC
CABLE MARKER	CM	SOFT LEVEL	SFL
COLUMN	Col	STRUCTURAL SLAB LEVEL	SSL
CONCRETE POST	CP	TREE STUMP	ST
GAZES LEVEL	GL	SOIL AND VENT PIPE	SVP
ELECTRICAL COVER	ELEC	THRESHOLD LEVEL	THL
ELECTRICITY CONTROL BOX	ECB	TELEGRAPH POLE	TP
ELECTRICITY POLE	ECP	TELEPHONE CALL BOX	TCP
EARTH ROD	ER	TOP OF KERB	TK
FLOWER BED	FB	TURNSTILE	TS
FINISHED FLOOR LEVEL	FFL	TRUCK LIGHT	TL
FIRE HYDRANT	FW	TOP OF CURB	TC
FLOOR LEVEL	FL	UNABLE TO LIFT	UTL
FLAG STAFF	FS	UNABLE TO SURVEY	UTS
GAZ PIPE	GP	VENT PIPE	VP
GAS VALVE	GV	WATER METER	WM
GULLY	G	WATER LEVEL	WL
GATE STOP	GS	WASH OUT	WO
INSPECTION COVER	IC	WASTE PIPE	WP
INVERT LEVEL	IL	WATER TANK	WT
LAMP POST	LP	WATER VALVE	WV

FENCES	
BARBED WIRE FENCE	BWF
CORRUGATED IRON FENCE	CIF
CLOSE BOARD FENCE	CBF
CHAIN LINK FENCE	CLF
CHESTNUT PALING FENCE	CPF
INTERVIEW FENCE	FPO
IRON POST AND RAIL FENCE	IPR
IRON RAILING FENCE	IRF
LARCH LAMP FENCE	LRF
MALTA RAILING FENCE	MLF
POST AND RAIL FENCE	PRF
POCKET FENCE	PF
POST AND RAIL FENCE	PRF
POST AND WIRE FENCE	PWF
STEEL PIPE AND SECURITY FENCE	SPSF
TUBULAR STEEL RAIL FENCE	TSRF


REV.	NOTES	DWN	D
A	---	---	

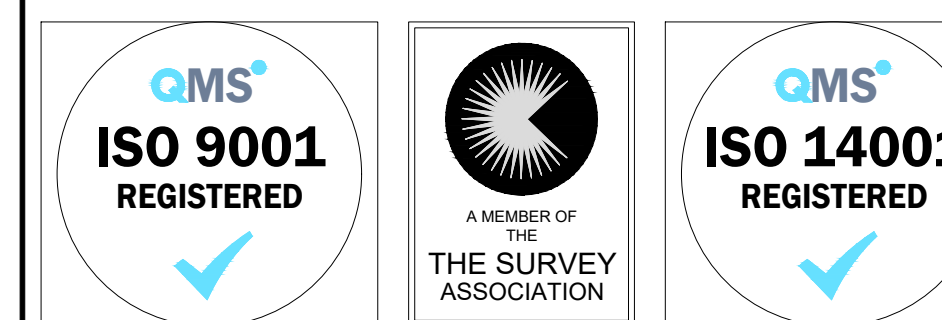

Notes:

Grid and levels relate to OS GPS Active Network.
Sheet is North orientated.

Maltby Surveys Ltd

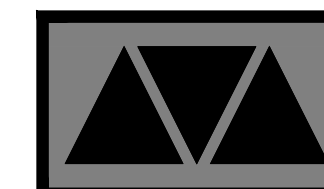


2 QUEENS ROAD
HAYWARDS HEATH
WEST SUSSEX
RH16 1EB
Tel: 01444 416246
Fax: 01444 417697
E-Mail: mls@maltbysurveys.com
WebSite: <http://www.maltbysurveys.com>

SURVEYED	LCD	CLIENT
DRAWN	LCD	Philip Sowden
CHECKED	AKM	SCALE
 RICS		1/200 (A1 Sheet)

Brookview Nursery, Walberton, BN18 0BA

TOPOGRAPHICAL SURVEY

Job No	Rev	Drawing Number
21/114		21/114/100-A
Date : April 2021		

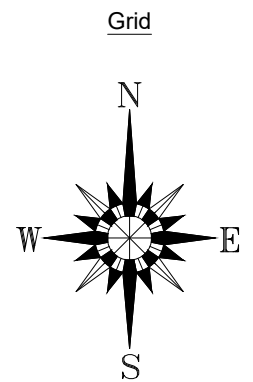

Sheet Layout

21114-100-A

21114-100-B

LEGEND

BANKING

BUSHES & HEDGES

TREES

GATES

Top

Bottom

MT / 3T / 0.2 / 6

Metres

Feet

Feet

Feet

Feet

Single

Double

WALL

BUILDING

OPEN SIDED BUILDING

GLASS ROOFED

CONTOURS

Width shown to scale

0.25m

25.00

ABBREVIATIONS (WHERE APPLICABLE)

ARCH HEAD HEIGHT

ARCH HEAD LEVEL

ARCH SPRINGER HEIGHT

ARCH SPRINGER LEVEL

AIR VALVE

BED LEVEL

BELISHA BEACON

BOLLARD

BRITISH TELECOM BOX

BRITISH TELECOM MANHOLE

BRICKWORK

BUS STOP

CABLE TV

COVER LEVEL

CABLE MARKER

COLUMN

CONCRETE POST

EAVES LEVEL

ELECTRICAL COVER

ELECTRICITY CONTROL BOX

ELECTRICITY POLE

EARTH ROD

FLOWER BED

FINISHED FLOOR LEVEL

FIRE HYDRANT

FLOOR LEVEL

FLAG STAFF

GAS PIPE

GAS VALVE

GULLY

GATE STOP

INSPECTION COVER

INVERT LEVEL

LAMP POST

AHH

AHL

ASH

ASL

AV

BL

BB

B

BTB

BTMH

BKWK

BS

CATV

CL

CM

CdL

CP

EAU

ELEC

ECB

EP

ER

FB

FFL

FH

FL

FS

GP

GV

G

GS

IC

IL

LP

MARKER

MONITORING WELL

NAME BOARD

OVERHEAD WIRES

RIDGE LEVEL

ROOF LEVEL

ROAD SIGN

RODDING EYE

RETAINING WALL

RAIN WATER PIPE

SLUICE VALVE

STOP COCK

SOFFIT LEVEL

STRUCTURAL SLAB LEVEL

TREE STUMP

SOIL AND VENT PIPE

THRESHOLD LEVEL

TELEGRAPH POLE

TELEPHONE CALL BOX

TURNSTILE

TRAFFIC LIGHT

TOP OF WALL

UNABLE TO LIFT

UNABLE TO SURVEY

VENT PIPE

WATER METER

WATER LEVEL

WASH OUT

WASTE PIPE

WATER TANK

WATER VALVE

MKR

MW

NB

NP

QHW

PM

RID

RL

RS

RE

RTW

RWP

SV

SC

SUP

SSL

ST

TP

TCB

TK

TS

TL

TW

UTL

UTS

VP

WM

WL

WO

WP

WT

WV

FENCES

BARBED WIRE FENCE

CORRUGATED IRON FENCE

CLOSE BOARD FENCE

CHAIN LINK FENCE

CHESTNUT PALING FENCE

FENCE POST

INTERWOVEN FENCE

IRON RAILING FENCE

BWF

CIF

CBF

CLF

CPF

FPO

IWF

IRF

LARCH LAP FENCE

METAL RAILING FENCE

POST AND CHAIN FENCE

PICKET FENCE

POST AND RAIL FENCE

PWIF

STEEL PALISADE SECURITY FENCE

TUBULAR STEEL RAIL FENCE

LLF

MRF

PCF

PIF

PRF

PWIF

SPSF

TSRF

REV.	NOTES	DWN	DATE
A	---	---	---

QMS

ISO 9001

REGISTERED

QMS

ISO 14001

REGISTERED

THE SURVEY ASSOCIATION

A MEMBER OF

Notes:
Grid and levels relate to OS GPS Active Network.
Sheet is North orientated.

Maltby Surveys Ltd

2 QUEENS ROAD
HAYWARDS HEATH
WEST SUSSEX
RH16 1EB
Tel: 01444 416246
Fax: 01444 417697
E-Mail: mls@maltbysurveys.com
WebSite: http://www.maltbysurveys.com

SURVEYED	LCD	CLIENT
DRAWN	LCD	Philip Sowden
CHECKED	AKM	SCALE
		1/200 (A1 Sheet)

Brookview Nursery, Walberton, BN18 0BA		
TOPOGRAPHICAL SURVEY		
Job No	Rev	Drawing Number
21/114		21/114/100-B
Date :	April 2021	



Grid

N

W

E

S

LEGEND

BANKING

Top

Bottom

BUSHES & HEDGES

MT / 3T / 0.2 / 6

MT / 3T / 0.2 / 6

TREES

MT / 3T / 0.2 / 6

MT / 3T / 0.2 / 6

GATES

Single

Double

WALL

Width shown to scale

BUILDING

Width shown to scale

OPEN SIDED BUILDING

Width shown to scale

GLASS ROOFED

Width shown to scale

CONTOURS

25.00

ABBREVIATIONS (WHERE APPLICABLE)

ARCH HEAD HEIGHT

AHH

ARCH HEAD LEVEL

AHL

ARCH SPRINGER HEIGHT

ASH

ARCH SPRINGER LEVEL

ASL

AIR VALVE

AV

BED LEVEL

BL

BELISHA BEACON

BB

BOLLARD

B

BRITISH TELECOM BOX

BTB

BRITISH TELECOM MANHOLE

BTMH

BRICKWORK

BRWK

BUS STOP

SS

CABLE TV

CATV

COVER LEVEL

CL

CABLE MARKER

CM

COLUMN

Col

CONCRETE POST

CP

EAVES LEVEL

EAV

ELECTRICAL COVER

ELEC

ELECTRICITY CONTROL BOX

ECB

ELECTRICITY POLE

EP

EARTH ROD

ER

FLOWER BED

FB

FINISHED FLOOR LEVEL

FFL

FIRE HYDRANT

FH

FLOOR LEVEL

FL

FLAG STAFF

FS

GAS PIPE

GP

GAS VALVE

GV

GULLY

G

GATE STOP

GS

INSPECTION COVER

IC

INVERT LEVEL

IL

LAMP POST

LP

MARKER

MKR

MONITORING WELL

MW

NOTICE BOARD

NB

NAME PLATE

NP

OVERHEAD WIRES

OHW

PARKING METER

PM

RIDGE LEVEL

RL

ROAD SIGN

RS

RODDING EYE

RE

RETAINING WALL

RTW

RAIN WATER PIPE

RWP

SLUICE VALVE

SV

STOP COCK

SC

SOFFIT LEVEL

SOF

STRUCTURAL SLAB LEVEL

SSL

TREE STUMP

ST

SOIL AND VENT PIPE

SUP

THRESHOLD LEVEL

THL

TELEGRAPH POLE

TP

TELEPHONE CALL BOX

TCB

TOP OF KERB

TK

TURNSTILE

TS

TRAFFIC LIGHT

TL

TOP OF WALL

TW

UNABLE TO LIFT

UTL

UNABLE TO SURVEY

UTS

VENT PIPE

VP

WATER METER

WM

WATER LEVEL

WL

WASH OUT

WO

WASTE PIPE

WP

WATER TANK

WT

WATER VALVE

WV

FENCES

BARBED WIRE FENCE

BWF

CORRUGATED IRON FENCE

CIF

CLOSE BOARD FENCE

CBF

CHAIN LINK FENCE

CLF

CHESTNUT PALING FENCE

CPF

FENCE POST

FPO

INTERWOVEN FENCE

IWF

IRON RAILING FENCE

IRF

LARCH LAP FENCE

LLF

METAL RAILING FENCE

MRF

POST AND CHAIN FENCE

PCF

PICKET FENCE

PIF

POST AND RAIL FENCE

PRF

POST AND WIRE FENCE

PWF

STEEL PALISADE SECURITY FENCE

SPSF

TUBULAR STEEL RAIL FENCE

TSRF

REV.	NOTES	DWN	DATE
A	---	---	---

QMS

ISO 9001

REGISTERED

THE SURVEY ASSOCIATION

A MEMBER OF

QMS

ISO 14001

REGISTERED

Notes:
Grid and levels relate to OS GPS Active Network.
Sheet is North orientated.

Maltby Surveys Ltd

2 QUEENS ROAD
HAYWARDS HEATH
WEST SUSSEX
RH16 1EB
Tel: 01444 416246
Fax: 01444 417697
E-Mail: mls@maltbysurveys.com
WebSite: http://www.maltbysurveys.com

SURVEYED	LCD	CLIENT
DRAWN	LCD	Philip Sowden
CHECKED	AKM	SCALE
		1/500 (A1 Sheet)

Brookview Nursery, Walberton, BN18 0BA

TOPOGRAPHICAL SURVEY		
Job No	Rev	Drawing Number
21/114		21/114/100-Overview
Date :	April 2021	

APRIL 2021 COUNCIL VARIATION