


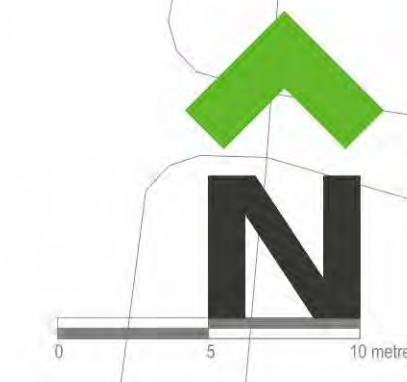

FOR PUBLIC OPEN SPACE
PROPOSALS REFER TO
CSA/3823/107-110

FOR PUBLIC OPEN SPACE
PROPOSALS REFER TO
CSA/3823/107-110

REFER TO CSA/3823/102

REFER TO CSA/3823/102

FOR PUBLIC OPEN SPACE
PROPOSALS
REFER TO
CSA/3823/107-110

FOR PUBLIC OPEN SPACE
PROPOSALS REFER TO
CSA/3823/107-110

PLANT SCHEDULE FOR CSA/3823/101-103

Herbaceous												
Qty	Name	Common Name	Age	Height	Form	Girth	ChStm	Bkts	Root	Ctr	Measure Unit	Centres
111	Bergenia cordifolia	Elephant's Ears							C	SL	m ²	4.00
111												0.900
Herbaceous - Grass												
Qty	Name	Common Name	Age	Height	Form	Girth	ChStm	Bkts	Root	Ctr	Measure Unit	Centres
40	Macarthur sinensis Klene Silbennine	Japanese Silver grass							C	SL	m ²	3.00
40												0.600
Shrub												
Qty	Name	Common Name	Age	Height	Form	Girth	ChStm	Bkts	Root	Ctr	Measure Unit	Centres
132	Aucuba japonica 'Rozanne'	Rozanne		30-40cm				4	C	SL	m ²	3.00
260	Berberis thunbergii 'Atropurpurea Nana'	Barberry		25-30cm				5	C	SL	m ²	4.00
77	Berberis thunbergii 'Red Chief'	Barberry		40-60cm				5	C	SL	m ²	3.00
189	Brachyglottis 'Sunshine'			30-40cm				6	C	SL	m ²	3.00
211	Ceanothus 'Blue Mount'	California lilac		30-40cm				6	C	SL	m ²	3.00
113	Choisya 'Aster Pearl'	Mexican orange		30-40cm				6	C	SL	m ²	3.00
53	Choisya ternata 'Sundance'	Mexican orange blossom		40-60cm				5	C	SL	m ²	3.00
299	Cistus corbanticus	Sun roses		40-60cm				6	C	SL	m ²	3.00
30	Cistus 'Silver Peak'	Sun roses		30-40cm				6	C	SL	m ²	3.00
141	Escallonia 'Red Elf'			60-80cm				5	C	SL	m ²	3.00
87	Eucynema 'President Gauthier'			30-40cm				6	C	SL	m ²	3.00
150	Hebe 'Margaret'	Hebe		30-40cm				7	C	SL	m ²	3.00
37	Hebe 'Midsummer Beauty'	Hebe		30-40cm				7	C	SL	m ²	3.00
65	Hebe 'Mrs Winder'	Hebe		30-40cm				5	C	SL	m ²	3.00
257	Hebe rakensis	Hebe		20-30cm				7	C	SL	m ²	3.00
128	Hypericum 'Hidcot'			30-40cm				7	C	SL	m ²	3.00
108	Lavandula 'Intermediate 'Grosso'	Lavender	2x	30-25cm				7	C	SL	m ²	3.00
79	Lonicera nidia 'Bogart's Gold'	Golden box honeysuckle		30-40cm				5	C	SL	m ²	3.00
26	Lonicera nidia 'Margaret'	Honeysuckle		30-40cm				8	C	SL	m ²	3.00
436	Lonicera pleata	Honeysuckle		30-40cm				6	C	SL	m ²	3.00
84	Mahonia aquilum 'April'	Oregon grape 'April'		40-60cm				3	C	SL	m ²	3.00
56	Mahonia media 'Winter Sun'	Oregon grape 'Winter Sun'		40-60cm				2	C	SL	m ²	3.00
70	Oemarrhis laurifolia	Oemarrhis		40-60cm				4	C	SL	m ²	3.00
217	Photinia x fraseri 'Little Red Robin'	Red-tipped photinia		40-60cm				4	C	SL	m ²	3.00
109	Prunus laurocerasus 'Obo Luyken'	Cherry laurel var.		30-40cm				5	C	SL	m ²	3.00
109	Prunus x cistena 'Crimson Dwarf'	Purple Leaf Sand Cherry		40-60cm				4	C	SL	m ²	4.00
45	Rosemaria 'Miss Jessop's Upright'	Rosemary		30-40cm				5	C	SL	m ²	3.00
197	Sarcococca hookeriana digyna	Sweet box		30-40cm				6	C	SL	m ²	3.00
154	Skimmia confusa 'New Green'			30-40cm				4	C	SL	m ²	3.00
133	Skimmia japonica 'New White'	Japanese Skimmia	2x	40-60cm				3	C	SL	m ²	3.00
217	Viburnum davidii	David viburnum		30-40cm				4	C	SL	m ²	3.00
40	Viburnum x juddii	Just viburnum		40-60cm				3	C	SL	m ²	5.00
4564												0.450
Shrub - Climber												
Qty	Name	Common Name	Age	Height	Form	Girth	ChStm	Bkts	Root	Ctr	Measure Unit	Centres
24	Clematis montana 'Grandiflora'	Clematis		80-100cm				5	C	SL	rr	
19	Hedera helix 'Hibernica'	Ivy		80-100cm				5	C	SL	rr	
15	Jasminum nudiflorum	White jasmine		60-80cm				9	C	SL	rr	
13	Lonicera helryi	Honeysuckle	2x	60-80cm				3	C	SL	rr	
71												
Shrub - Hedgerow												
Qty	Name	Common Name	Age	Height	Form	Girth	ChStm	Bkts	Root	Ctr	Measure Unit	Centres
538	Elaeagnus x ebbingei (Hedge)			80-100cm				6	C	SL	m	2.00
1400	Ligustrum ovalifolium 'Aureum' (Hedge)	Golden privet		80-100cm				10	C	SL	m	2.00
1316	Viburnum tinus 'Eve Price' (Hedge)	Laurustinus		40-60cm				7	C	SL	m	2.00
3282												0.450
Shrub Mix - Structural 1												
Qty	Name	Common Name	Age	Height	Form	Girth	ChStm	Bkts	Root	Ctr	Measure Unit	Centres
310	Aucuba japonica 'Rozanne'	Rozanne		30-40cm				4	C	SL	m ²	3.00
310	Hypericum 'Hidcot'			30-40cm				7	C	SL	m ²	3.00
310	Lonicera nidia 'Margaret'	Honeysuckle		30-40cm				8	C	SL	m ²	3.00
310	Prunus laurocerasus 'Zabellana'	Cherry laurel var.		40-60cm				5	C	SL	m ²	5.00
310	Viburnum opulus 'Compactum'	Guelder rose		30-40cm				4	C	SL	m ²	5.00
1550												0.450
Shrub Mix - Structural 2												
Qty	Name	Common Name	Age	Height	Form	Girth	ChStm	Bkts	Root	Ctr	Measure Unit	Centres
519	Cornus coccinea 'Young Lady'	Snowflake 'Young Lady'		40-60cm				4	C	SL	m ²	5.00
519	Escallonia laevis 'Pink Elf'	Escallonia 'Pink Elf'		30-40cm				4	C	SL	m ²	5.00
519	Hebe 'Midsummer Beauty'	Hebe		30-40cm				7	C	SL	m ²	5.00
519	Lonicera nidia 'Lemon Beauty'	Box honeysuckle		40-60cm				8	C	SL	m ²	5.00
519	Prunus x cistena	Box honeysuckle		60-80cm				4	C	SL	m ²	5.00
2595												0.450
Shrub Mix - Structural 3												
Qty	Name	Common Name	Age	Height	Form	Girth	ChStm	Bkts	Root	Ctr	Measure Unit	Centres
343	Brachyglottis 'Sunshine'			40-60cm				6	C	SL	m ²	5.00
343	Choisya ternata 'Sundance'	Mexican orange blossom		40-60cm				5	C	SL	m ²	5.00
343	Eucynema japonica 'Oculus Aureus'			40-60cm				4	C	SL	m ²	5.00
343	Hebe 'Urnat Dwarf'	Hebe		30-40cm				5	C	SL	m ²	5.00
343	Lonicera pleata	Honeysuckle		30-40cm				8	C	SL	m ²	5.00
1745												0.450
Tree												
Qty	Name	Common Name	Age	Height	Form	Girth	ChStm	Bkts	Root	Ctr	Measure Unit	Centres
5	Acer campestre 'Elixir'	Field maple	3x	550-600cm	Extra-heavy Standard	14-16cm	min 200cm	7	RB	rr		
3	Acer fraxinifolium 'Autumn Blaze'	Maple	5x	450-500cm	Semi-mature	25-30cm	min 200cm	4	RB	rr		
2	Acer platanoides 'Desfont'	Desfont maple	3x	550-600cm	Extra-heavy Standard	14-16cm	min 200cm	7	RB	rr		
1	Acer platanoides 'Desfont'	Desfont maple	3x	450-500cm	Semi-mature	20-25cm	min 200cm	4	RB	rr		
3	Betula albosinensis 'Fascinator'	Silver birch	2x	300-350cm	Standard	10-12cm	175-200cm	4	RB	rr		
3	Betula utilis jacquemontii	West Himalayan birch	3x	550-600cm	Extra-heavy Standard	14-16cm	min 200cm	7	RB	rr		
6	Carpinus betulus	Hornbeam	4x	450-500cm	Semi-mature	20-25cm	min 200cm	4	RB	rr		
2	Carpinus betulus 'Trans Fontaine'	Hornbeam	4x	450-500cm	Standard (extra-heavy)	18-20cm	min 200cm	5	C	rr		
4	Corylus colurna	Turkish hazel	3x	400-450cm	Standard (Extra Heavy)	14-16cm	175-200cm	5	RB	rr		
3	Gleditsia thornthornii 'Inermis'	Honey locust	2x	175-200cm	Standard	10-12cm	min 200cm	5	RB	rr		
1	Makia haplophylla	Hedgecuth	2x	300-350cm	Standard (Selected)	10-12cm	175-200cm	4	RB	rr		
1	Platanus x hispanica	London plane	4x	450-500cm	Standard (Semi-mature)	20-25cm	min 200cm	6	RB	rr		
4	Prunus padus 'Aberl'	Bird cherry	3x	300-350cm	Standard (Selected)	10-12cm	175-200cm	3	BR	rr		
1	Prunus serotina	Tatarian cherry	3x	400-450cm	Standard (Extra Heavy)	14-16cm	175-200cm	5	RB	rr		
8	Prunus x schottii		3x	400-450cm	Standard (Extra-heavy)	16-18cm	min 200cm	6	RB	rr		
11	Prunus caryophylla 'Charitoides'	Calvery pear var.	2x	300-350cm	Standard	10-12cm	175-200cm	6	RB	rr		
2	Rubus pseudococcineus 'Bosconans'	False blackberry	3x	450-500cm	Semi-mature	18-20cm	min 200cm	3	RB	rr		
1	Sorbus aria 'Margaret'	Whitethorn var.	3x	300-350cm	Standard	10-12cm	175-200cm	4	RB	rr		
3	Sorbus aucuparia 'Cardinal Rose'	Rosehip	2x	300-350cm	Standard (Selected)	10-12cm	175-200cm	4	RB	rr		
2	Tilia eufratica	Caucasian lime	5x		Semi-mature	20-25cm	min 200cm	6	RB	rr		
116												
16074												

LEGEND

- APPLICATION BOUNDARY
- EXISTING TREES / VEGETATION
- Softworks
- SEMI-MATURE TREE
- EXTRA HEAVY STANDARD TREE
- STANDARD TREE
- ORNAMENTAL HEDGE PLANTING
- NATIVE HEDGE PLANTING
- ORNAMENTAL SHRUB / HERBACEOUS / GRASS PLANTING
- CLIMBING SHRUB PLANTING
- AG-8 AMENITY GRASS SEEDING - 'A22 (Low Maintenance) seed mix by Geminal Seeds Ltd or equal and approved. 50g/m², overseed rate: 20g/m².
- AG-1 AMENITY GRASS TURF - 'Medallion' turf by Rolawn or equal and approved.
- SW SWALE SEEDING - 'A16' (Reclamation) seed mix by Geminal Seeds Ltd or equal and approved. 50g/m², overseed rate: 20g/m².
- GRAVEL - pea shingle laid to a depth of 100mm over non-biodegradable geotextile membrane. Finished level to be 20mm below adjacent ground level.

Notes

- Refer to CSA/3823/101 for Planting Specifications.
- Refer to CSA/3823/104-106 for Hard Landscape Proposals.
- Refer to CSA/3823/107-110 for Public Open Space Landscape Proposals.

CSA environmental

Dolies Barns, High Street,
Ashwell, Hertfordshire SG7 5NT

01462 74347
ashwell@csaenvironmental.co.uk
w csaenvironmental.co.uk

Project: Land East of 11e Lane, Walsberton

Title: Soft Landscape Proposals
Sheet 3 of 3

Client: Linden Homes

Scale: 1:250 @ A0
Date: October 2018
Drawing No: CSA/3823/103

Drawn: SW
Checked: GC
Rev: B