


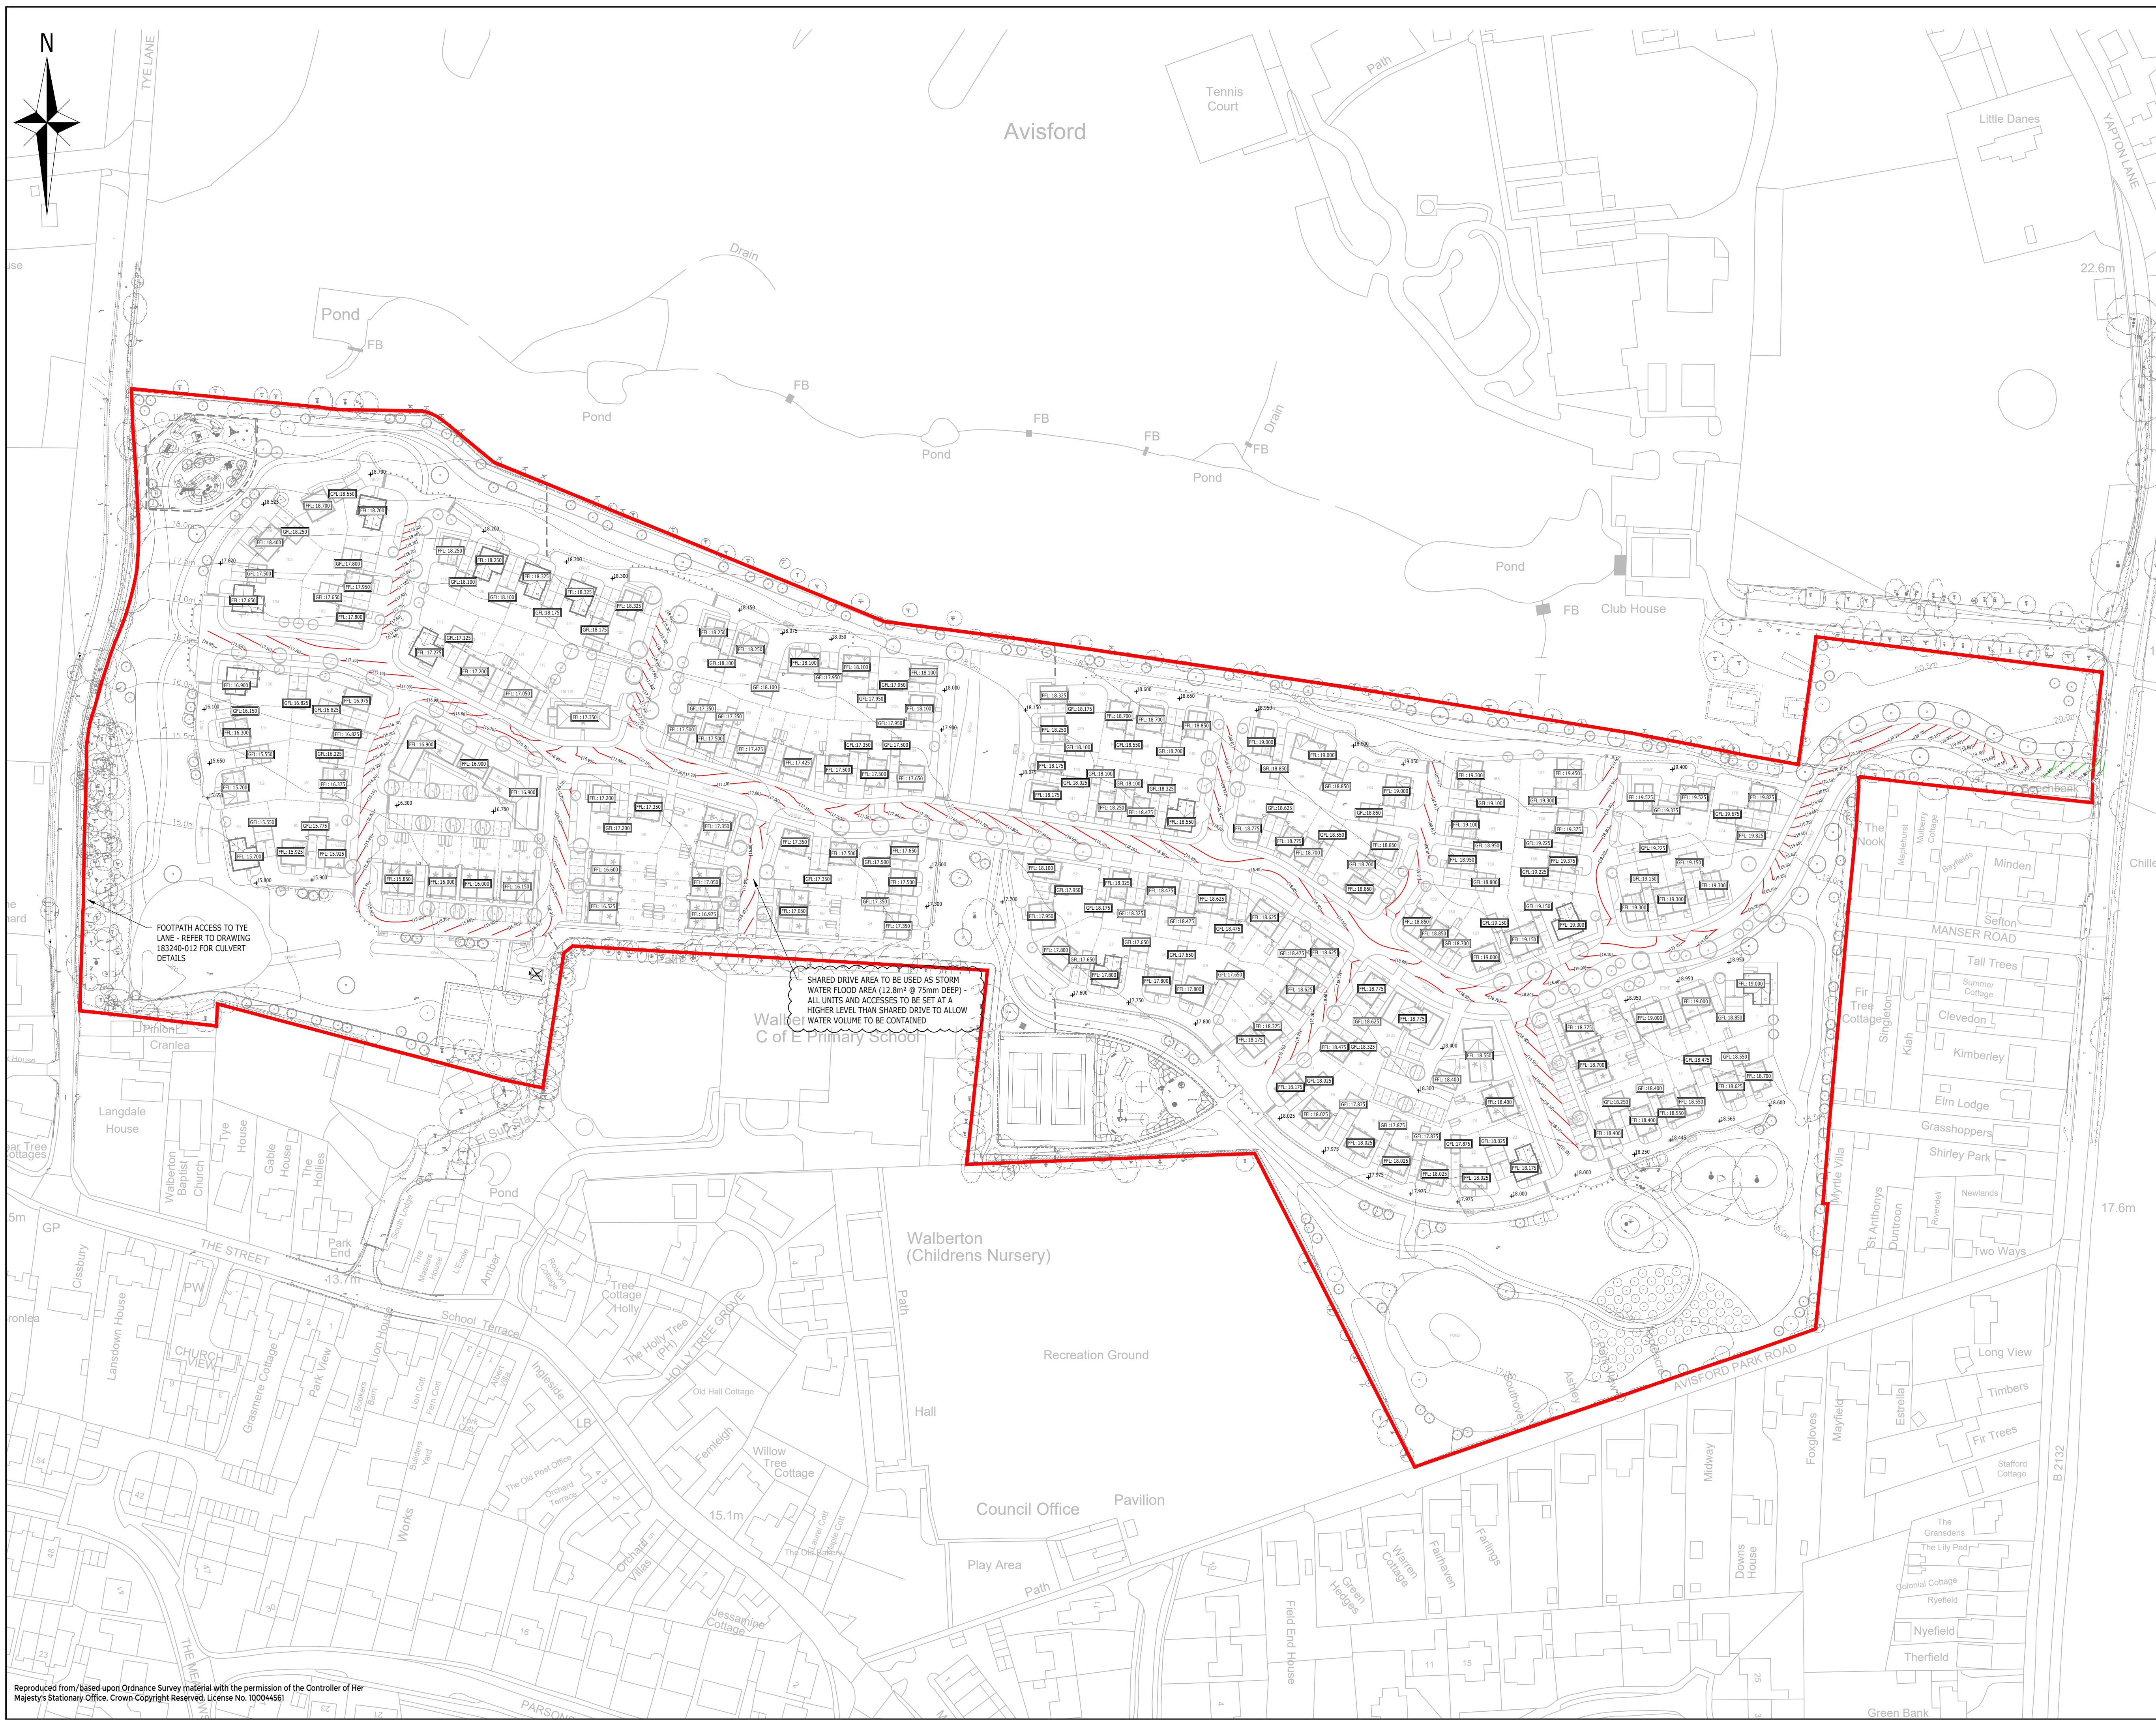

NOTES

- THIS DRAWING IS TO BE READ IN CONJUNCTION WITH THE RELEVANT SPECIFICATION AND ALL OTHER RELATED DRAWINGS ISSUED BY THE ENGINEER.
- DO NOT SCALE FROM THIS DRAWING. WORK FROM FIGURED DIMENSIONS ONLY.
- ALL LEVELS SHOWN ON THIS DRAWING ARE IN METRES ABOVE ORDNANCE DATUM, UNLESS OTHERWISE STATED.
- NO DEVIATION FROM THE DETAILS SHOWN ON THIS DRAWING IS PERMITTED WITHOUT PRIOR PERMISSION FROM THE ENGINEER.
- THE INFORMATION SHOWN ON THIS DRAWING IS PRELIMINARY PENDING CONFIRMATION DURING THE DETAILED DESIGN STAGE.

KEY

- SITE BOUNDARY
- PROPOSED FINISHED FLOOR LEVEL
- PROPOSED GARAGE FLOOR LEVEL
- PROPOSED EXTERNAL LEVEL
- PROPOSED MAJOR ROAD CONTOUR (100mm INTERVALS)

D	NOTE ADDED TO SUIT DRAWING 183240-010	JM	JM	GH	20.02.19
C	UPDATE TO SUIT LATEST SITE LAYOUT	MSL	JM	GH	08.02.19
B	FOOTPATH ACCESS TO TYE LANE AND ACCOMPANYING NOTE ADDED.	MJR	JM	GH	18.01.19
A	UPDATED TO SUIT LATEST SITE LAYOUT	JM	JM	GH	15.01.2019
Rev	Description	Drn	Chk	App	Date

ARDENT CONSULTING ENGINEERS

Third Floor
The Hallmark Building
52-56 Leadenhall Street
London
EC3M 5JE

Tel: 020 7680 4088
Web: www.ardent-ce.co.uk
E-mail: enquiries@ardent-ce.co.uk

worksafe consultant
www.amsasid.com

SSIP
Safely
Sustainably
Improve
Performance

Client

LINDEN HOMES SOUTH

Project Title:

LAND EAST OF TYE LANE, WALBERTON

Drawing Title:

PRELIMINARY LEVELS STRATEGY

A1 Scale	Date	Designed by
1:1000	16/10/2018	JEC
Drawn by	Checked by	Approved by
JEC	JEC	GJH
Drawing Number	183240-004	Rev D

File Location: y:\ardent\projects\183240 - land east of tye lane, walberton\technical\acsd\drawings\183240-004 preliminary levels strategy.dwg