


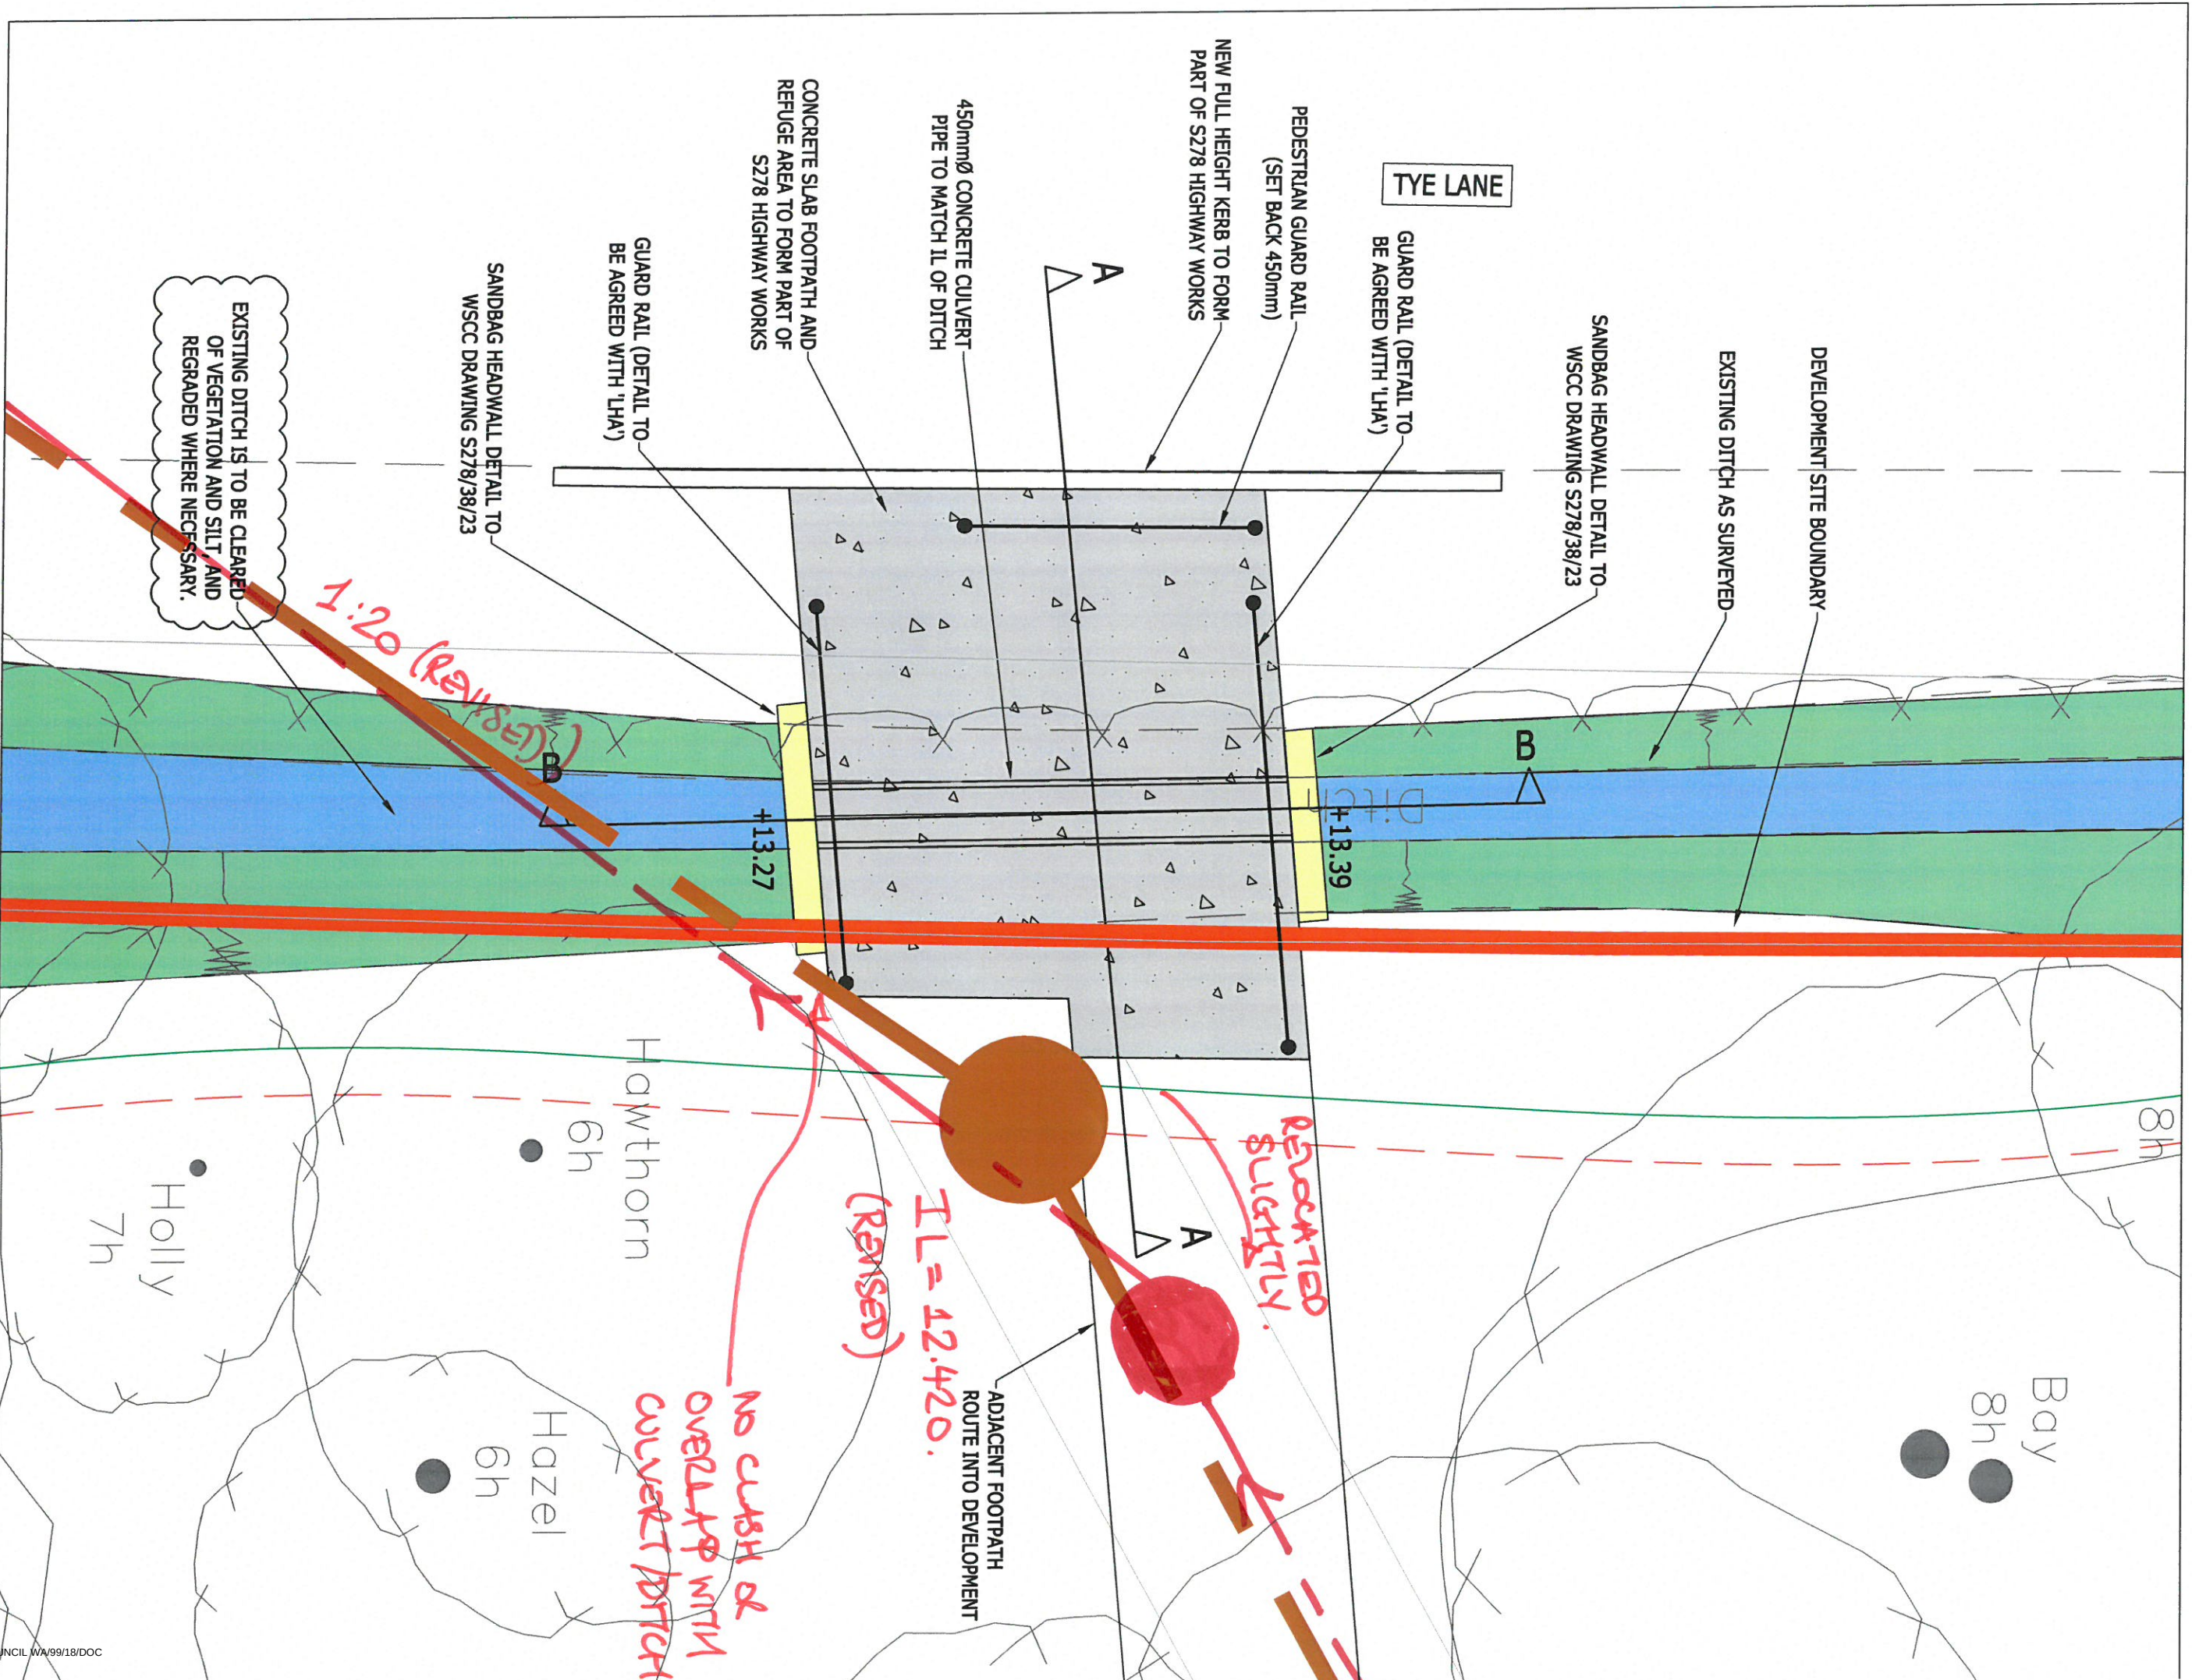

DOWN SLOPE

IL = 11.800

NTS

ALERT. 5M - 10% 04.2019 - WILBERSON.