


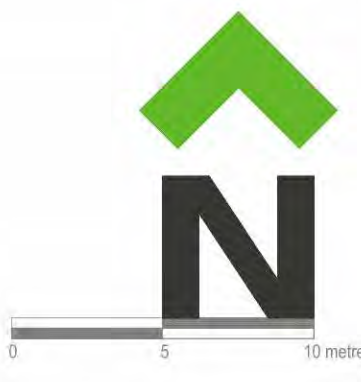

LEGEND

- APPLICATION BOUNDARY
- EXISTING TREES / VEGETATION
- Softworks
- SEMI-MATURE TREE
- EXTRA HEAVY STANDARD TREE
- STANDARD TREE
- ORNAMENTAL HEDGE PLANTING
- NATIVE HEDGE PLANTING
- ORNAMENTAL SHRUB / HERBACEOUS / GRASS PLANTING
- CLIMBING SHRUB PLANTING
- AG-s AMENITY GRASS SEEDING - 'A22 (Low Maintenance)' seed mix by Geminal Seeds Ltd or equal and approved. 50g/m², overseed rate: 20g/m².
- AG-1 AMENITY GRASS TURF - 'Medallion' turf by Rollmex or equal and approved.
- SW SWALE SEEDING - 'A16' (Reclamation) seed mix by Geminal Seeds Ltd or equal and approved. 50g/m², overseed rate: 20g/m².
- GRAVEL See single laid to a depth of 100mm over non-biodegradable geotextile membrane. Finished level to be 20mm below adjacent ground level.

Notes

- Refer to CSA/3823/101 for Planting Specification.
- Refer to CSA/3823/103 for Plant Schedule.
- Refer to CSA/3823/104-106 for Hard Landscape Proposals.
- Refer to CSA/3823/107-110 for Public Open Space Landscape Proposals.

C	12/07/19	BT	Amended for new refuse collection points
A	11/02/19	AM	Revised to latest site layout
B	10/07/18	AL	Revised to latest site layout

Rev Date By Description

CSA
environmental

Divies Barns, High Street,
Atherfield, Hertfordshire SG7 5NT

T 01462 745447
a.ashwell@csaenvironmental.co.uk
w csaenvironmental.co.uk

Project Land East of 1st Lane, Walberton

Title Soft Landscape Proposals
Sheet 2 of 3

Client Linden Homes

Scale 1:250 @ A0

Date October 2018

Drawing No. CSA/3823/102

Drawn SW
Checked GC
Rev C