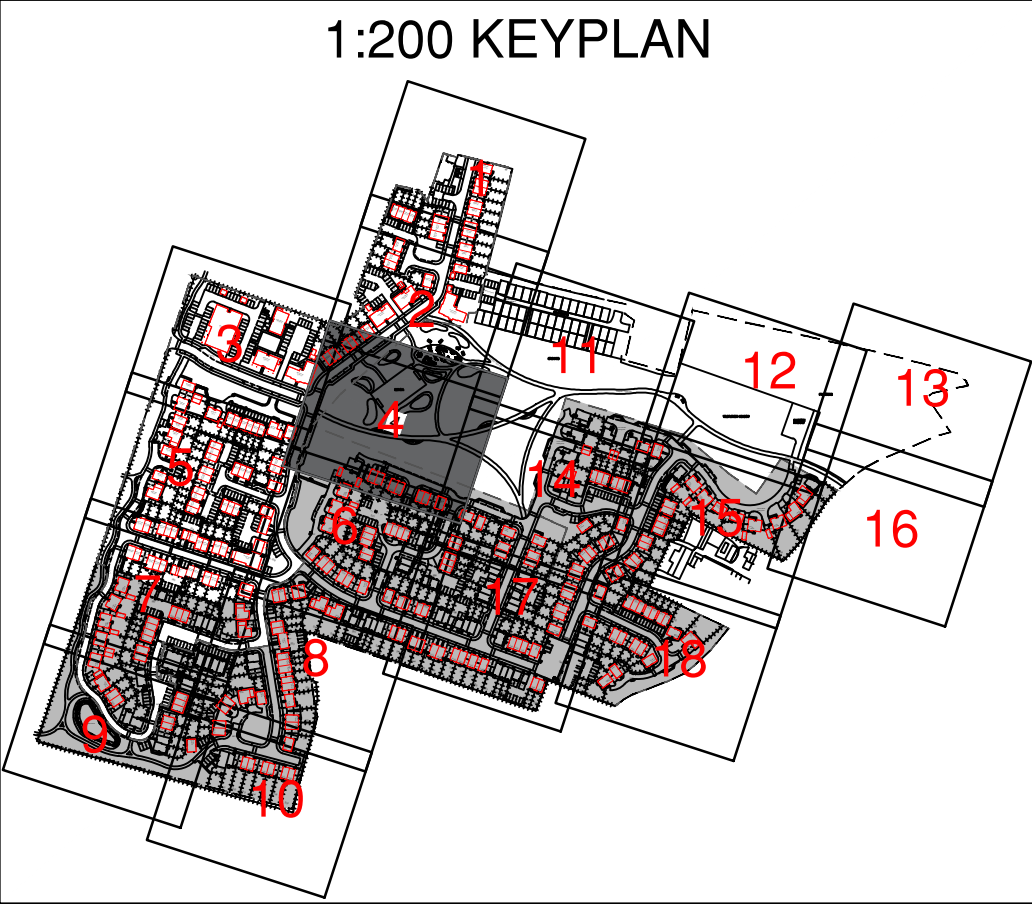


[illegible]

TYPE	DEPTH RANGE	DESCRIPTION	TYPE	DEPTH RANGE	DESCRIPTION
3	0.6m to 3.0m	min. 450mm diameter flexible or rigid access chamber (Non Entry) in areas subject to vehicle loading	6	0.6m to 1.0m	min. 450mm diameter flexible / rigid access chamber (Non Entry)
4	0.6m to 3.0m	min. 450mm diameter flexible / rigid access chamber (Non Entry) in areas subject to rigid vehicle loading	7	0.6m to 2.0m	min. 450 or 450x400mm diameter flexible access chamber (Non Entry)
5	0.6m to 1.0m	min. 450mm diameter flexible / rigid access chamber (Non Entry)	8	0.0m to 0.6m	min. 190 or 225x100mm diameter flexible access chamber (Non Entry)
LOCATION	CODE	COVER GRADE	RE	Rodding point at head of drain	

Site Boundary not shown awaiting confirmed planning architects Site Boundary

FFL = Plot / Garage Finished Floor Level

Main Surface Water Sewers

Adoptable Foul Water Sewers

Private Surface Water Domestic

House connection via 300mm dia. shallow access chamber not shown

Internal Email Connections

IMPROVED FUEL CONSUMPTION

Rodding Eye

© 2006 The Authors

Permeable Paving (Refer to drawing FON-180-01 for details)

Gabion Headwall Detail (Refer to drawing FON-132-01 for details)

Root Protection Area
(Based on FPCR Environmental and design Ltd, Drawing Number 6233-A-02 to 20
dated May 2018.)

[illegible]

SCALE BAR 1:200 at A1
© Crown copyright. All rights reserved. Licence number 100042156

D	03.12.20	Domestic drainage updated. Shed bases indicated on site plan.	GD-I	LD	TRS	
C	02.12.20	Domestic drainage updated in accordance with Dandara	GD-I	LD	TRS	
		Comments and revised site layout & sub structure layouts.				
B	16.10.20	Updated to suit new site layout.	GD	LD	TRS	
A	26.05.20	Manhole scheduling updated	TRS	TRS	TRS	
Rev.	Date	Details	By	Chkd	Appd	

Client:-



Site:-
Fontwell
Eastergate
Arundel

Drawing Title:-

DOMESTIC DRAINAGE LAYOUT

Sheet 4 of 18

Date:	March 2020	Scales:	1:200 at A1
Drawn:	LD	Checked:	PJ
		Approved:	TRS

Drawing No. FON-130-04-D

INITIAL TENDER ISSUE

SUBJECT TO PLANNING APPROVAL



Rogers Cory Partnership
Architectural and Civil Consultants
The Old School Old School Road
Hook Hampshire RG27 9NI

T: 01256 769269 E: mail@rcpconsultants.co.uk W: rcpconsultants.co.uk