


SLV 232294 QUADRASYL 75 1xTCR-TSE GX53 10W 220lm 3000K CRI 80

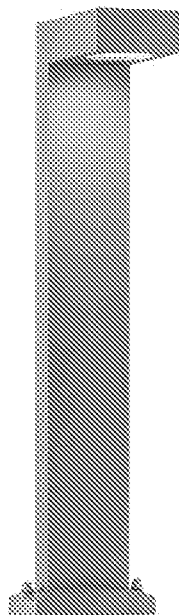


Square floor stand QUADRASYL 75 made from painted aluminium. With protection class IP44 it is suitable for outdoor use. The electrical connection of the luminaire, which comes in two colours, is made directly to the 230V mains supply. As an option a connection box for safe electrical connection to the luminaire upright, is available. A suitable concrete anchor set is included. The QUADRASYL series contains wall lights and can therefore be used universally. This luminaire is compatible with bulbs of the energy classes: B - A++


Light output ratio: 55.00%
 Lamp luminous flux: 220 lm
 Luminaire luminous flux: 121 lm
 Power: 10.0 W
 Luminous efficacy: 12.1 lm/W

Colourimetric data
 1xTCR-TSE GX53 10W 220lm 3000K CRI 80: CCT 3000 K, CRI 80


Luminous emittance 1 / Polar LDC

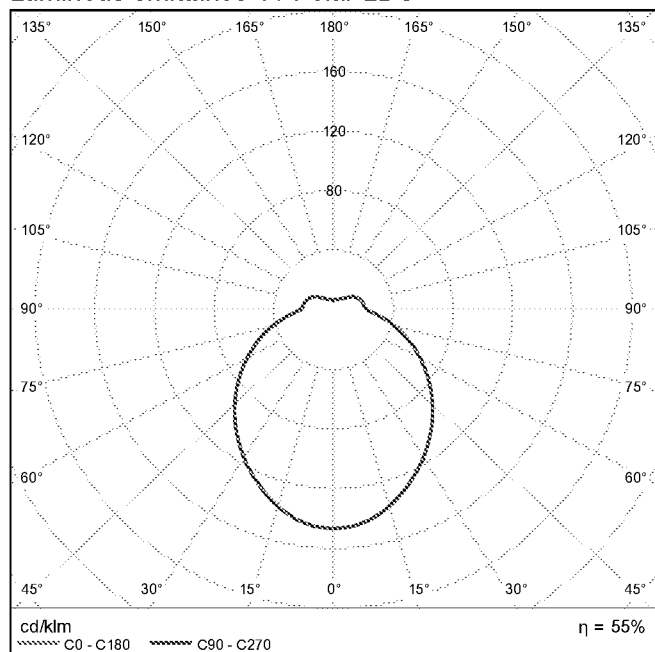

Luminous emittance 1 / Linear LDC

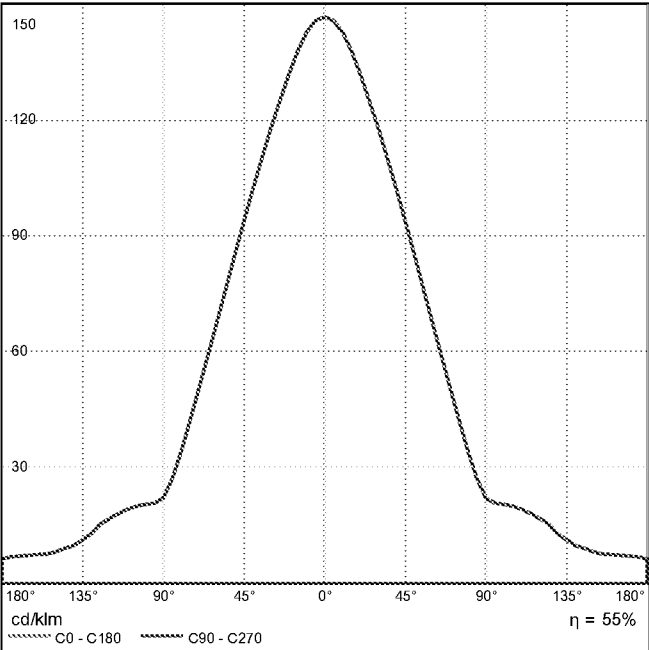

Luminous emittance 1 / Cone diagram

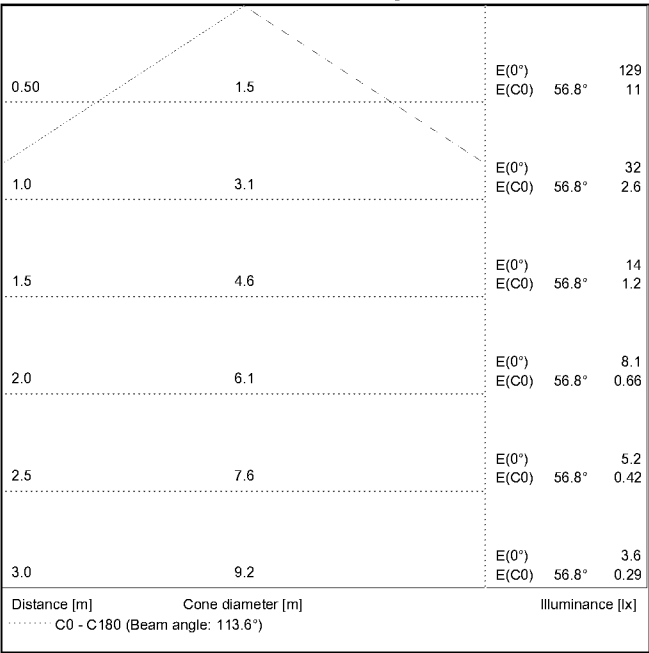

Site 1 / SLV 232294 QUADRASYL 75 1xTCR-TSE GX53 10W 220lm 3000K CRI 80 / SLV - QUADRASYL 75 (1xTCR-TSE GX53 10W 220lm 3000K CRI 80)

Luminous emittance 1 / Luminance diagram

