


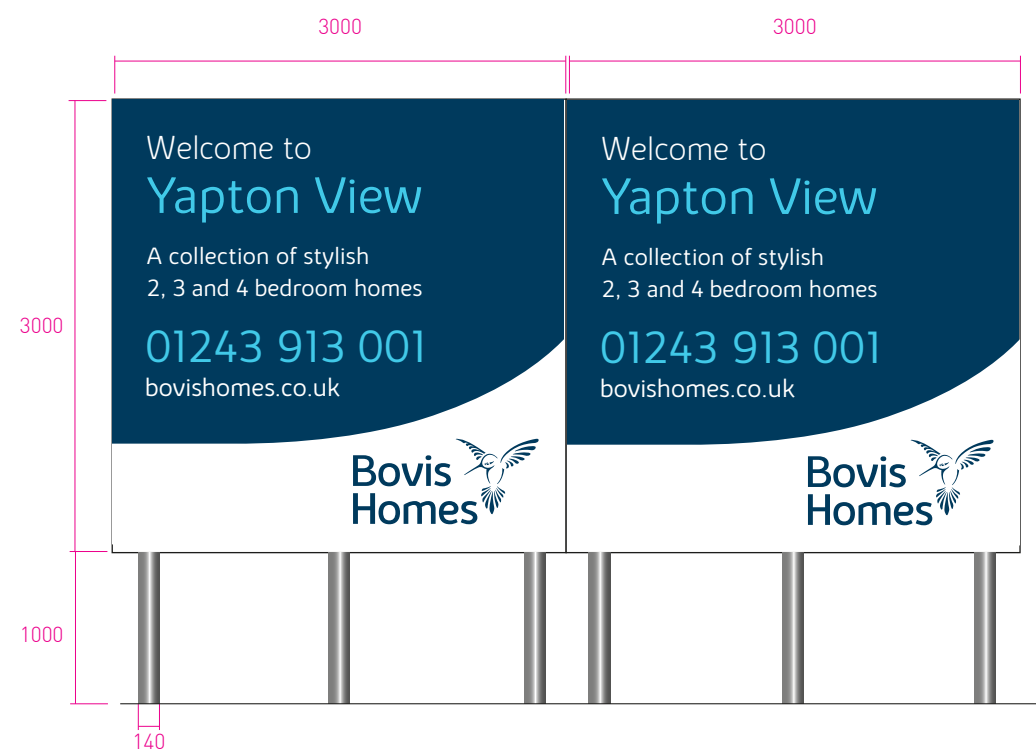


ITEM A
- MAIN TOTEM V-BOARD
DEPTH:163MM



ITEM D
- FENCE PANELS
DEPTH: 23MM

ITEM E
- FENCE PANELS
DEPTH: 23MM


ITEM F
- WALL PANELS
DEPTH: 23MM

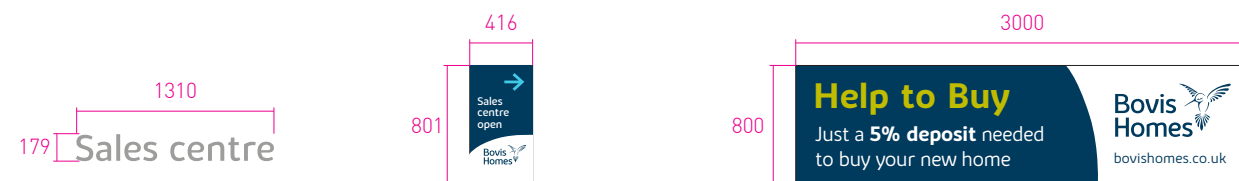

ITEM J
- ACM CUT LETTERS
DEPTH: 15MM


ITEM K
- ECO-FLEX SIGN
DEPTH: 103MM

ITEM L
- FOAMEX BANNER
DEPTH: 5MM

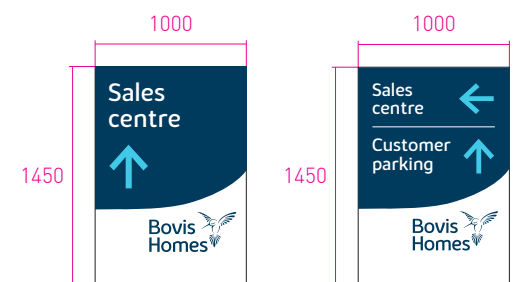

ITEM B
- MEDIUM TOTEM
DEPTH: 103MM


ITEM C
- MEDIUM TOTEM
DEPTH:103MM

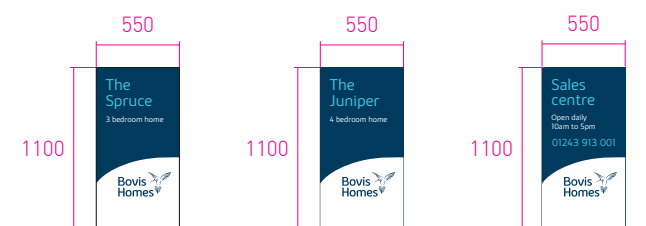


ITEM G
- SMALL TOTEM
DEPTH: 103MM

ITEM H
- SMALL TOTEM
DEPTH: 103MM

ITEM I
- SMALL TOTEM
DEPTH: 103MM

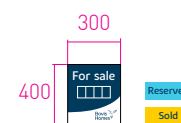

ITEM O
- PLOT BOARD & STICKERS
DEPTH: 3MM

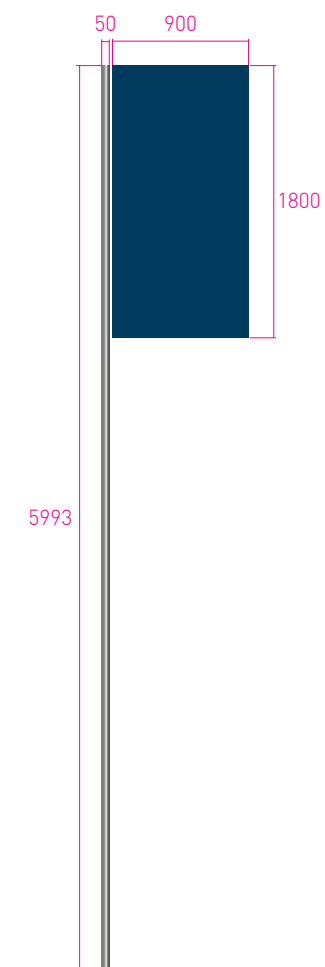

*ADDITIONAL
- SHOWHOME FLAG
900x1800MM (FLAG)
50x5993MM (FLAG POLE)