




- | | |
|---|---|
| 01
75mm wide vertical treated timber cladding with 10mm gap in between panels | 07
Concealed rainwater pipes and roof gutters |
| 02
75mm wide vertical treated timber hit & miss cladding | 08
Lightweight canopy |
| 03
150mm high brick plinth | 09
Hit & miss vertical timber fence to service yard |
| 04
Clay roof tiles | 10
Rooflight over catalogue |
| 05
Composite timber / aluminium window | 11
Crematorium chimney |
| 06
Composite timber / aluminium door | |

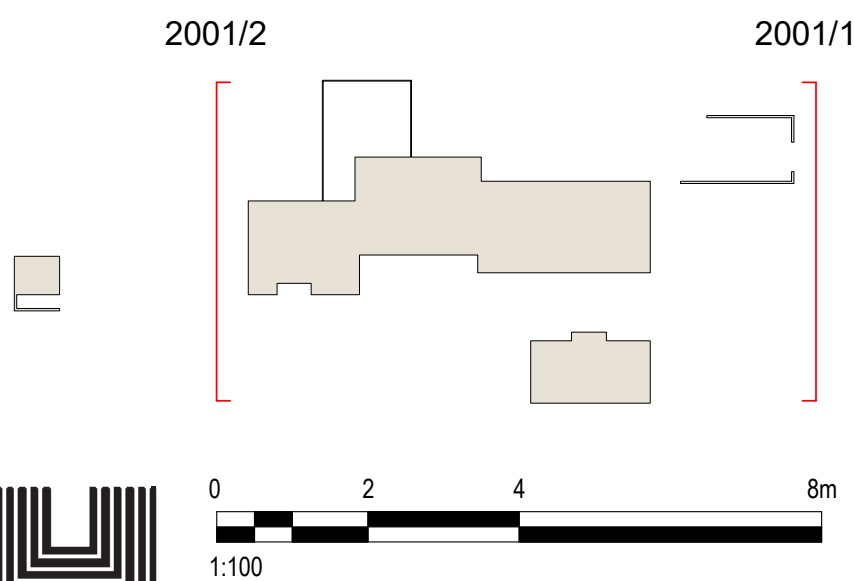

Haverstock LLP tel+44 (0)20 7267 7676
Studio 10, Cliff Road Studios info@haverstock.com
Cliff Road, London NW1 9AN www.haverstock.com

Client:
LandLink Estates

Job Title:
Arun Crematorium

Drawing Title:
GA Elevations - Main Building 2 of 2

Job/ Dwg No/ Rev:			
1176 - 2001			
Drawn:	Checked:	Appr:	Date:
KG	SDR	TG	20/12/18
Drawing Status: Planning			Scale(s):