
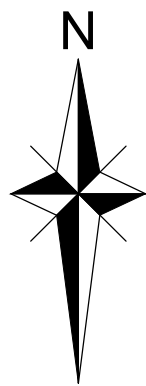


P:118-344 - Ford Lane, Yapton\Tech\Acad\Drawings\700 Series (Ford Lane Construction Access)\18-344-704 Construction Access Construction Makeup.dwg

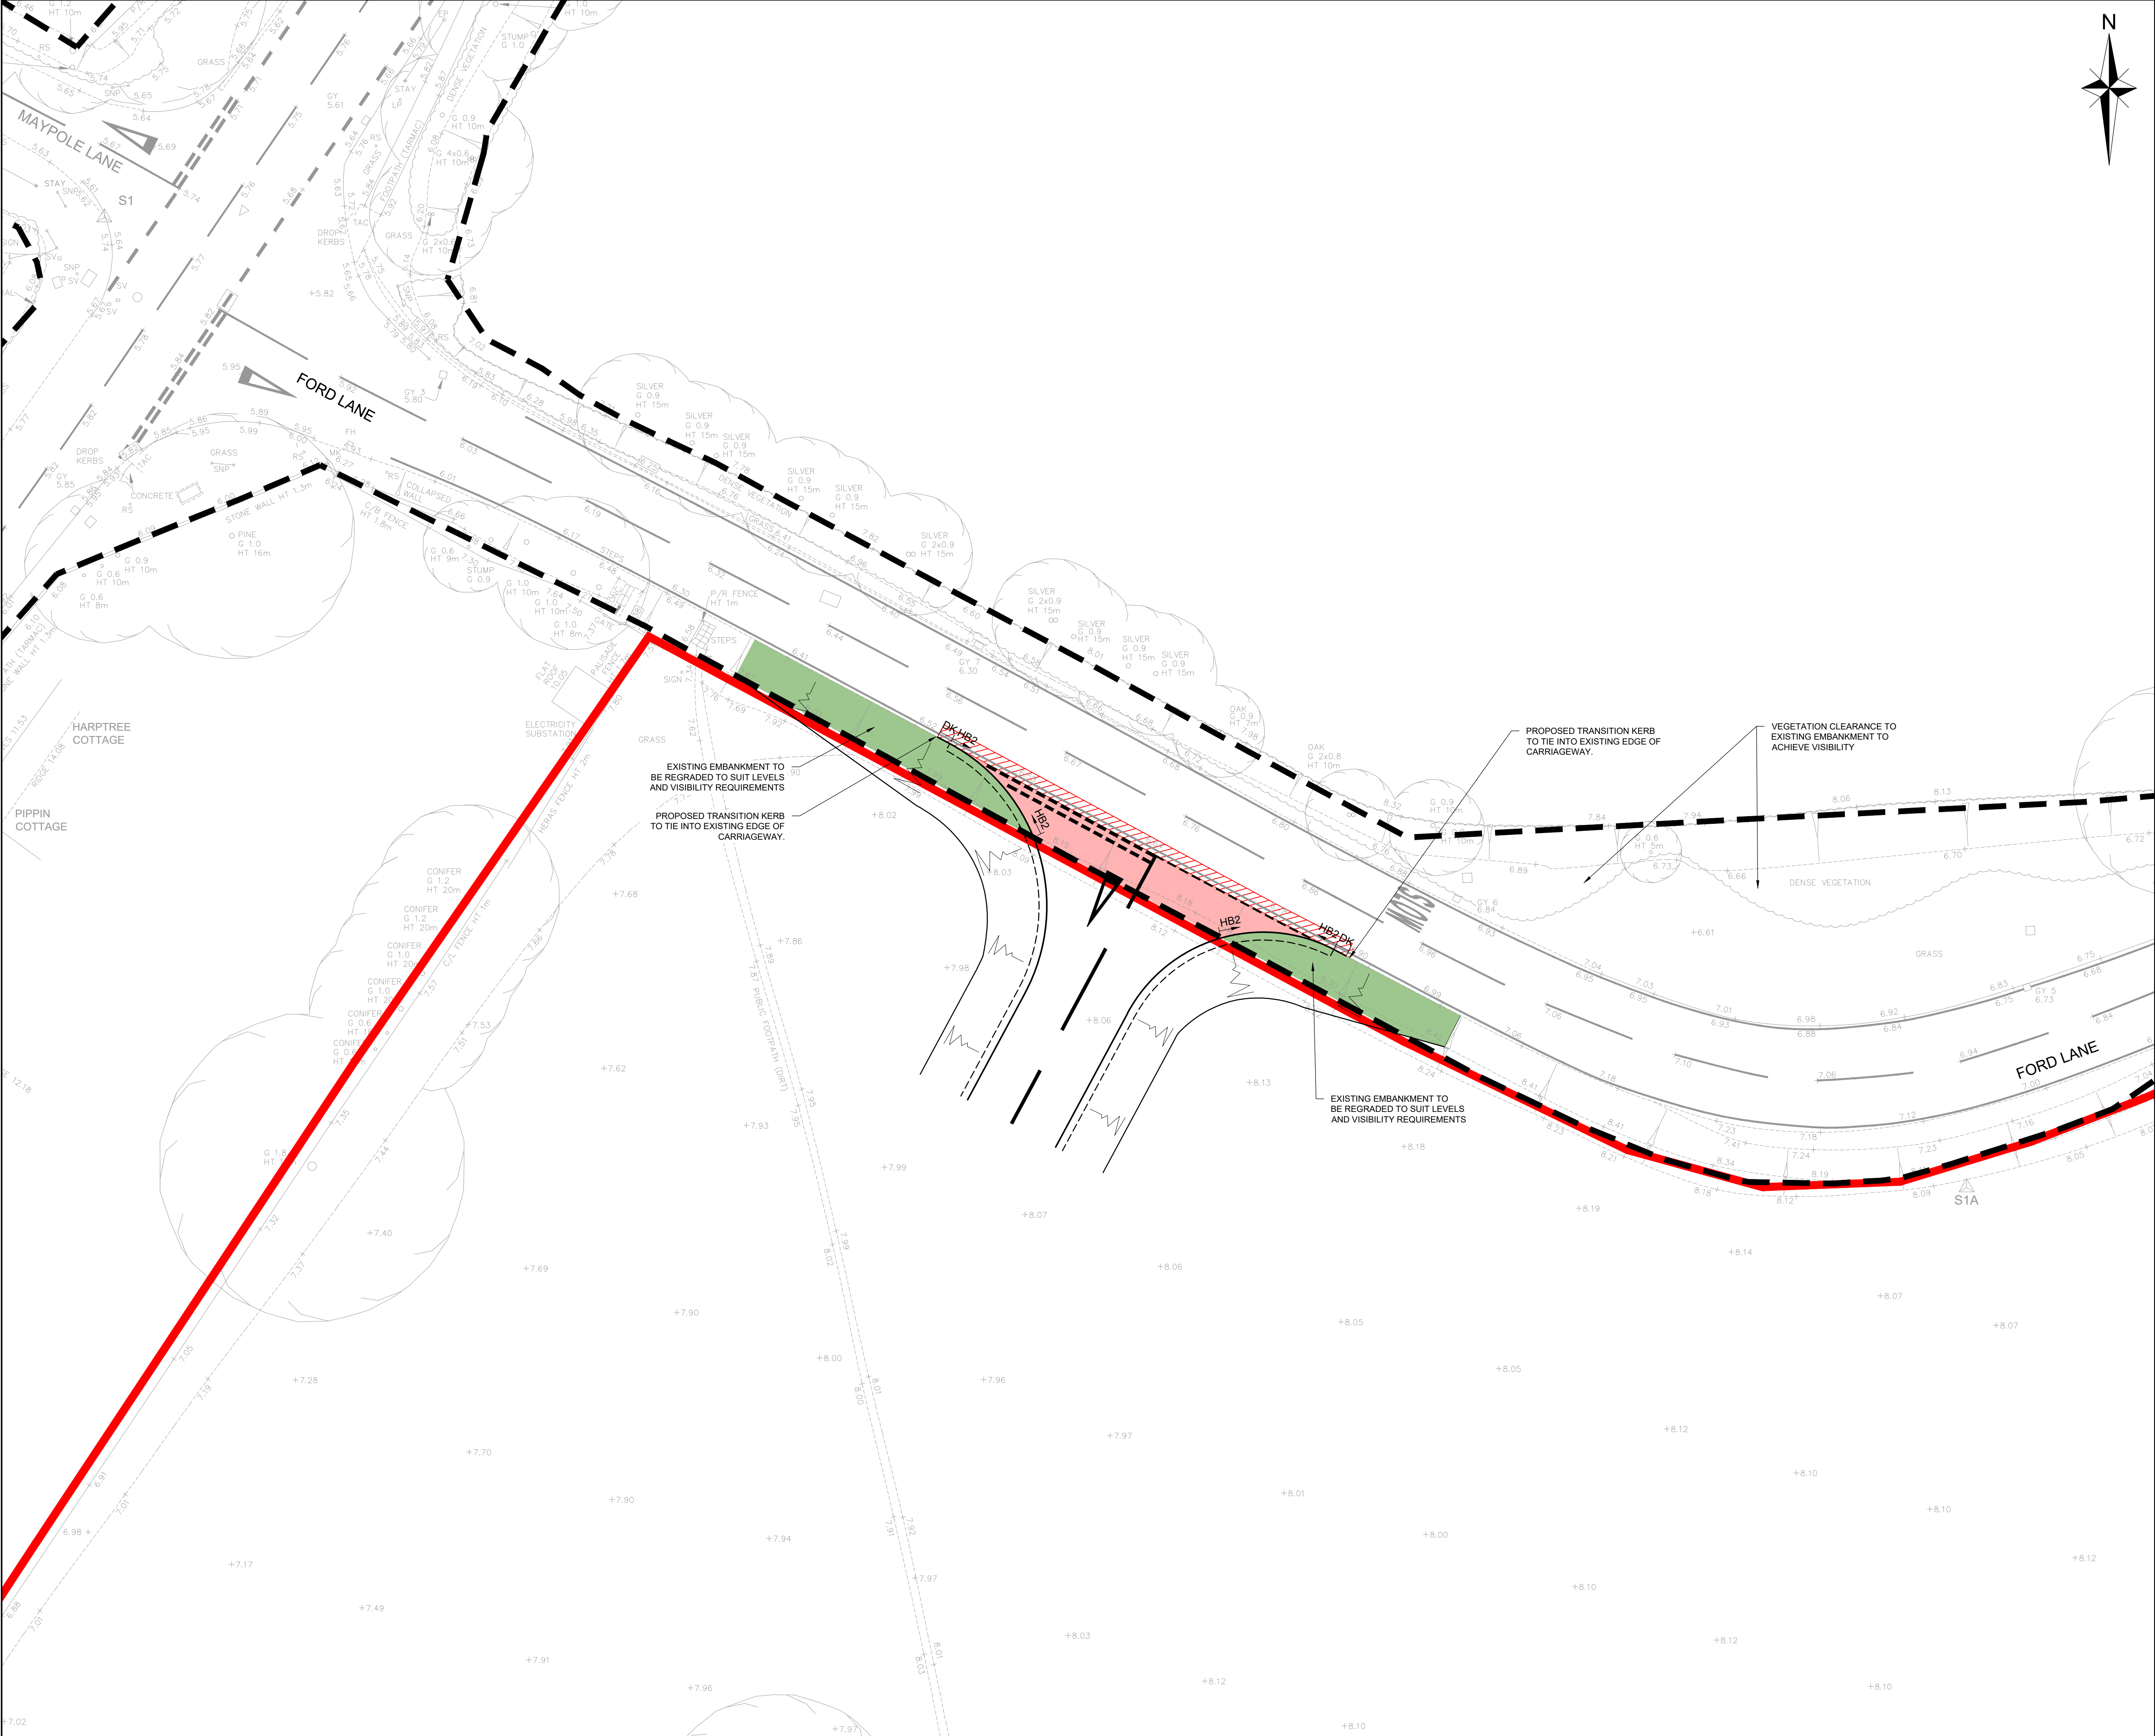

- NOTES**
- THIS DRAWING IS TO BE READ IN CONJUNCTION WITH THE MANUAL FOR CONTRACT DOCUMENTS, VOLUME 1, SPECIFICATION FOR HIGHWAY WORKS, WEST SUSSEX COUNTY COUNCIL SPECIFICATION AND STANDARD DETAILS AND ALL OTHER RELATED DRAWINGS ISSUED.
 - IF THERE IS ANY AMBIGUITY BETWEEN THE SPECIFICATION AND THE DRAWINGS, THE CONTRACTOR SHALL IMMEDIATELY INFORM THE ENGINEER.
 - DO NOT SCALE FROM THIS DRAWING. WORK FROM FIGURED DIMENSIONS ONLY.
 - ALL EXISTING LEVELS, GRADIENTS, DEPTHS, Etc., ARE TO BE CHECKED ON SITE PRIOR TO CONSTRUCTION. ANY DISCREPANCIES ARE TO REPORTED TO THE ENGINEER IMMEDIATELY.
 - THE MATERIALS SPECIFICATIONS AND DEPTHS FOR ALL CONSTRUCTION TYPES TO BE IN ACCORDANCE WITH WSCC STANDARD DETAILS.
 - DESIGN IS BASED ON 2% CBR VALUE.

- LEGEND**
- DEVELOPMENT BOUNDARY
 - HIGHWAY BOUNDARY
 - FULL DEPTH CARRIAGEWAY FLEXIBLE CONSTRUCTION. REFER TO WSCC STANDARD DETAIL DRAWING S278/38/21
 - VERGE RE-PROFILED/SEEDED TO SUIT NEW LEVELS
 - 900mm CARRIAGEWAY TIE IN. REFER TO WSCC STANDARD DETAIL DRAWING S278/S38/20 OPTION 1
 - HB2 125 x 255mm FULL HEIGHT HB2 KERB WITH 125mm UPSTAND. REFER TO WSCC STANDARD DETAIL DRAWING S278/S38/02.
 - DK DROPPER TRANSITION KERB FROM FULL HEIGHT TO 0mm UPSTAND.

A	UPDATED TO SUIT REVISED LAYOUT	SG	LH	LH	13.10.20
Rev	Amendments	Dm	Chk	App	Date
ODYSSEY Tuscany House White Hart Lane Basingstoke Hampshire RG21 4AF Telephone: 01256 331144 Fax: 01256 331134 E: info@odysseyconsult.co.uk W: www.odysseyconsult.co.uk					
Job Title FORD LANE, YAPTON CONSTRUCTION ACCESS					
Drawing Title CONSTRUCTION MAKEUP					
Client REDROW					
Scale 1:200 @A1	Date SEP 20	Designed JA			
Drawn JA	Checked SG	Approved LH			
Job No 18-344	Drawing No 18-344/704	Rev A			