
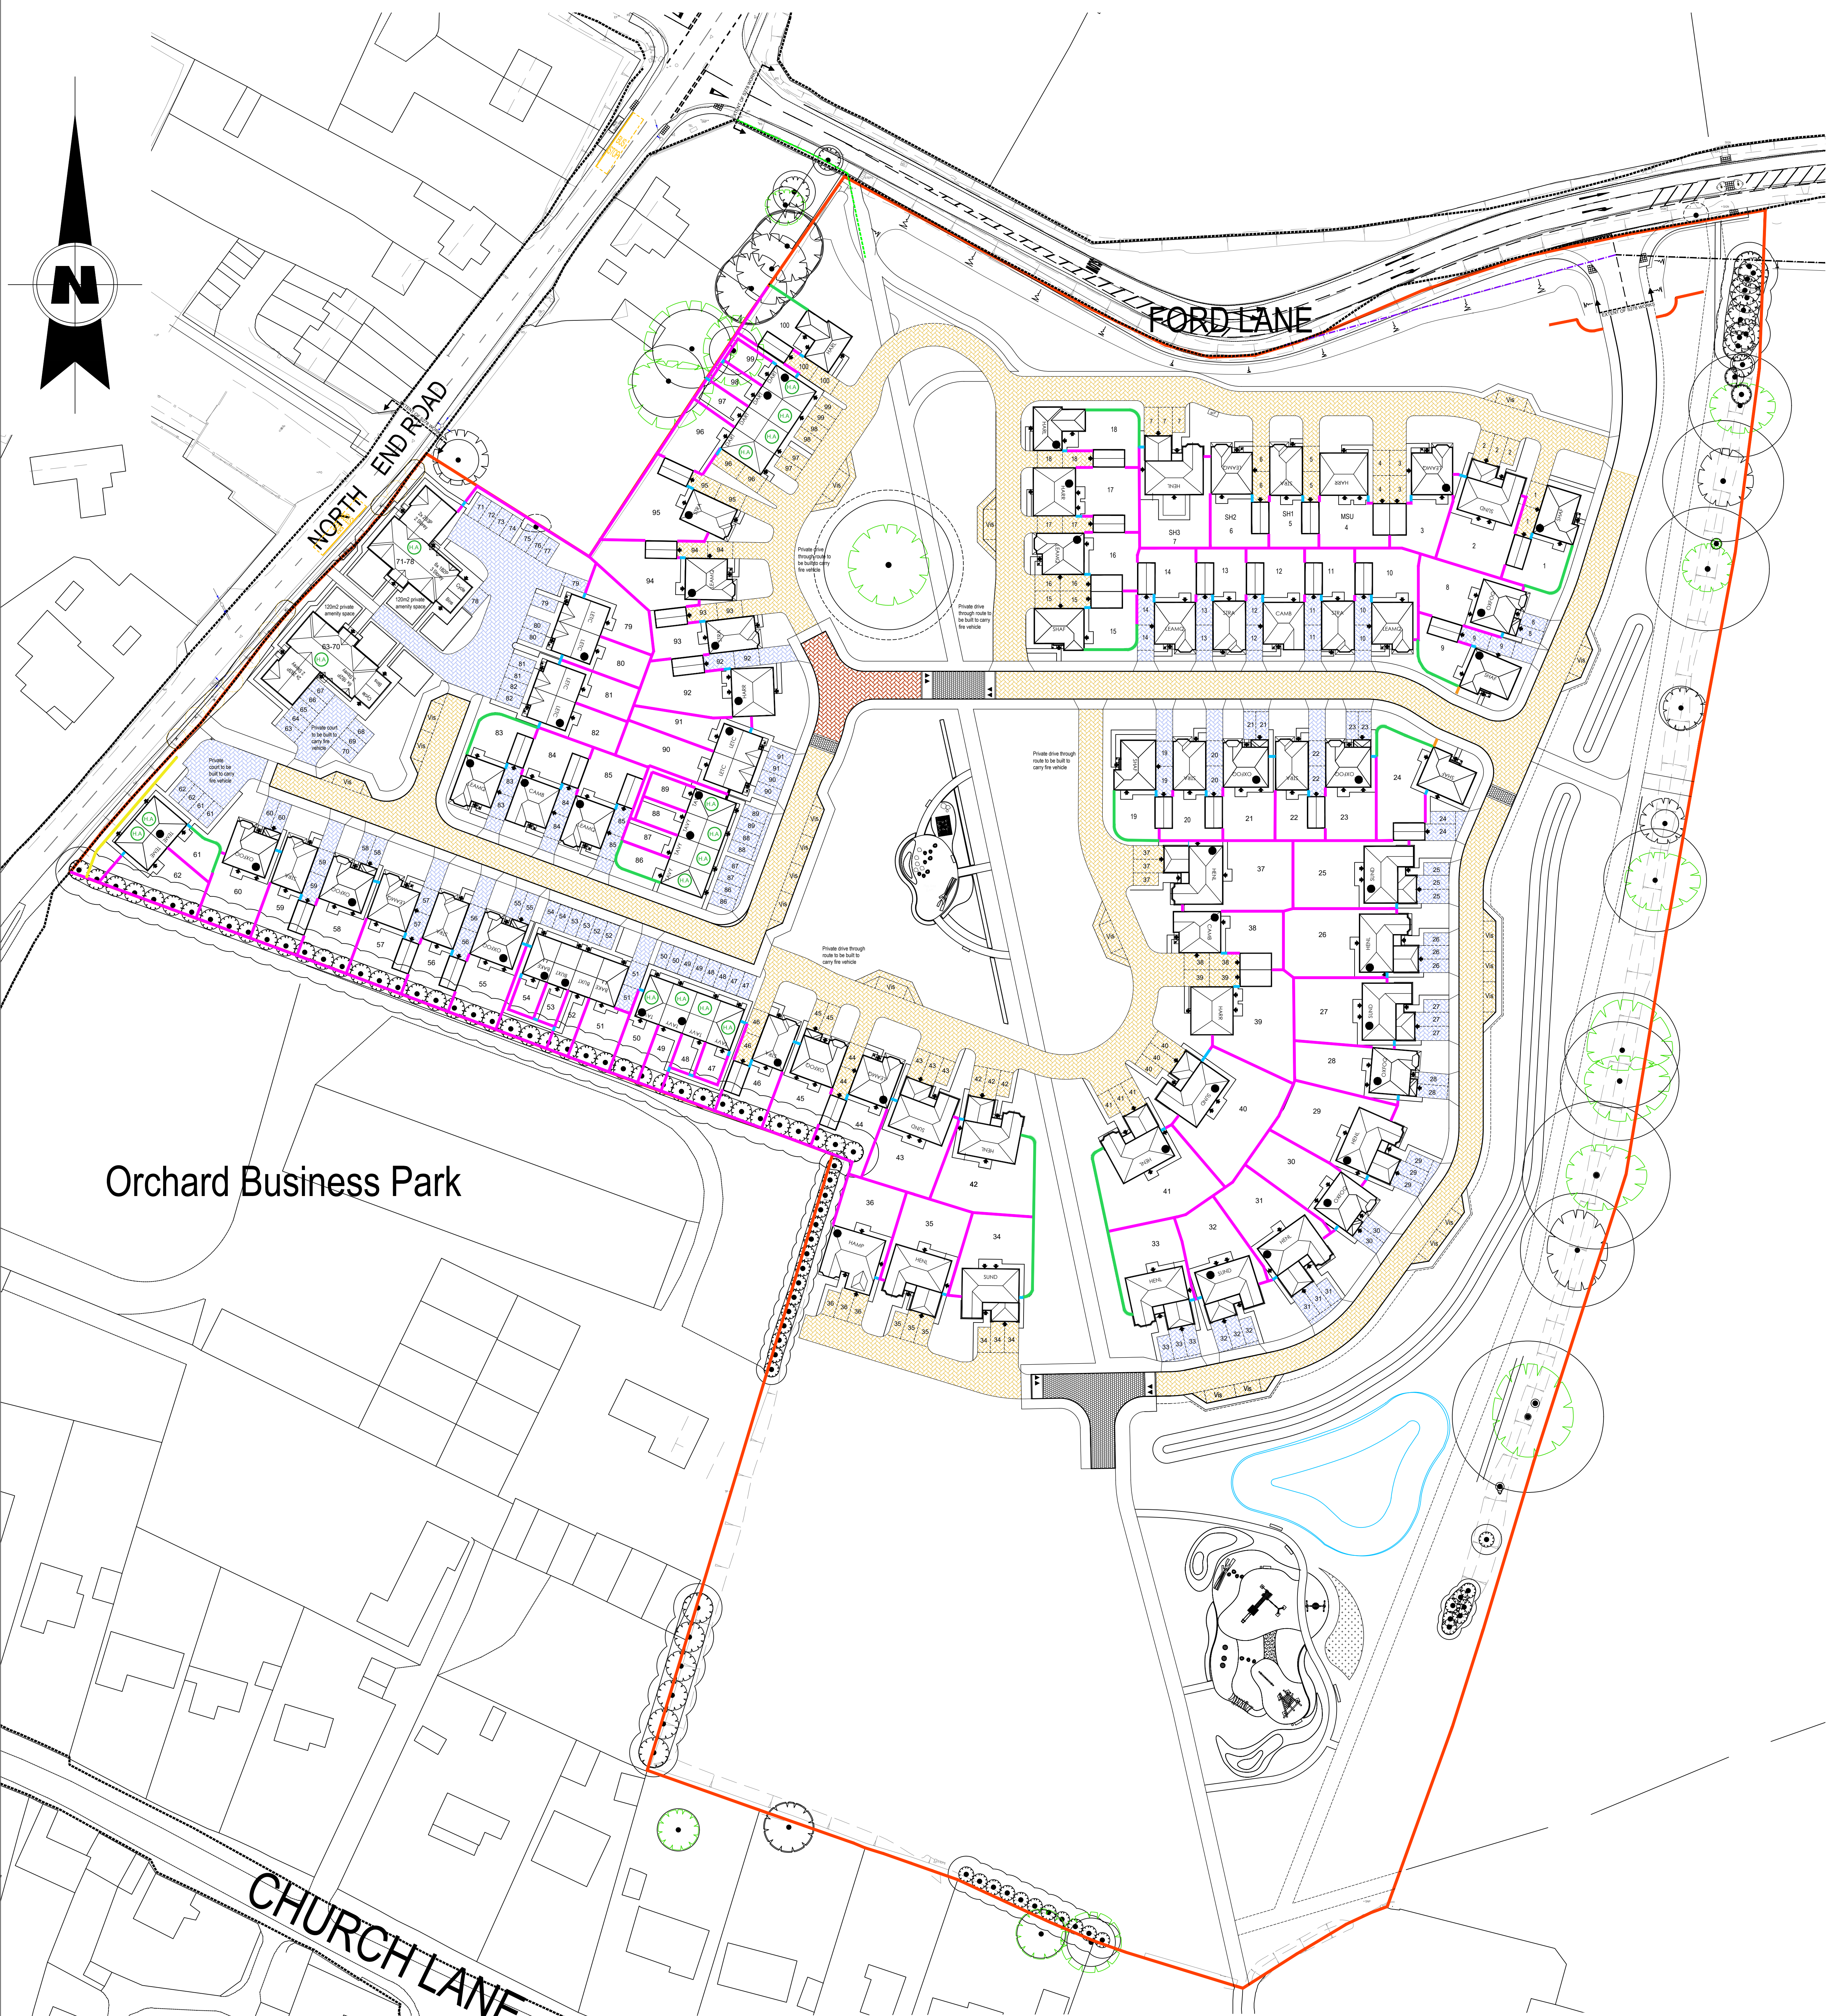


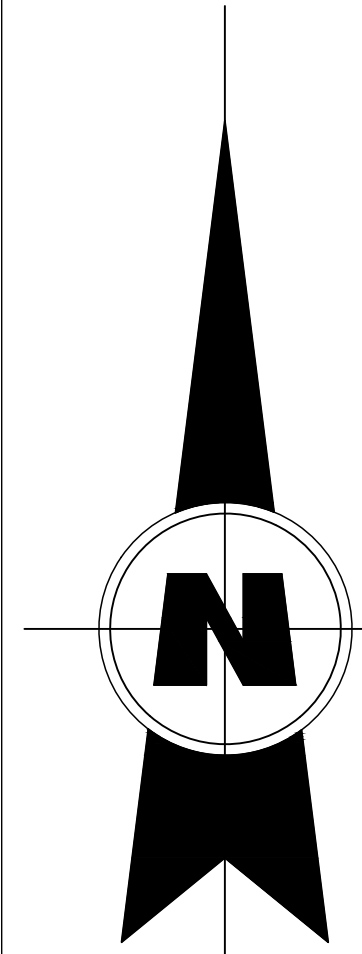

Legend

3000 max ctr

1800

1800

- Indicates 1.8m high Screen Wall
- Indicates 1.8m high Close Board Fence with Timber posts.
- Gates where indicated on layout
- Feature Entrance walls - refer to detailed drawing A855_46
- Low Level Wall
- 1.2 meter high entrance wall