










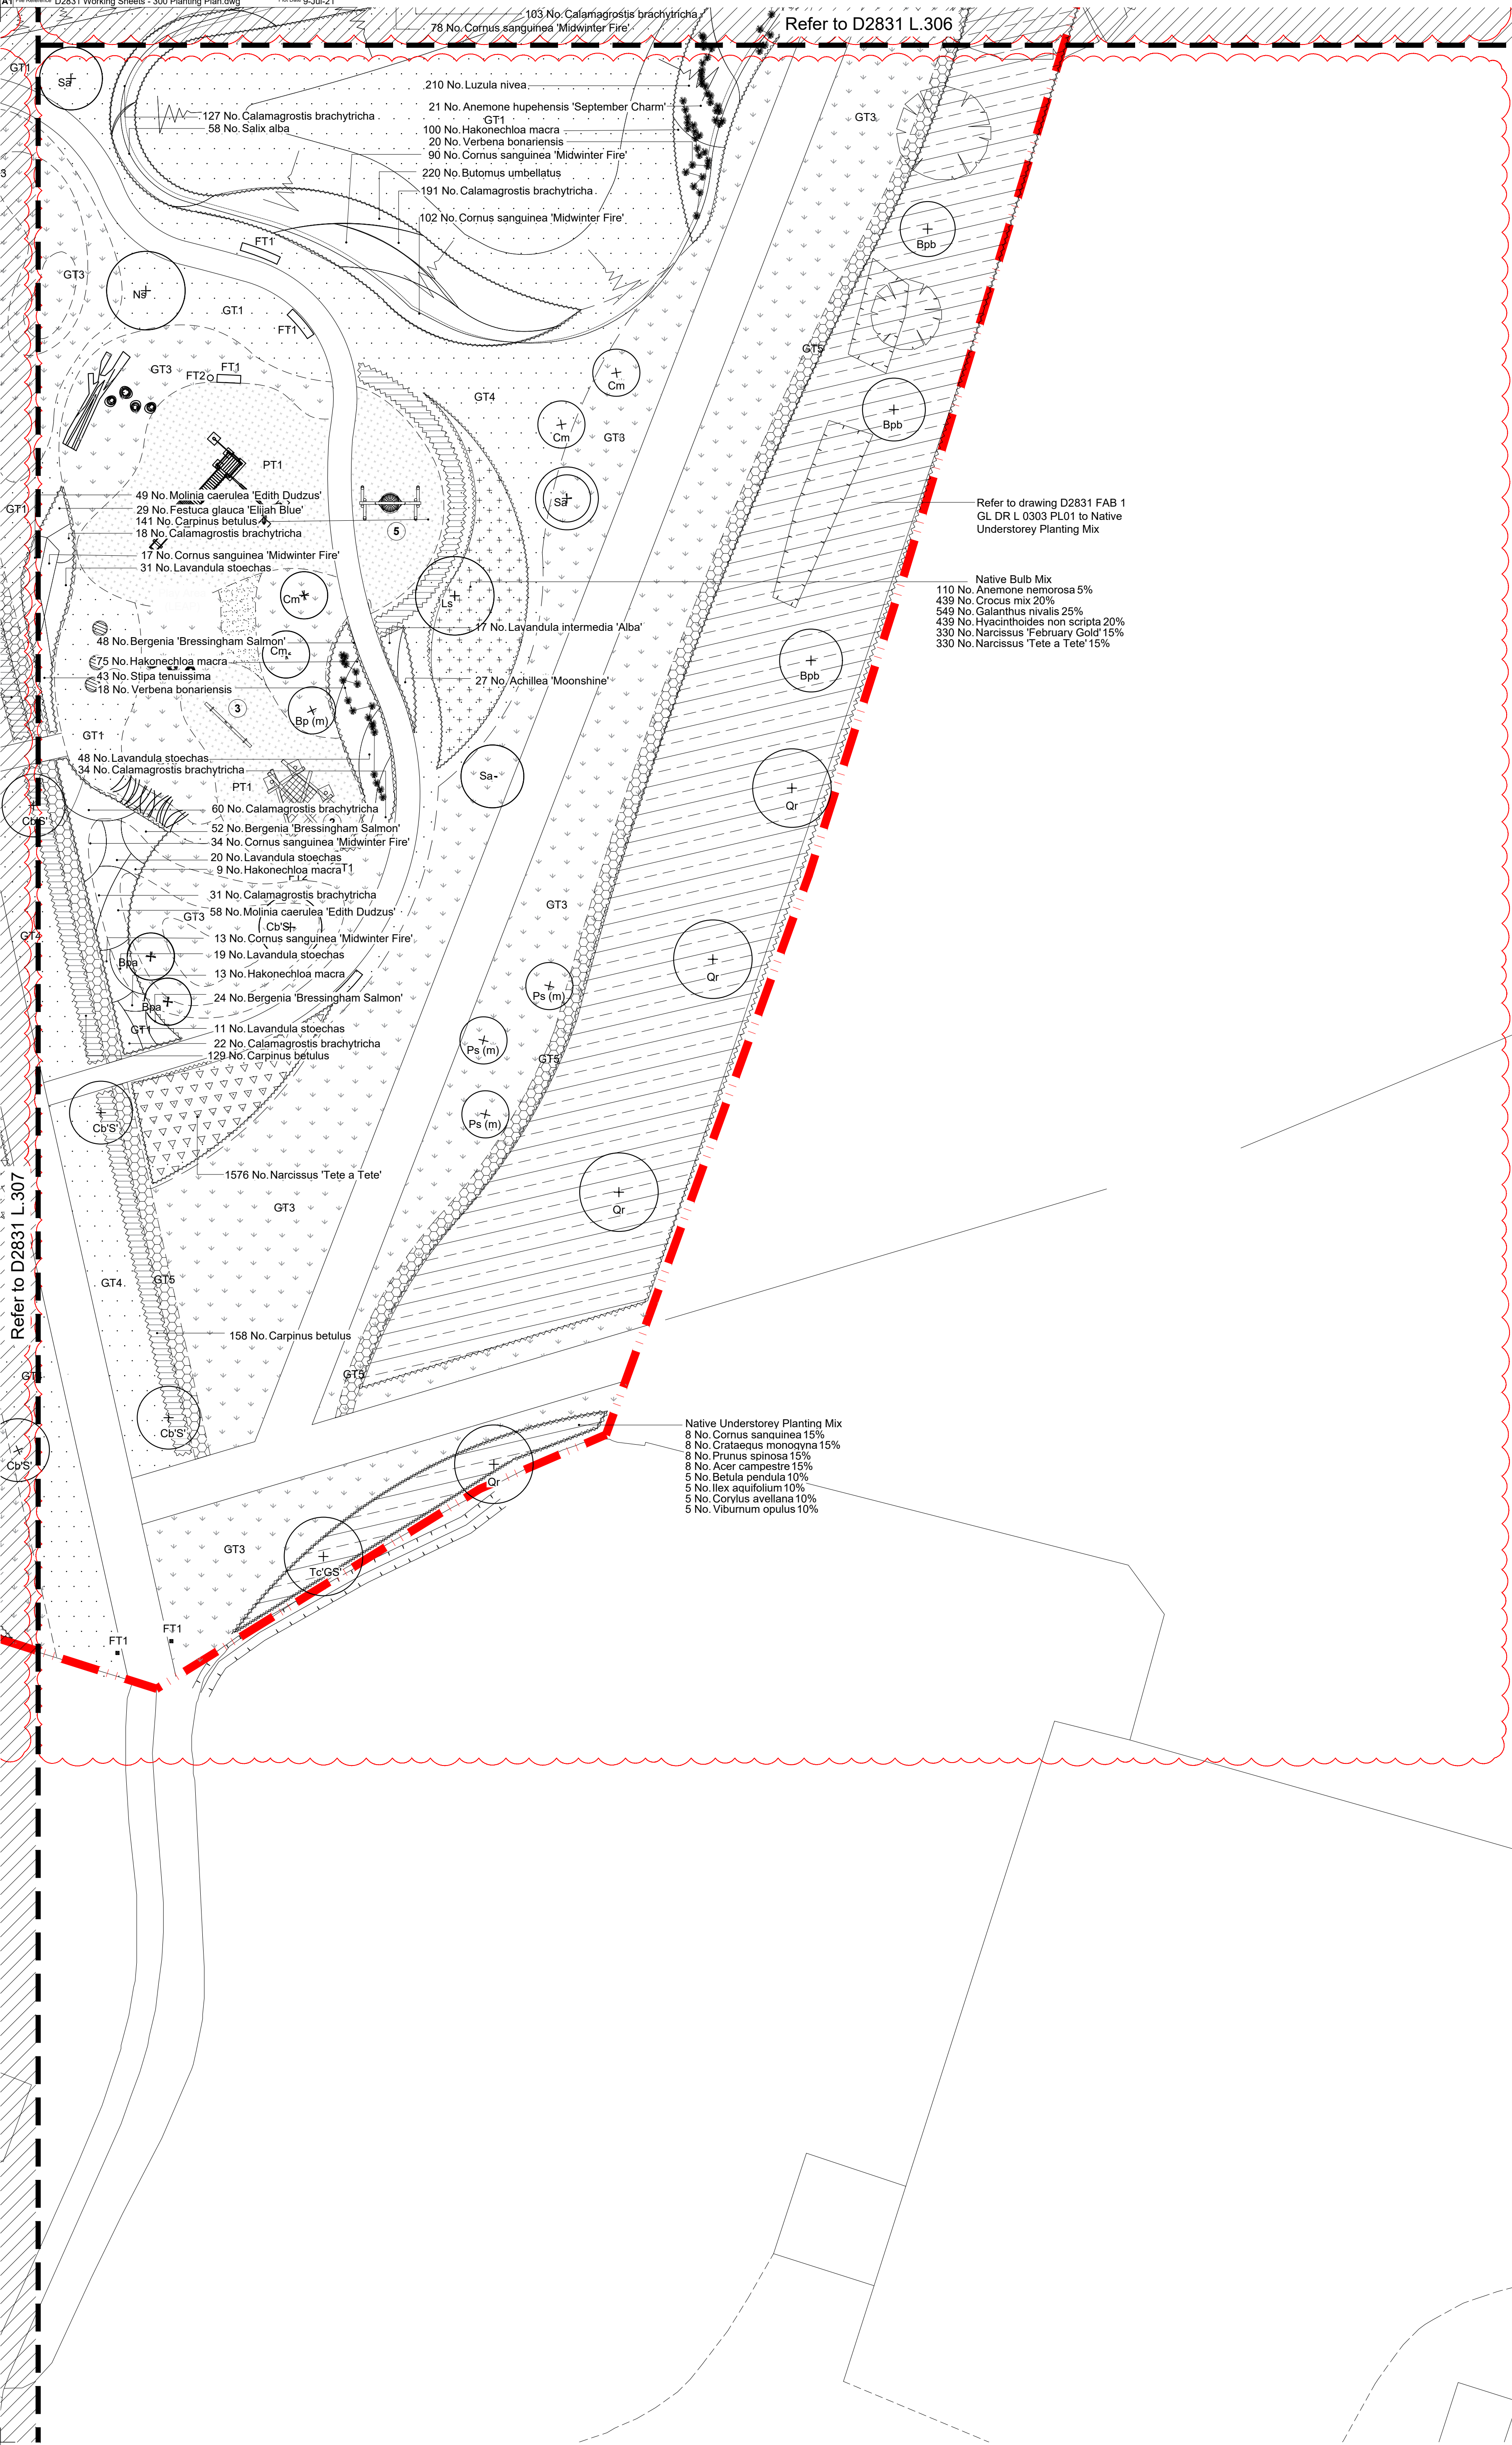


LEGEND

General Legend for all drawings

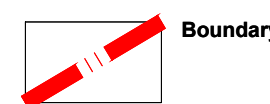

Soft Landscape

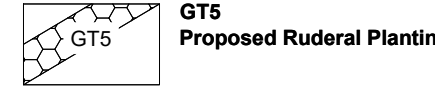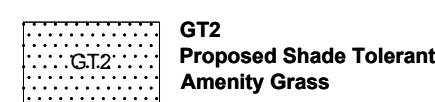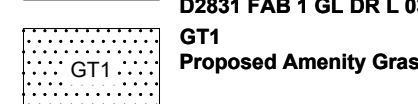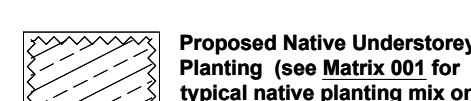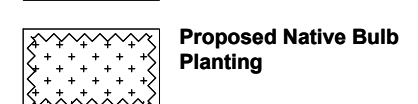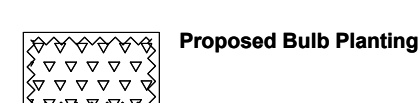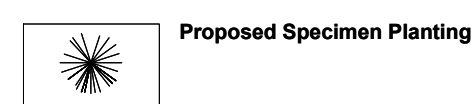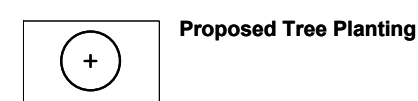

Hard Landscape




Revision	Date	Description	Drawn	Checked
PL08	12.07.2021	Planting amended in line with new architect's layout. Proposed LEAP and allocation letter indicated.	mt	sk
PL07	23.04.2021	Soft landscape amended in line with Wild London Recommendations	mt	ng
PL06	18.02.2021	Amended following new Architects layout	mt	ng
PL05	02.10.2020	Amended following new Architects layout	mt	ng
PL04	14.02.2020	Amended in line with engineers drawings and client instruction	mt	ng
PL03	03.06.2020	Amended following new Architects layout	mt	sk
PL02	10.01.2020	Amended following new Architects layout	pm	ng
PL01	18.11.2019	Issued for Planning	pm	ng

Disclaimers:
1. This drawing is copyright of Fabrik Ltd. It must not be copied or reproduced without written consent from the owner.
2. Do not scale from this drawing. Only figured dimensions are to be taken from this drawing.
3. All dimensions are to be taken from the centre of the line unless otherwise stated.
4. This drawing uses coloured lines. Please do not rely on a monochrome copy.

External References:
• D2831 Ford Lane, Yapton, West Sussex/Drawing/02 Architect/030928 Revised Regeneration Application/AR08_01A_PLANNING LAYOUT - Standard - Standard/AR08_01A_PLANNING LAYOUT - FAB Copy
• D2831 Ford Lane, Yapton, West Sussex/Drawing/07 fabric/Working/AR08_01A_PLANNING LAYOUT - Standard - Standard/AR08_01A_PLANNING LAYOUT - FAB Copy
Location Plan

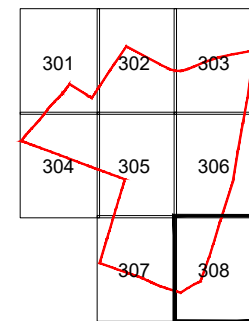

landscape architects

Lantern House, 116 Lantern Street, Alton, Hampshire, GU34 1HG
T: 01429 593250 | E: alton@fabrik.com | W: www.fabrik.com

Project	Ford Lane, Yapton, West Sussex	Client	Redrow Homes Limited
Drawing Title	Detailed Planting Plan - Sheet 8 of 8	Drawn By	pm
Proposed for Issue	ISSUED FOR PLANNING APPROVAL	Checked By	sg
Project Number	D2831 FAB 00	Drawn Scale	1:200 @ A1
Zone	00	Date of First Issue	Nov 2019
Level	GL	Revision	PL08
File Type	DR	Role	L
Number	0308	Revision	PL08