


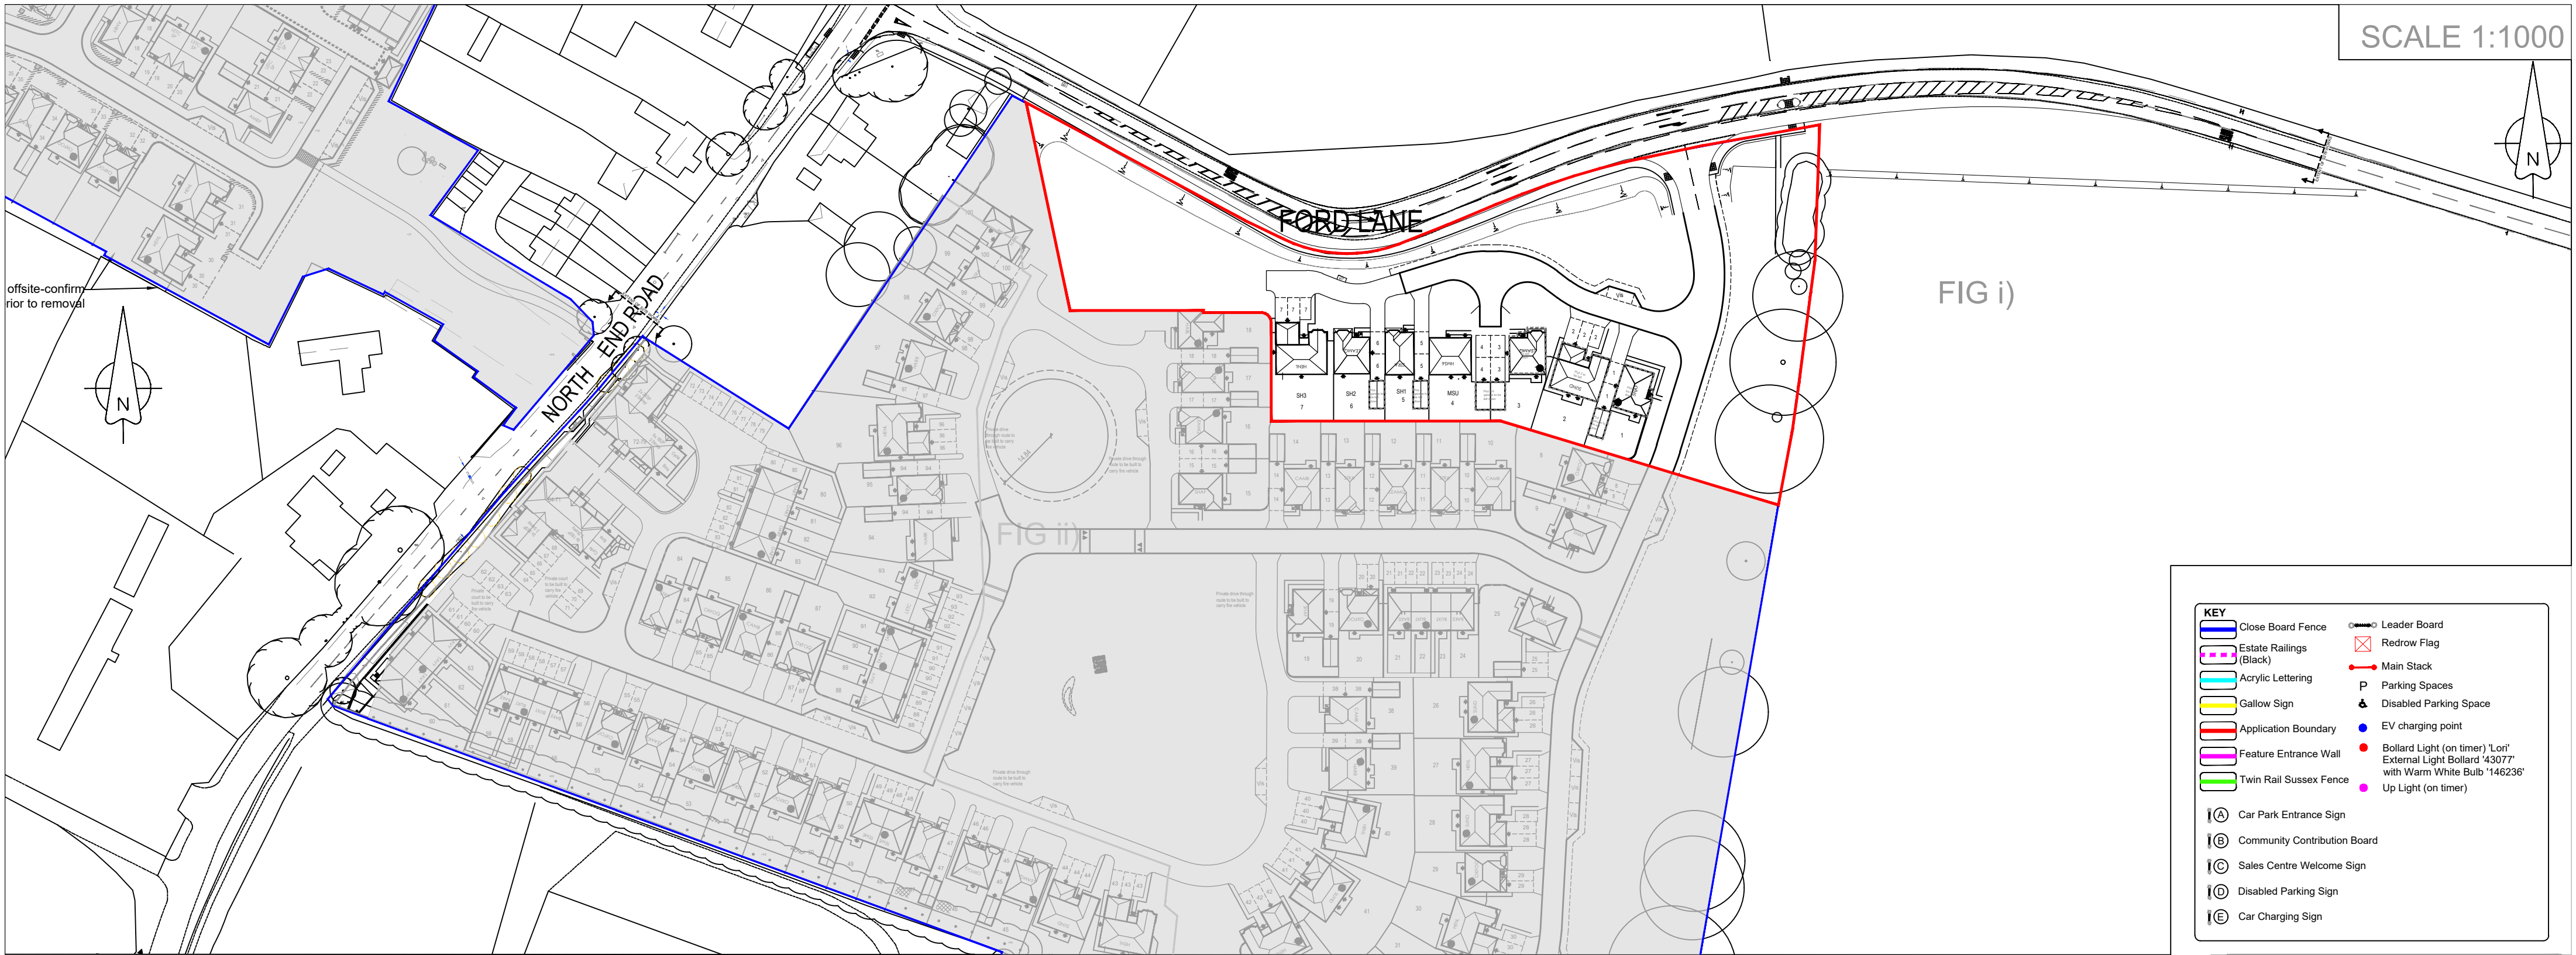


FIG i) SALES ARENA

FIG ii) WESTERN AREA FLAG POLES & SIGNAGE

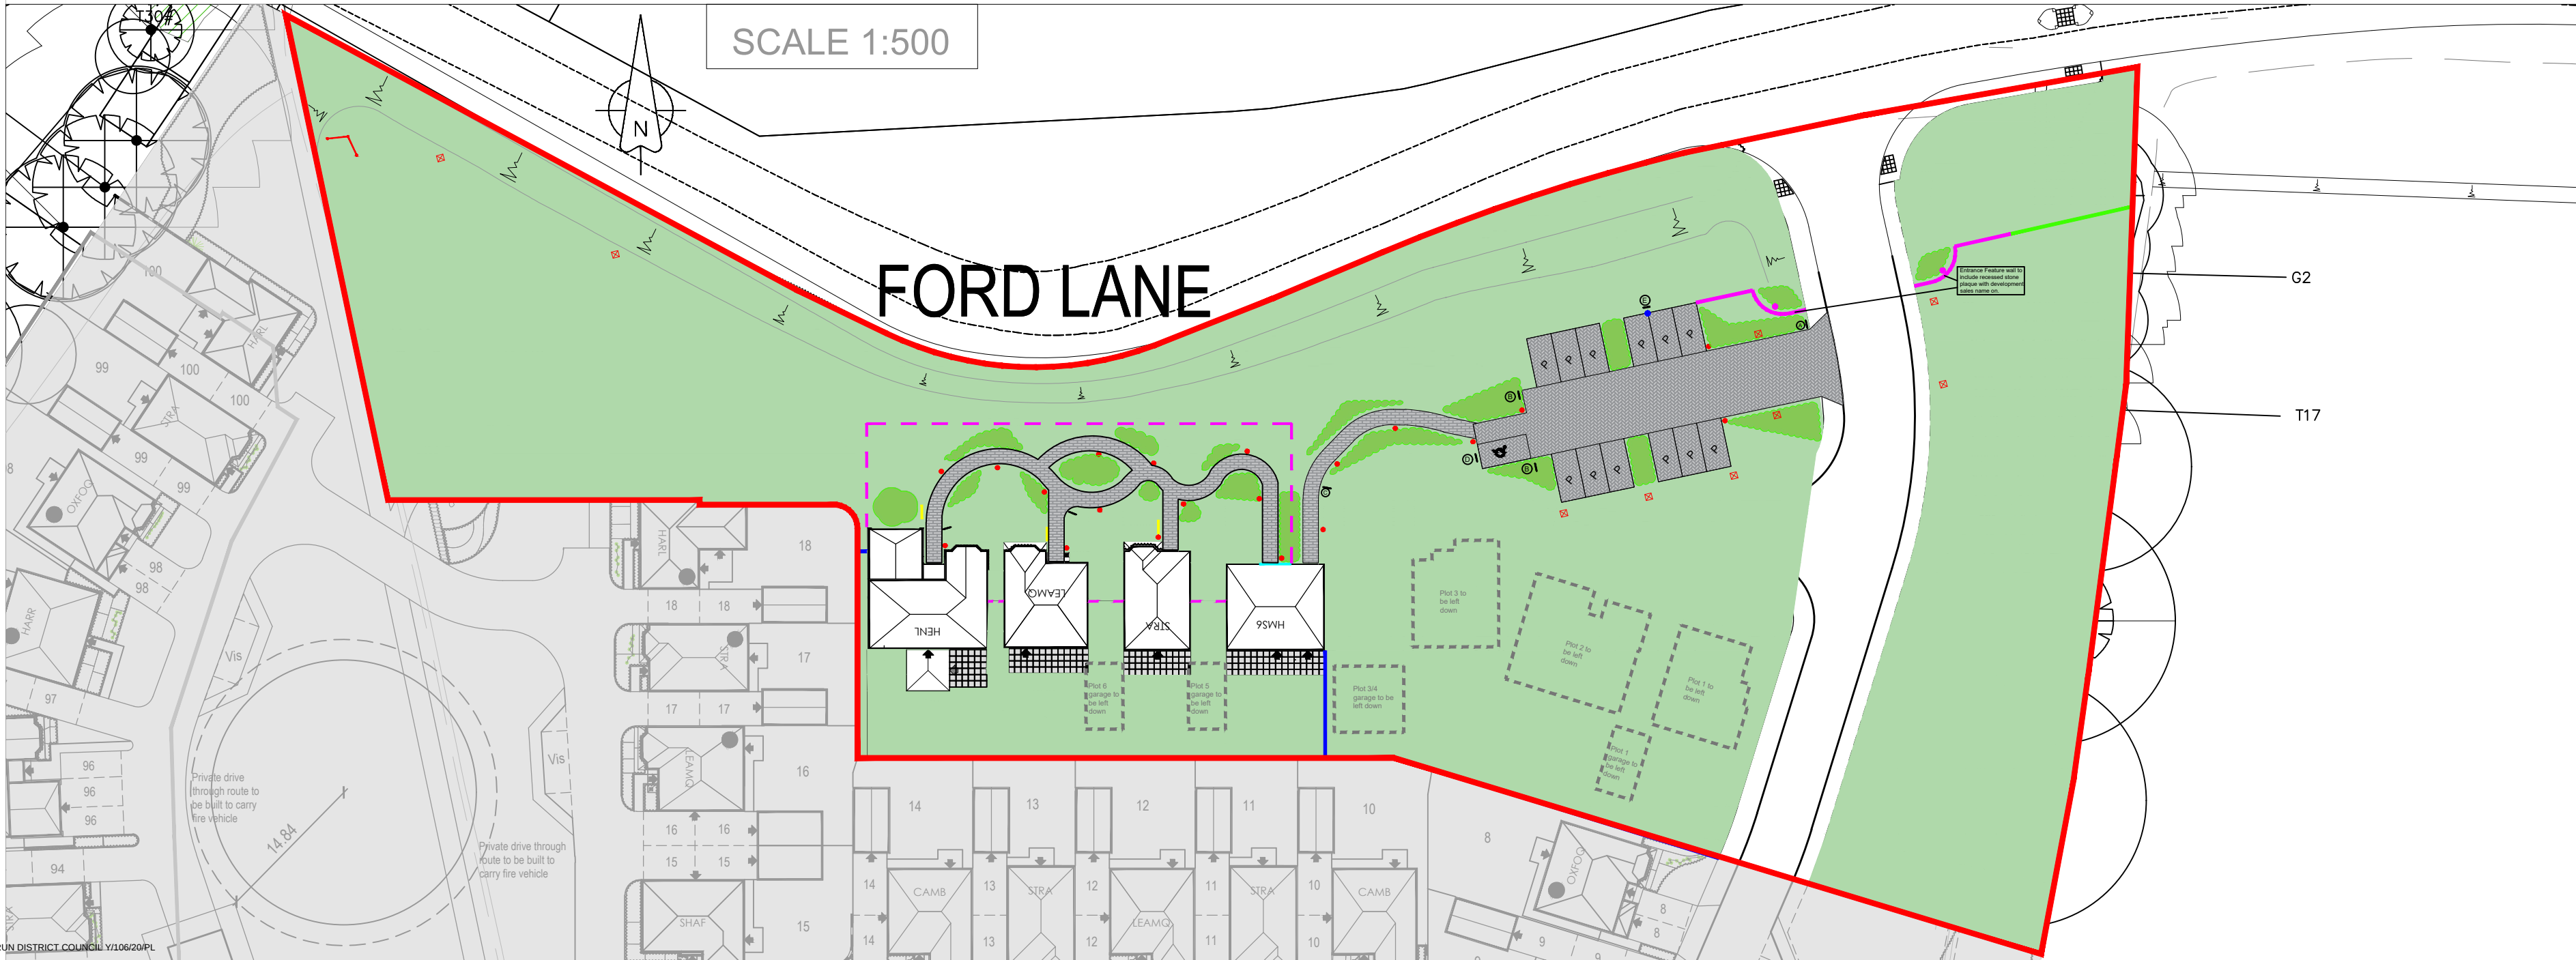

Revision	Date	Amendment	Initials
D	04.09.2020	Bollard type and spec details added in line with recently announced group deal.	RH
C	15.07.2020	Updates in line with RP comments and group guidance.	RH
B	29.06.2020	Updates in line with Heads of Departments comments.	RH
A	03.06.2020	Stack signs to both Ford Lane and North End Road moved. Flag poles moved to top of S278 embankment. Embankment added. Sussex fence moved back to allow 2m from top of embankment.	RH

Development	
Location	Ford Lane
Drawing Title	Yapton
Drawing Number	Sales Arena Layout
Revision	D
Scale @ A2	VARIES
Drawn By	DB
Date Started	March 2020
Checked by	
Date	

Redrow Homes Southern Counties
Redrow House, Unit 1, Faraday Office Park, Basingstoke, Hants, RG24 8QQ
Tel: 01256 307950 Web: www.redrow.co.uk

Legal Disclaimer TBC
This layout has been designed after due consideration of our Context & Constraints Plan