



LEGEND


General Legend for all drawings

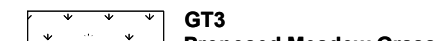

Soft Landscape

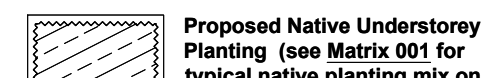

Other

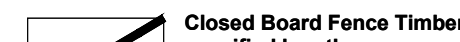

This drawing may contain Ordnance Survey material by permission of Ordnance Survey on behalf of the Controller of Her Majesty's Stationery Office to Crown Copyright 2017. All rights reserved. Reference number: 100019555. OS Open data Crown copyright and database right 2017. All rights reserved. 100000000.

PL00	28.08.2020	Issued for Planning	PL	Hg
Revised	Date	Reason	Drawn	Checked
1				
2				
3				
4				

Disclaimer:
1. This drawing is copyright of Fabrik Ltd. It must not be copied or reproduced without written consent from the owner.
2. Do not scale from this drawing. Only figured dimensions are to be taken from this drawing.
3. All contractors must take site and be responsible for taking and checking all dimensions related to the works shown on the drawing prior to installation or setting out.
4. This drawing uses coloured lines. Please do not rely on a monochrome copy.

External References:
• D2831 Ford Lane, Yapton, West Sussex/Drawing/02 Architect/200727_Site Layout - Rev/LA855_42L_PLANNING LAYOUT - Standard/A855_42L_PLANNING LAYOUT - Copy
• D2831 Ford Lane, Yapton, West Sussex/Drawing/07 Landscape/A855_42L_PLANNING LAYOUT - Standard/A855_42L_PLANNING LAYOUT - Copy
Native Understorey Planting
123 No. Acer campestre 15%
82 No. Betula pendula 10%
123 No. Cornus sanguinea 15%
82 No. Corylus avellana 10%
123 No. Crataegus monogyna 15%
82 No. Ilex aquifolium 10%
123 No. Prunus spinosa 15%
82 No. Viburnum opulus 10%

190 No. Crocus mix
12 No. Pittosporum tenuifol. 'Irene Patterson'
20 No. Carex 'Ice Dance'
12 No. Buxus sempervirens
5 No. Luzula nivea
13 No. Sarcococca hookeriana var. humilis
24 No. Carex 'Ice Dance'
8 No. Pittosporum tenuifolium
3 No. Buxus sempervirens
8 No. Euonymus fortunei 'Silver Queen'
56 No. Osmanthus burkwoodii
5 No. Ilex crenata

3 No. Pittosporum tenuifolium 'Golf Ball'
12 No. Phormium 'Platts Black'
25 No. Luzula nivea
4 No. Pittosporum tenuifol. 'Irene Patterson'
12 No. Sarcococca hookeriana var. humilis
21 No. Carex 'Ice Dance'
1 No. Buxus sempervirens

4 No. Carex 'Ice Dance'
2 No. Pittosporum tenuifolium 'Golf Ball'
17 No. Luzula nivea
10 No. Hebe rakaiensis

1 No. Buxus sempervirens
4 No. Lavandula angustifolia 'Hidcote'
8 No. Euonymus fortunei 'Silver Queen'
12 No. Buxus sempervirens
9 No. Pittosporum tenuifolium 'Tom Thumb'
6 No. Buxus sempervirens

10 No. Hebe rakaiensis
22 No. Anemathelle lessoniana
3 No. Carex 'Ice Dance'
7 No. Taxus baccata
13 No. Pittosporum tenuifolium 'Tom Thumb'
1 No. Buxus sempervirens
5 No. Helictotichon sempervirens
6 No. Carex 'Ice Dance'
3 No. Phormium 'Platts Black'

6 No. Helictotichon sempervirens
11 No. Hebe rakaiensis

5 No. Taxus baccata
11 No. Helictotichon sempervirens
6 No. Pittosporum tenuifolium 'Tom Thumb'
6 No. Hebe rakaiensis
3 No. Buxus sempervirens
15 No. Buxus sempervirens
8 No. Pittosporum tenuifol. 'Irene Patterson'
12 No. Sarcococca hookeriana var. humilis
7 No. Pittosporum tenuifolium

20 No. Carex 'Ice Dance'
3 No. Sarcococca hookeriana var. humilis
2 No. Pittosporum tenuifolium 'Golf Ball'
8 No. Helictotichon sempervirens
3 No. Buxus sempervirens
7 No. Anemathelle lessoniana
2 No. Sarcococca hookeriana var. humilis
15 No. Hebe rakaiensis
18 No. Helictotichon sempervirens
4 No. Buxus sempervirens

1 No. Buxus sempervirens
10 No. Carex 'Ice Dance'
10 No. Buxus sempervirens
17 No. Cornus sanguinea 'Midwinter Fire'
10 No. Pinus mugo 'Mops'
29 No. Luzula nivea
25 No. Hebe rakaiensis
1 No. Buxus sempervirens

8 No. Pittosporum tenuifolium
8 No. Pittosporum tenuifolium

10 No. Pittosporum tenuifolium
1 No. Buxus sempervirens

20 No. Carex 'Ice Dance'
3 No. Sarcococca hookeriana var. humilis
2 No. Pittosporum tenuifolium 'Golf Ball'
8 No. Helictotichon sempervirens
3 No. Buxus sempervirens
7 No. Anemathelle lessoniana
2 No. Sarcococca hookeriana var. humilis
15 No. Hebe rakaiensis
18 No. Helictotichon sempervirens
4 No. Buxus sempervirens

12 No. Taxus baccata
15 No. Pittosporum tenuifol. 'Silver Queen'
9 No. Cornus sanguinea 'Midwinter Fire'
5 No. Hebe rakaiensis
8 No. Sarcococca hookeriana var. humilis
3 No. Lavandula angustifolia 'Hidcote'

1 No. Buxus sempervirens
1 No. Pittosporum tenuifolium 'Golf Ball'
14 No. Carex 'Ice Dance'
5 No. Pittosporum tenuifol. 'Silver Queen'
5 No. Euonymus fortunei 'Silver Queen'
19 No. Helictotichon sempervirens
6 No. Pittosporum tenuifolium 'Tom Thumb'
6 No. Hebe 'Green Globe'
17 No. Phormium 'Platts Black'
11 No. Anemathelle lessoniana
22 No. Hebe 'Red Edge'
7 No. Helictotichon sempervirens
2 No. Pittosporum tenuifolium 'Golf Ball'
10 No. Buxus sempervirens
5 No. Euonymus fortunei 'Silver Queen'

12 No. Euonymus fortunei 'Silver Queen'
4 No. Pittosporum tenuifolium 'Golf Ball'
12 No. Pittosporum tenuifol. 'Silver Queen'
39 No. Luzula nivea
31 No. Hebe rakaiensis
17 No. Phormium 'Platts Black'
22 No. Osmanthus burkwoodii
24 No. Luzula nivea
16 No. Hebe 'Red Edge'
3 No. Buxus sempervirens
9 No. Hebe 'Green Globe'
20 No. Carex 'Ice Dance'

13 No. Hebe 'Green Globe'

11 No. Pittosporum tenuifolium 'Tom Thumb'
10 No. Pittosporum tenuifol. 'Silver Queen'
12 No. Phormium 'Platts Black'
14 No. Hebe rakaiensis
11 No. Hebe 'Red Edge'
7 No. Carex 'Ice Dance'
13 No. Osmanthus burkwoodii

1216 No. Crocus mix

Native Understorey Planting
178 No. Acer campestre 15%
119 No. Betula pendula 10%
178 No. Cornus sanguinea 15%
119 No. Corylus avellana 10%
178 No. Crataegus monogyna 15%
178 No. Ilex aquifolium 10%
178 No. Prunus spinosa 15%
119 No. Viburnum opulus 10%

fabrik landscape architects

Linden House | 15 Linden Street | Alton | Hampshire | GU24 1HG
T: 01420 993250 | E: alton@fabrik.com | W: www.fabrik.com

Project:
Sales Arena, Ford Lane, Yapton, West Sussex Redrow Homes Limited

Drawing Title:
Detail Planting Plan

ISSUED FOR PLANNING APPROVAL

Project Number	Origin	Zone	Level	File Type	Scale	Number	Revision
D2831	FAB	00	GL	DR	L	0301	PL00