



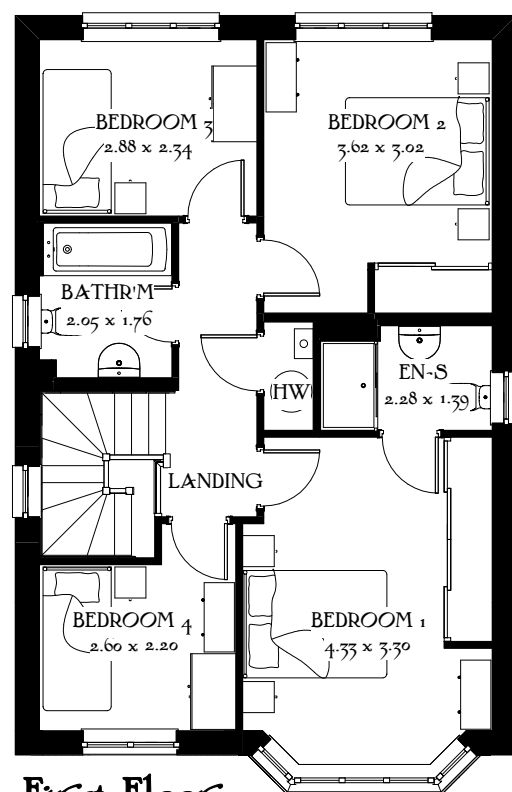

Front Elevation

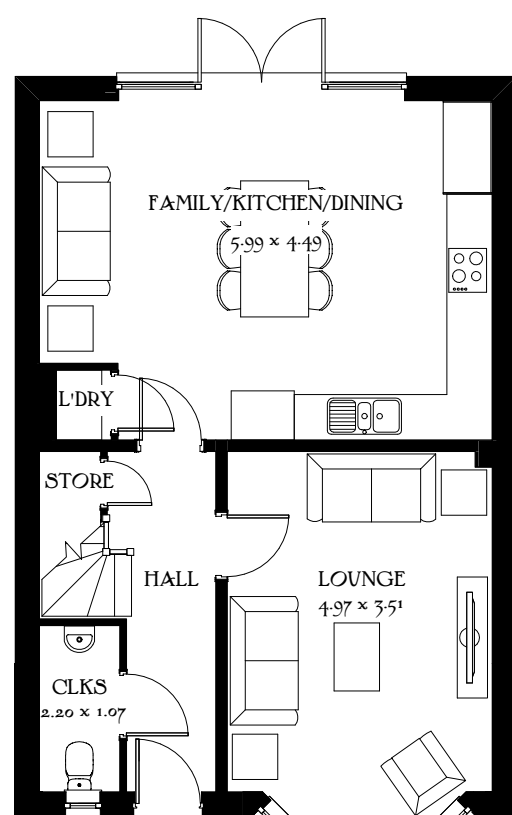

Side Elevation



Rear Elevation



Side Elevation

Scale 1:100 @\_A3  
0m 1m 2m 3m 4m 5m

**Stratford**  
Heritage Collection  
F Series

1218 ft<sup>2</sup> 113.19 m<sup>2</sup>  
Elevation Code: B1  
Date: May 2019  
EF\_STRA\_DM.8  
Rev: B

