

Nationally Described Space Standard		
Occupancy	3B5P	
	Required	Achieved
Total Area (SQ/M)	93	100.2
Bedroom 1	11.5	11.8
Bedroom 2	11.5	11.5
Bedroom 3	7.5	7.8
Bedroom 4		
Bedroom 5		
Storage	2.5	3.1

ALL PLOTS HAVE BEEN
DESIGNED TO ACHIEVE
NATIONALLY DESCRIBED
SPACE STANDARDS.
AND TO COMPLY WITH
APPROVED DOCUMENT M4(2)




FRONT ELEVATION (1:100)




SIDE ELEVATION




REAR ELEVATION

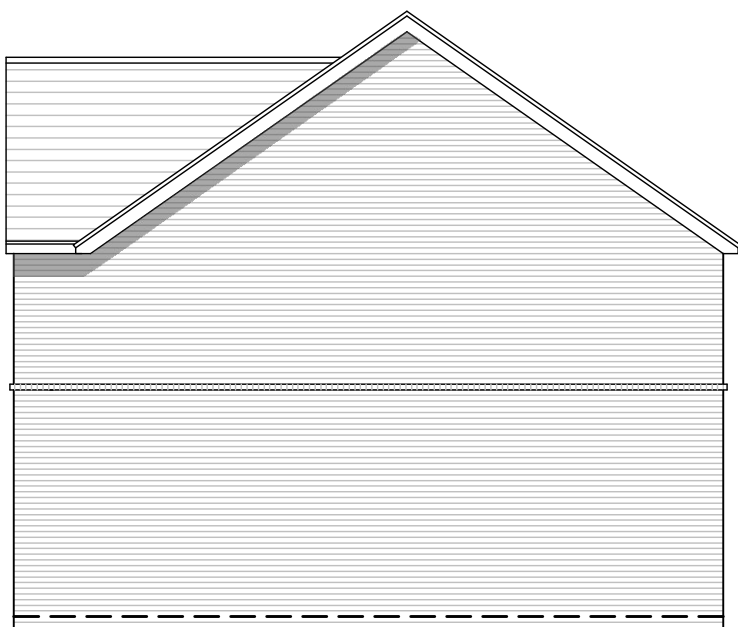

SIDE ELEVATION

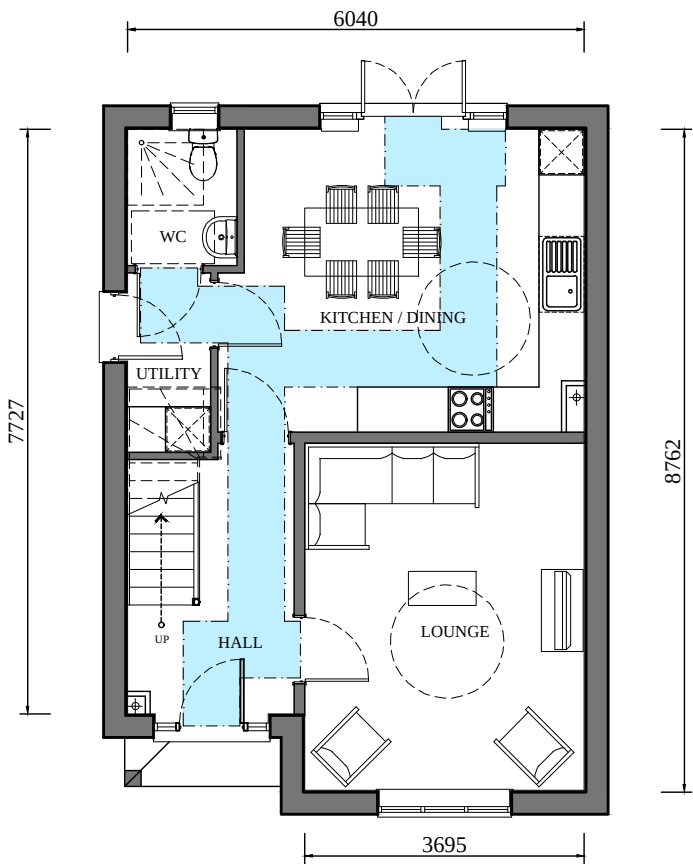


GROUND FLOOR (1:100)

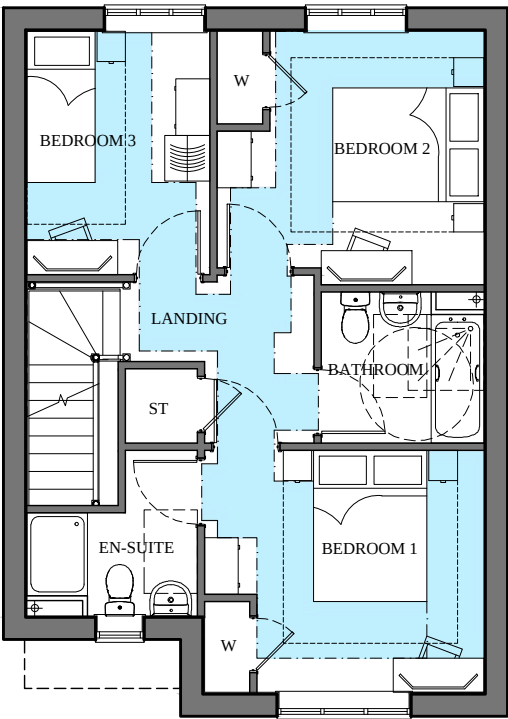

FIRST FLOOR

PLOTS
AS: 2, 9 & 14
HANDED: -

Bedrooms	3	Persons	5
Sq.ft structural	1100	Sq.m structural	102
Sq.ft Finish	1078	Sq.m Finish	100

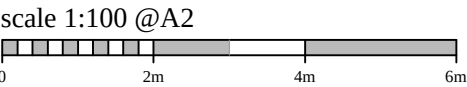

C	Flyover removed. Bedrooms renumbered. Study changed to bedroom 3.	18.07.21	LAH	-
B	Plot numbers amended	01.11.20	LAH	-
A	Wall widths amended to match Dandara standard planning drawings	23.08.20	LAH	-

REV	DESCRIPTION	DATE	AUTHOR	CHECK'D
-----	-------------	------	--------	---------

CLIENT

PROJECT

LAND AT
NORTH END ROAD
YAPTON

DRAWING

UPNOR+
(VILLAGE)
FLOOR PLANS & ELEVATIONS

SCALE	DATE	AUTHOR	CHECKED
1:100 @ A2	02.08.20	LAH	-

JOB.NO	DRAWING.NO	REV
102-70	UPN+-E2-P2	C