

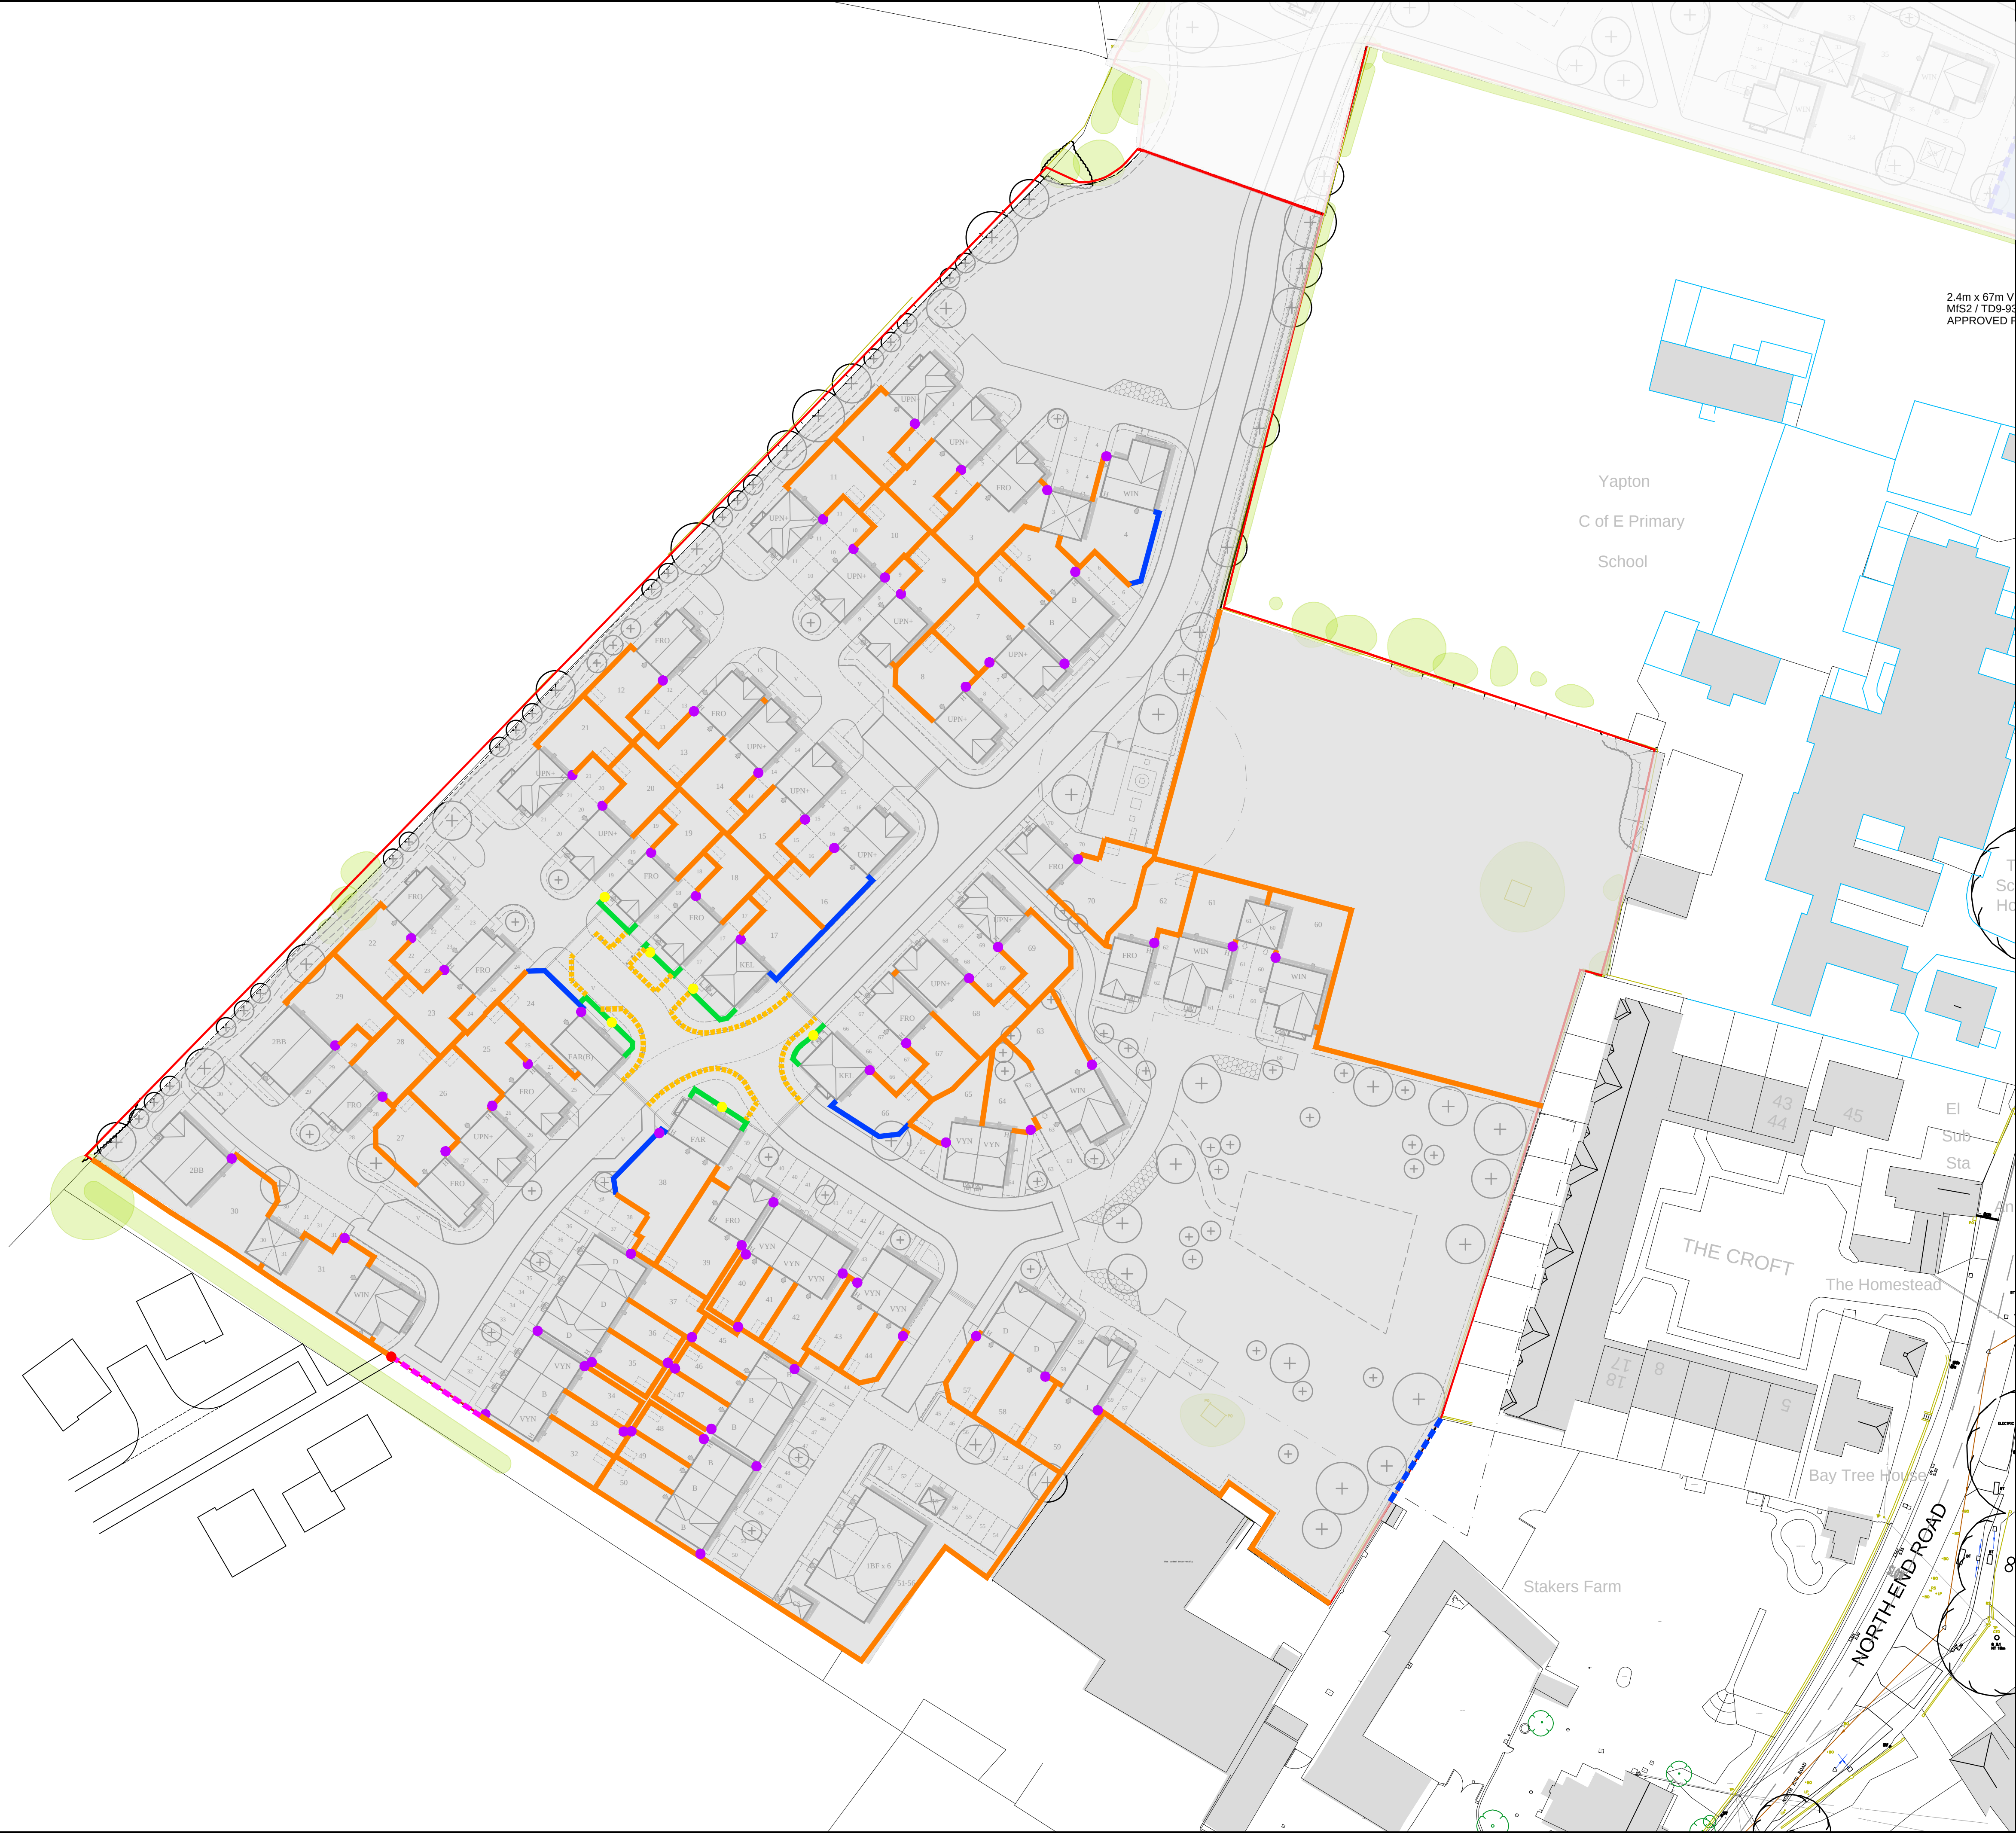


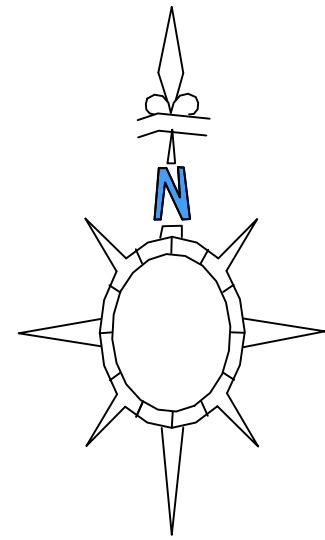

2.4m x 67m V
MIS2 / TD9-93
APPROVED P

- KEY**
- APPLICATION BOUNDARY
 - 1.8m HIGH BRICK SCREEN WALL
MATERIALS TO MATCH
ADJOINING HOUSE
 - 1.2m HIGH BRICK SCREEN WALL
MATERIALS TO MATCH
EXISTING WALL
 - 1.8m HIGH TIMBER
CLOSE BOARD FENCE
 - 0.6m HIGH BRICK WALL TO
FRONT GARDEN.
MATERIALS TO MATCH
ADJOINING HOUSE
 - 1.2m HIGH TIMBER
POST AND RAIL FENCE
 - 2m WIDE - 1.2m HIGH
TIMBER GATE
 - 1.8m HIGH TIMBER
CLOSE BOARD GATE
 - 0.9m HIGH BLACK METAL GATE
 - 1.0m HIGH BLACK METAL
BOLLARDS

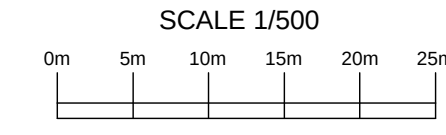

F	Amended to match Planning Layout	18.07.21	LAH	-
E	102-70-PL01 REV G	15.02.21	LAH	-
D	Amended to match Planning Layout	14.03.21	LAH	-
C	1.8m high close board fence added to outside of carports	12.01.21	LAH	-
B	Amended to match Planning Layout	01.11.20	LAH	-
A	Minor amendments	26.10.20	LAH	-

REV	DESCRIPTION	DATE	AUTHOR	CHECKD
CLIENT				
PROJECT				
LAND AT NORTH END ROAD YAPTON				
DRAWING				
BOUNDARY TREATMENT LAYOUT 70 UNIT SCHEME				
SCALE	DATE	AUTHOR	CHECKED	
1:500 @ A1	02.08.19	LAH	-	
JOB NO	DRAWING NO	REV		
102-70	PL-07	F		