
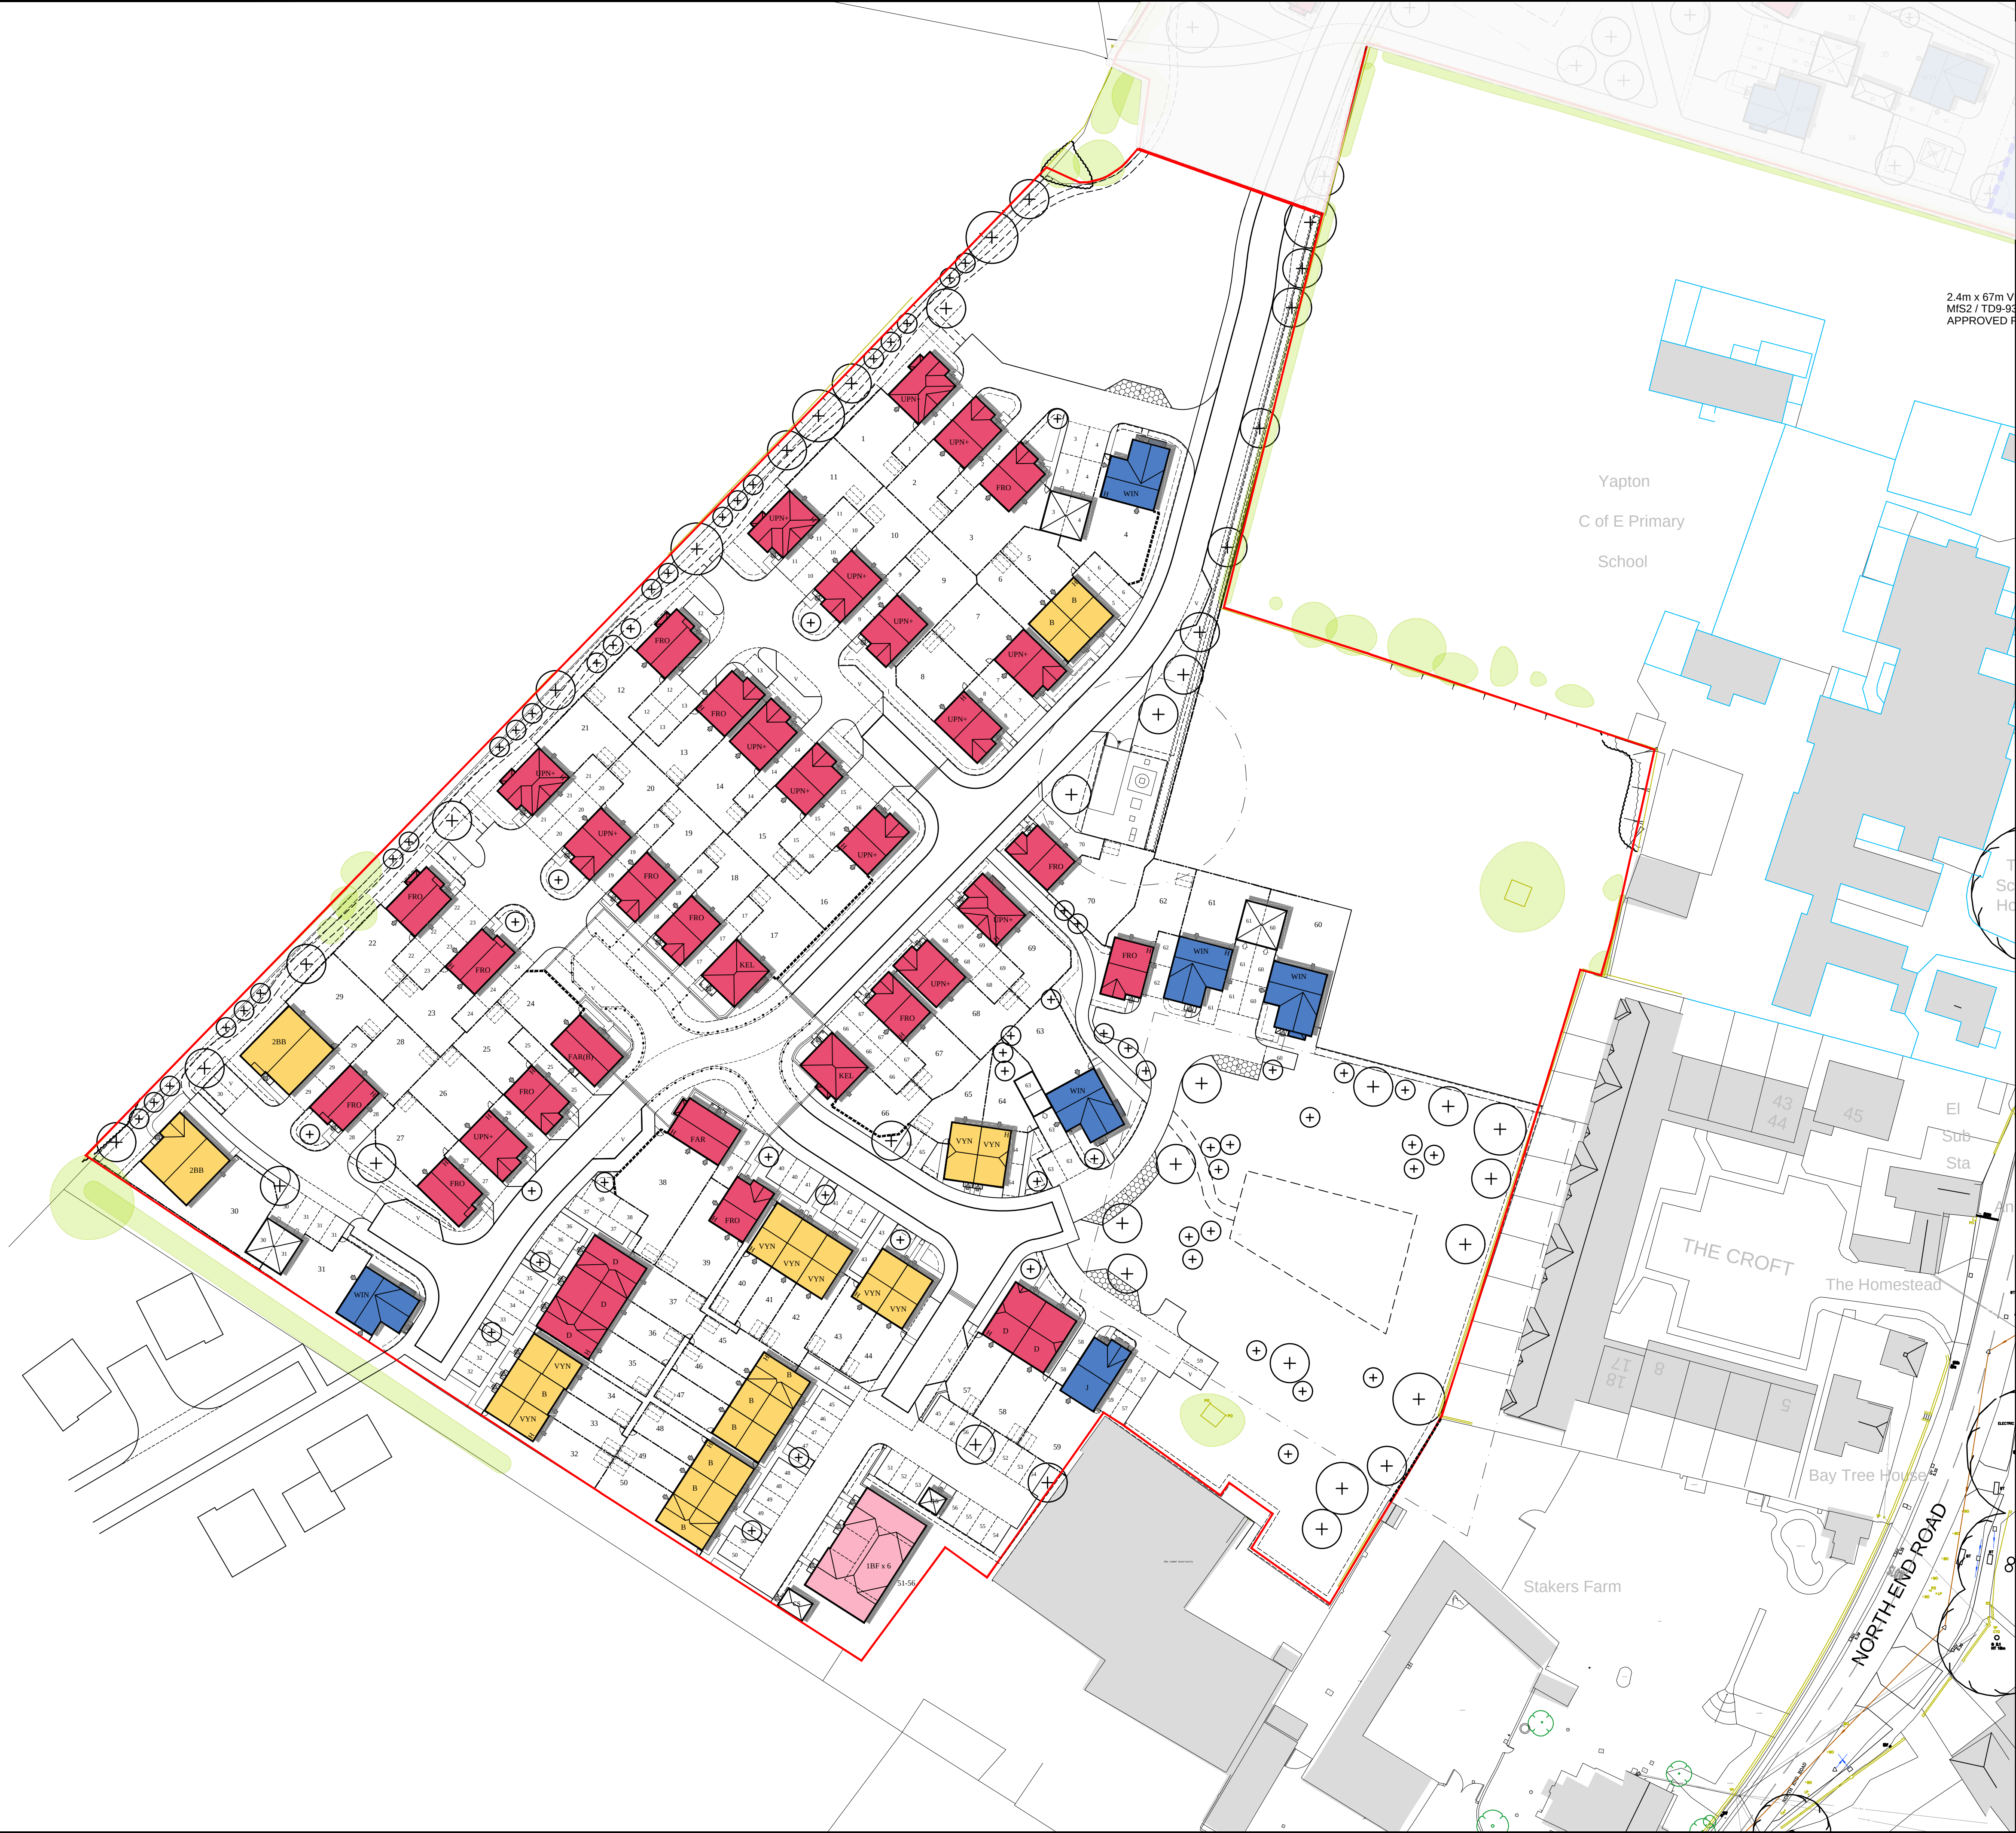


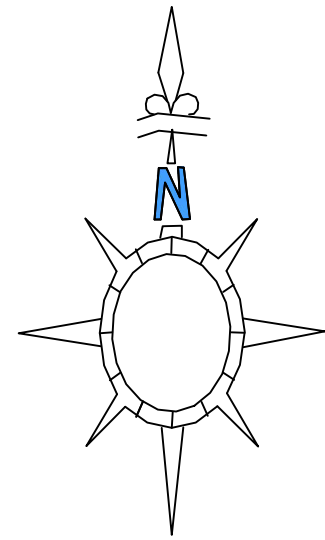

2.4m x 67m V
MIS2 / TD9-93
APPROVED P

- LEGEND - UNIT TYPE
- 4 Bed House
 - 3 Bed House
 - 2 Bed House
 - 1 Bed Apartment

SCALE 1/500
0m 5m 10m 15m 20m 25m

E	Amended to match Planning Layout	18.07.21	LAH	-
D	102-70-PL03 REV G	15.02.21	LAH	-
C	Amended to match Planning Layout	12.01.21	LAH	-
B	102-70-PL03 REV D	01.11.21	LAH	-
A	Minor amendments Amended to L.A. Planners comments	25.10.20	LAH	-

REV	DESCRIPTION	DATE	AUTHOR	CHECKD
-----	-------------	------	--------	--------

CLIENT

PROJECT

LAND AT
NORTH END ROAD
YAPTON

DRAWING

UNIT TYPES LAYOUT
70 UNIT SCHEME

SCALE	DATE	AUTHOR	CHECKED
1:500 @ A1	02.08.19	LAH	-
JOB.NO	DRAWING.NO	REV	
102-70	PL-04	-	E

BRIMSTONE
DESIGN LTD