


LEGEND

General Legend for all drawings



Soft Landscape

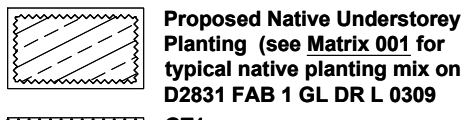

Other




This drawing may contain Ordnance Survey material by permission of Ordnance Survey on behalf of the Controller of Her Majesty's Stationery Office to Crown Copyright 2017. All rights reserved. Reference number: 100019555. OS Open data Crown copyright and database right 2017. All rights reserved. 100000000.

PL00	28.08.2020	Issued for Planning	PL	hg
Revised	Date	Reason	Drawn	Checked
1				
2				
3				
4				

Disclaimer:
1. This drawing is copyright of Fabrik Ltd. It must not be copied or reproduced without written consent from the owner.
2. Do not scale from this drawing. Only figured dimensions are to be taken from this drawing.
3. All contractors must take site and be responsible for taking and checking all dimensions related to the works shown on the drawing prior to installation or setting out.
4. This drawing uses coloured lines. Please do not rely on a monochrome copy.

External References:
• D2831 Ford Lane, Yapton, West Sussex/Drawing/02 Architect/200727_Site Layout - Rev/AB85_42L_PLANNING LAYOUT - Standard/AB85_42L_PLANNING LAYOUT - Copy
• D2831 Ford Lane, Yapton, West Sussex/Drawing/07 Fabric/Working/Arch/ACAD/Design/02831_and legend
• D2831 Ford Lane, Yapton, West Sussex/Drawing/07 Fabric/Working/Arch/ACAD/Design/02831_and soft
• D2831 Ford Lane, Yapton, West Sussex/Drawing/07 Fabric/Working/Arch/ACAD/Design/02831_and boundary treatment
• D2831 Ford Lane, Yapton, West Sussex/Drawing/01 Client/2020-09-10 Revised Layout/Ford Lane Layout/19-344 Cddler Tanks

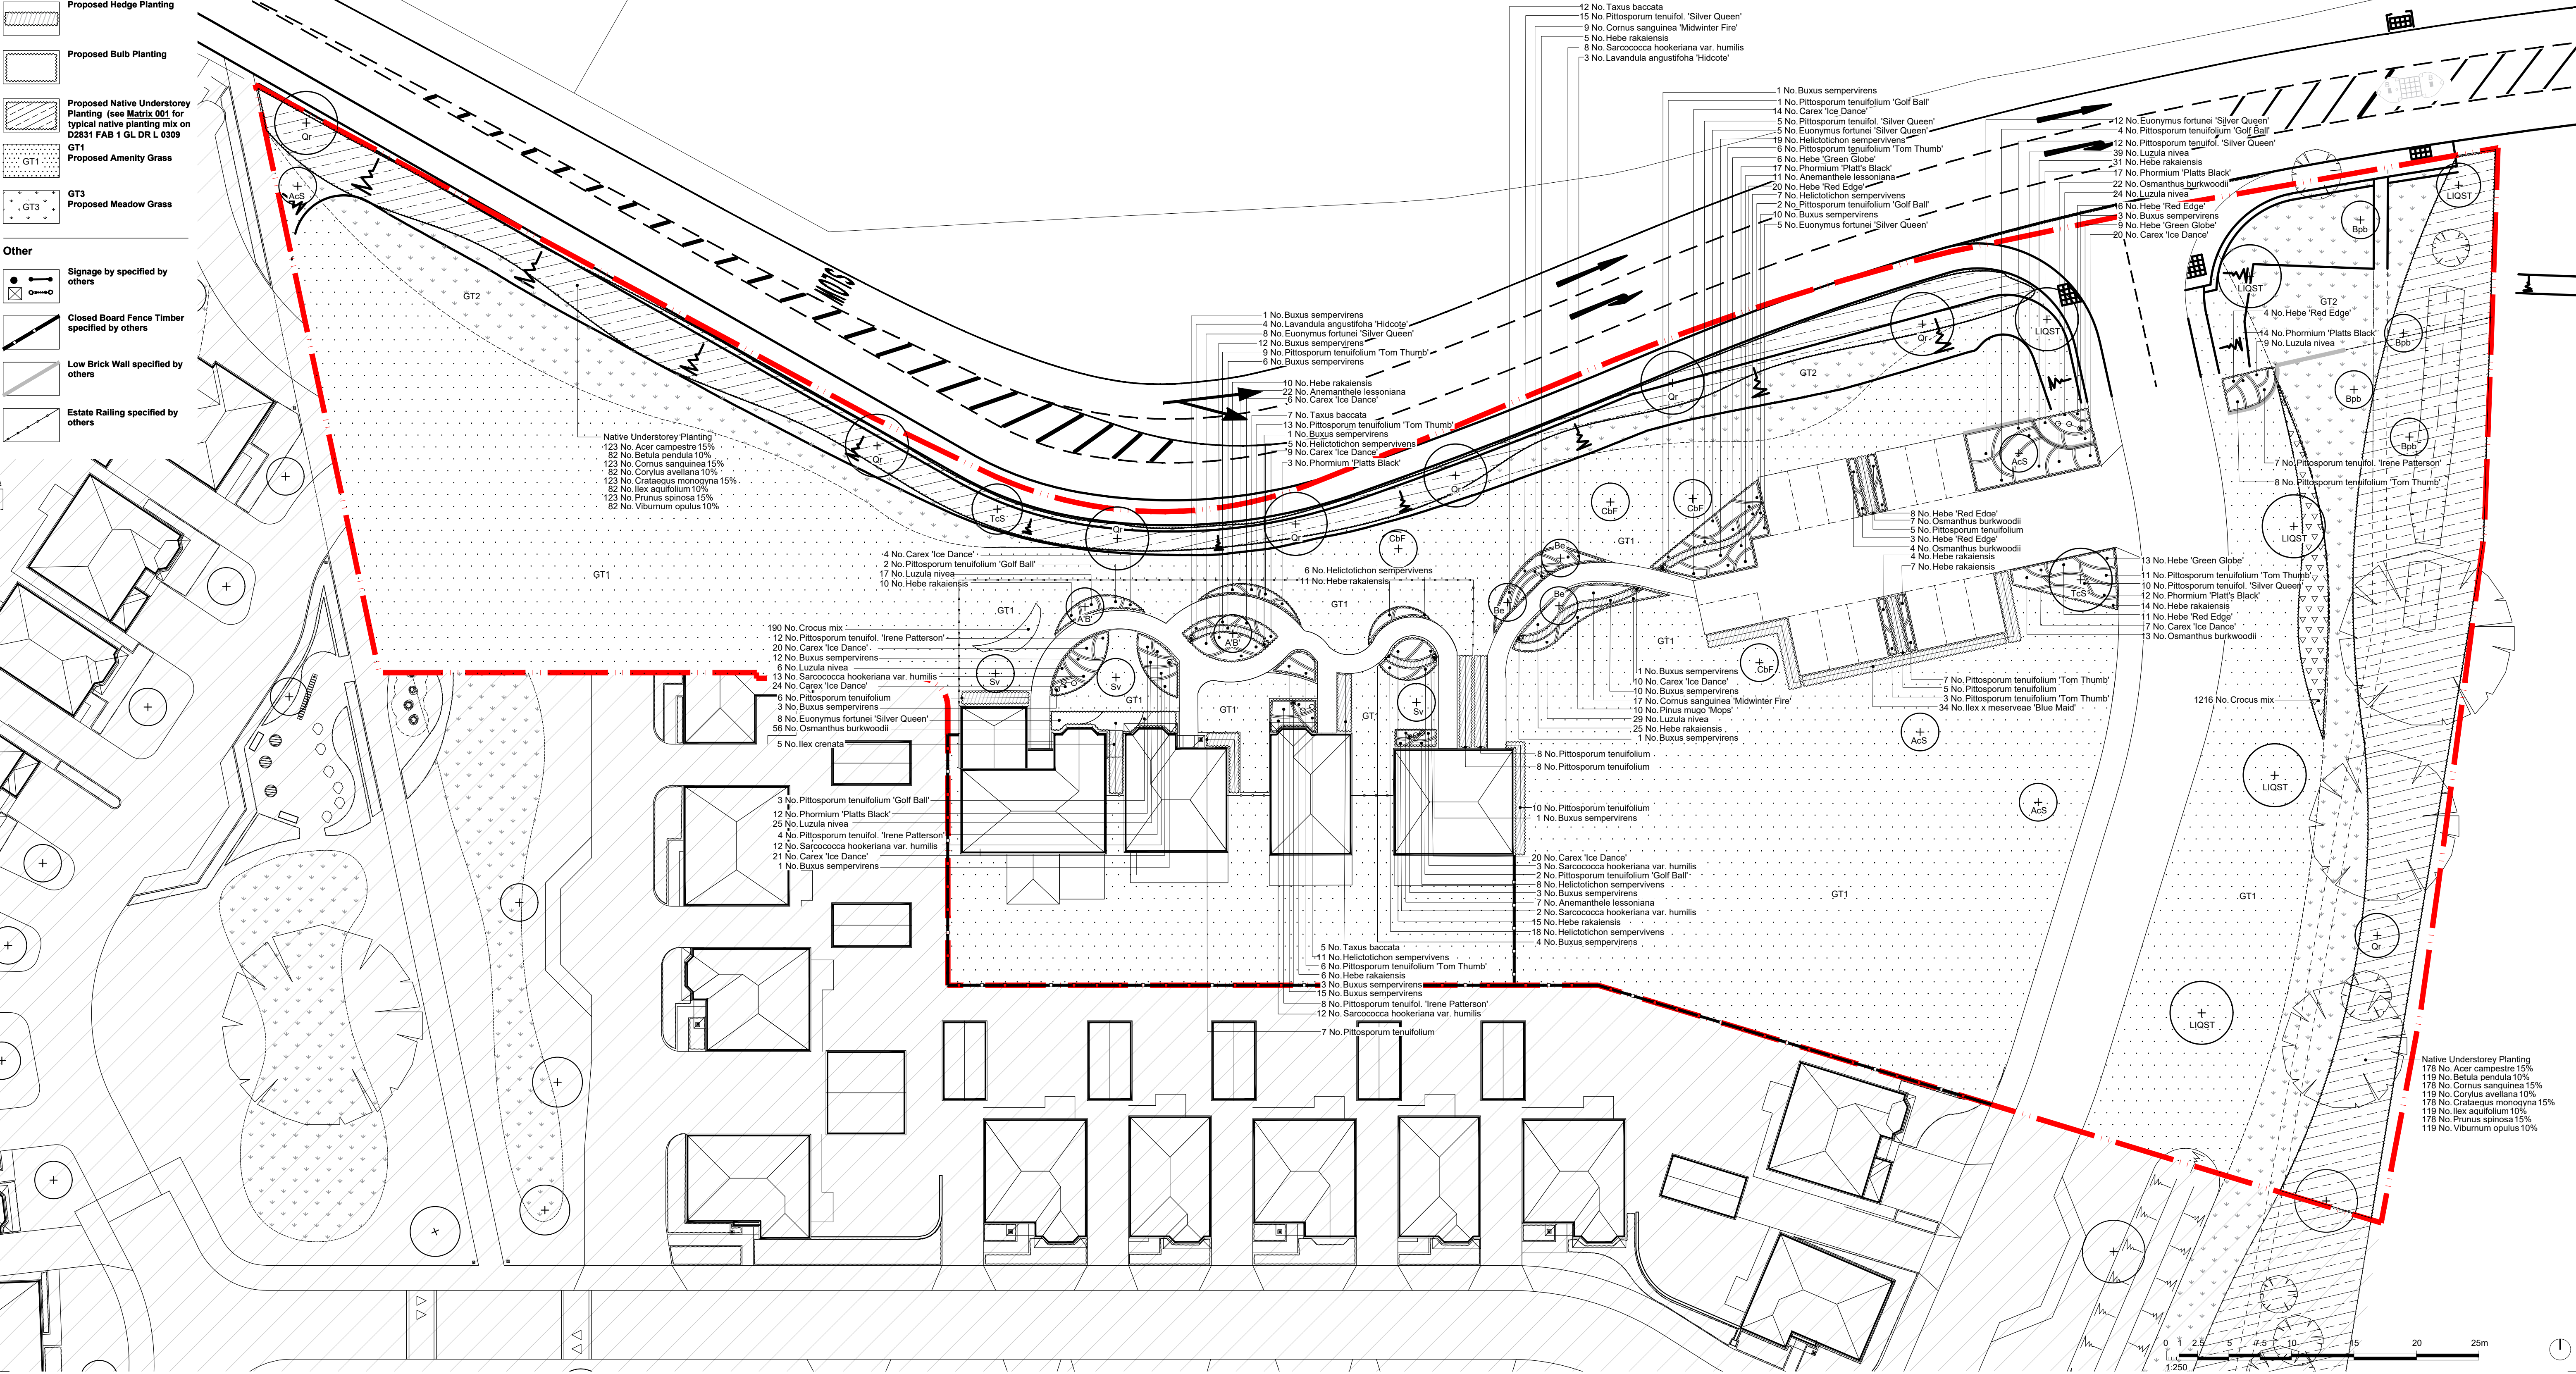



landscape architects

Linden House | 15 Linden Street | Alton | Hampshire | GU24 1HG
T: 01420 993250 | E: alton@fabrik.com | W: www.fabrik.com

Client:
Sales Arena, Ford Lane, Yapton, West Sussex
Redrow Homes Limited

Project:
Detail Planting Plan

Issued for Planning Approval

Drawn By:
pl

Checked By:
sg

Drawn Scale:
1:250 @ A1

Date of First Issue:
Aug | 2020

Project Number:
D2831

Origin:
FAB

Zone:
00

Level:
GL

File Type:
DR

Revis:
L

Number To:
0301

Revised:
PL00

0 1 2.5 5 7.5 10 15 20 25m

1:250

Location Plan