


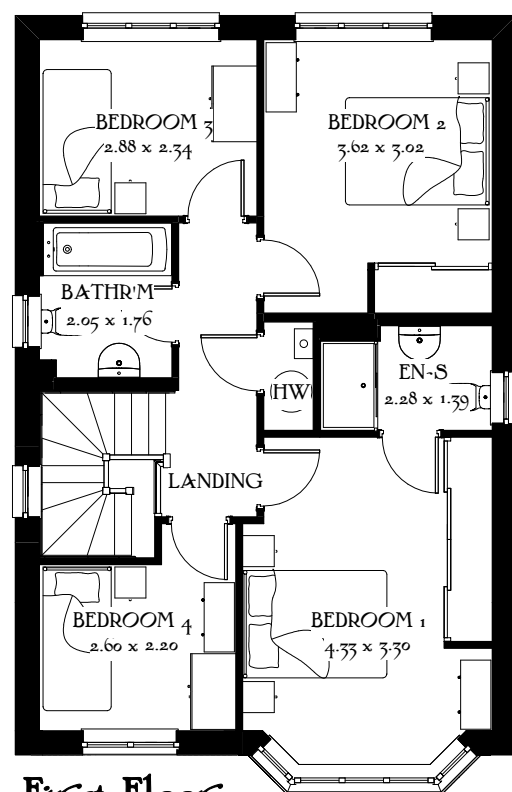


First Floor



Front Elevation



Side Elevation

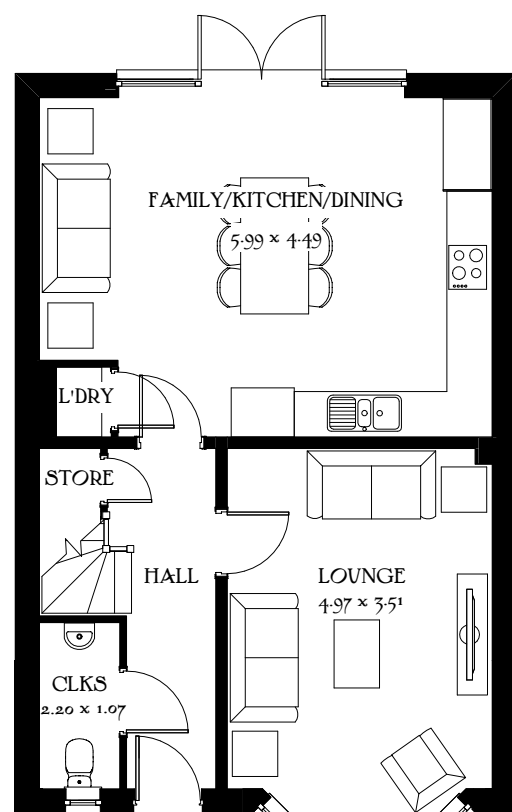

Ground Floor



Rear Elevation



Side Elevation

Scale 1:100 @_A3
0m 1m 2m 3m 4m 5m

Stratford
Heritage Collection
F Series

1218 ft² 113.19 m²
Elevation Code: B1
Date: May 2019
EF_STRADA_DM.8
Rev: B

