


Refer to D2831 L.602

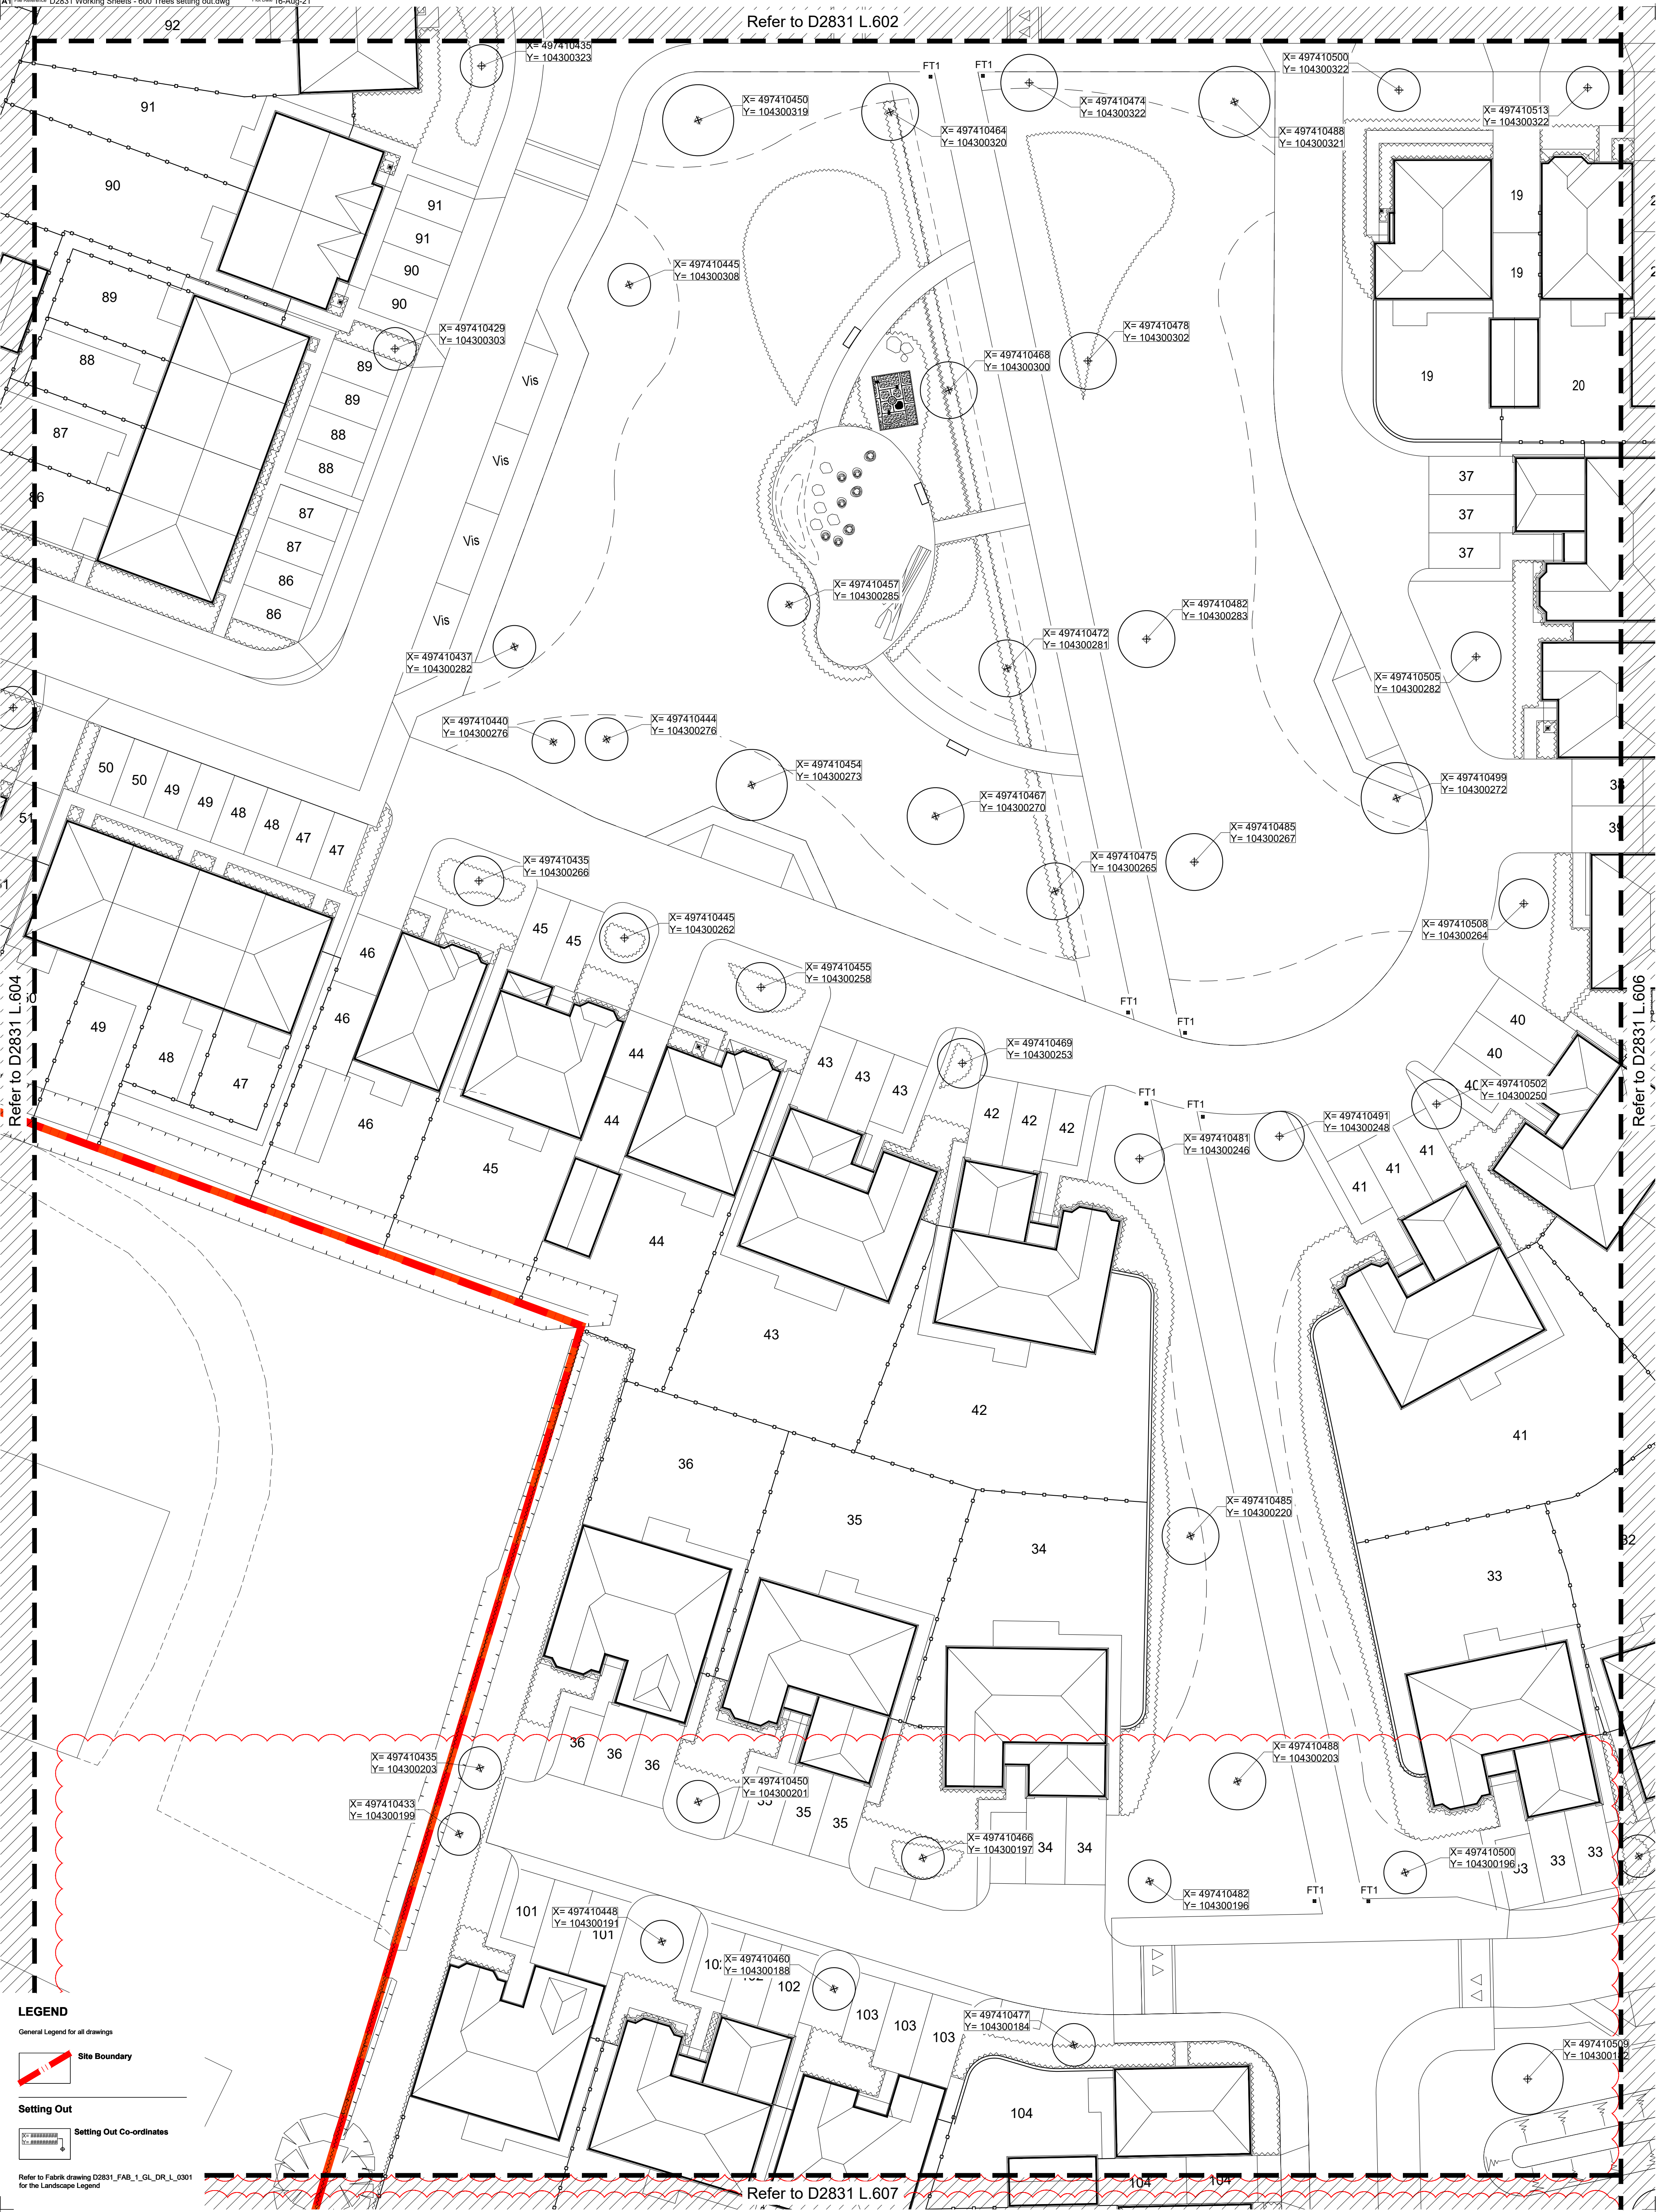

LEGEND

General Legend for all drawings

Site Boundary

Setting Out

Setting Out Co-ordinates

Refer to Fabrik drawing D2831_FAB_1_GL_DR_L_0301 for the Landscape Legend

PL11	23.04.2021	Set landscape amended in line with Wild London Recommendations	ref	sg					
PL10	19.02.2021	Amended following new Architects layout	ref	sg					
PL09	02.10.2020	Amended following new Architects layout	ref	sg					
PL08	14.08.2020	Amended in line with engineers drawings and client instruction.	ref	sg					
PL07	31.07.2020	Amended following new Architects layout	ref	sm					
PL05	16.06.2020	Amended following comments received, latest drainage strategy and updated layout	ref	sg					
PL04	03.06.2020	Amended following new Architects layout	ref	sm					
PL03	10.01.2020	Amended following new Architects layout	pm	sg					
PL02	22.11.2019	Amended following new Architects layout	pm	sg					
PL01	18.11.2019	Issued for Planning	pm	sg					
Revised	Date	Reason	Drawn	Checked					
PL14	16.08.2021	Updated in line with latest layout showing additional units to the south. Issued for	af	sg					
PL13	12.07.2021	Planning	ref	sg					
PL12	24.06.2021	Amended following new Architects layout	ref	sg					
Revised	Date	Reason	Drawn	Checked					

External References:

- D2831 Ford Lane, Yapton, West Sussex\Drawings\02 Architect\210628_Rev01\Regulation Application\A668_01A_PLANNING LAYOUT - Standard\A668_01A_PLANNING LAYOUT - FAB Copy
- D2831 Ford Lane, Yapton, West Sussex\Drawings\07 Services\Working\AutoCAD\Design\D2831_07.dwg
Note for Contractors

This drawing should be considered along with the information contained in the CDM Pre-construction information. This information will include details of the SIGNIFICANT risks which have been identified which may arise from constructing their designs shown on this drawing. A Competent Contractor should be aware of the typical risks associated with doing this work.

Note for Workers

DO NOT START YOUR WORK unless you know the Risks and Controls relating to the work on this drawing (including SAFE SEQUENCES OF WORK AND EQUIPMENT).

Do not issue copies of parts of this drawing without the above Note for Workers unless you are sure that the Workers can undertake the work safely.

fabrik landscape architects

Lennox House | 10 Lennox Street | Alton | Hampshire | GU24 1HG
T: 01429 393250 | E: info@fabrik.com | W: www.fabrik.com

Project: Ford Lane, Yapton, West Sussex Redrow Homes Limited

Drawing Title: Tree Setting Out Plan - 5 of 8

Issued For: PLANNING APPROVAL

Drawn By	pm	Checked By	sg	Drawn Scale	1:200 @ A1	Date of First Issue	Nov 12019								
Project Number	D2831	Origin	FAB	Zone	00	Level	GL	File Type	DR	Role	L	Number	0605	Revision	PL14