
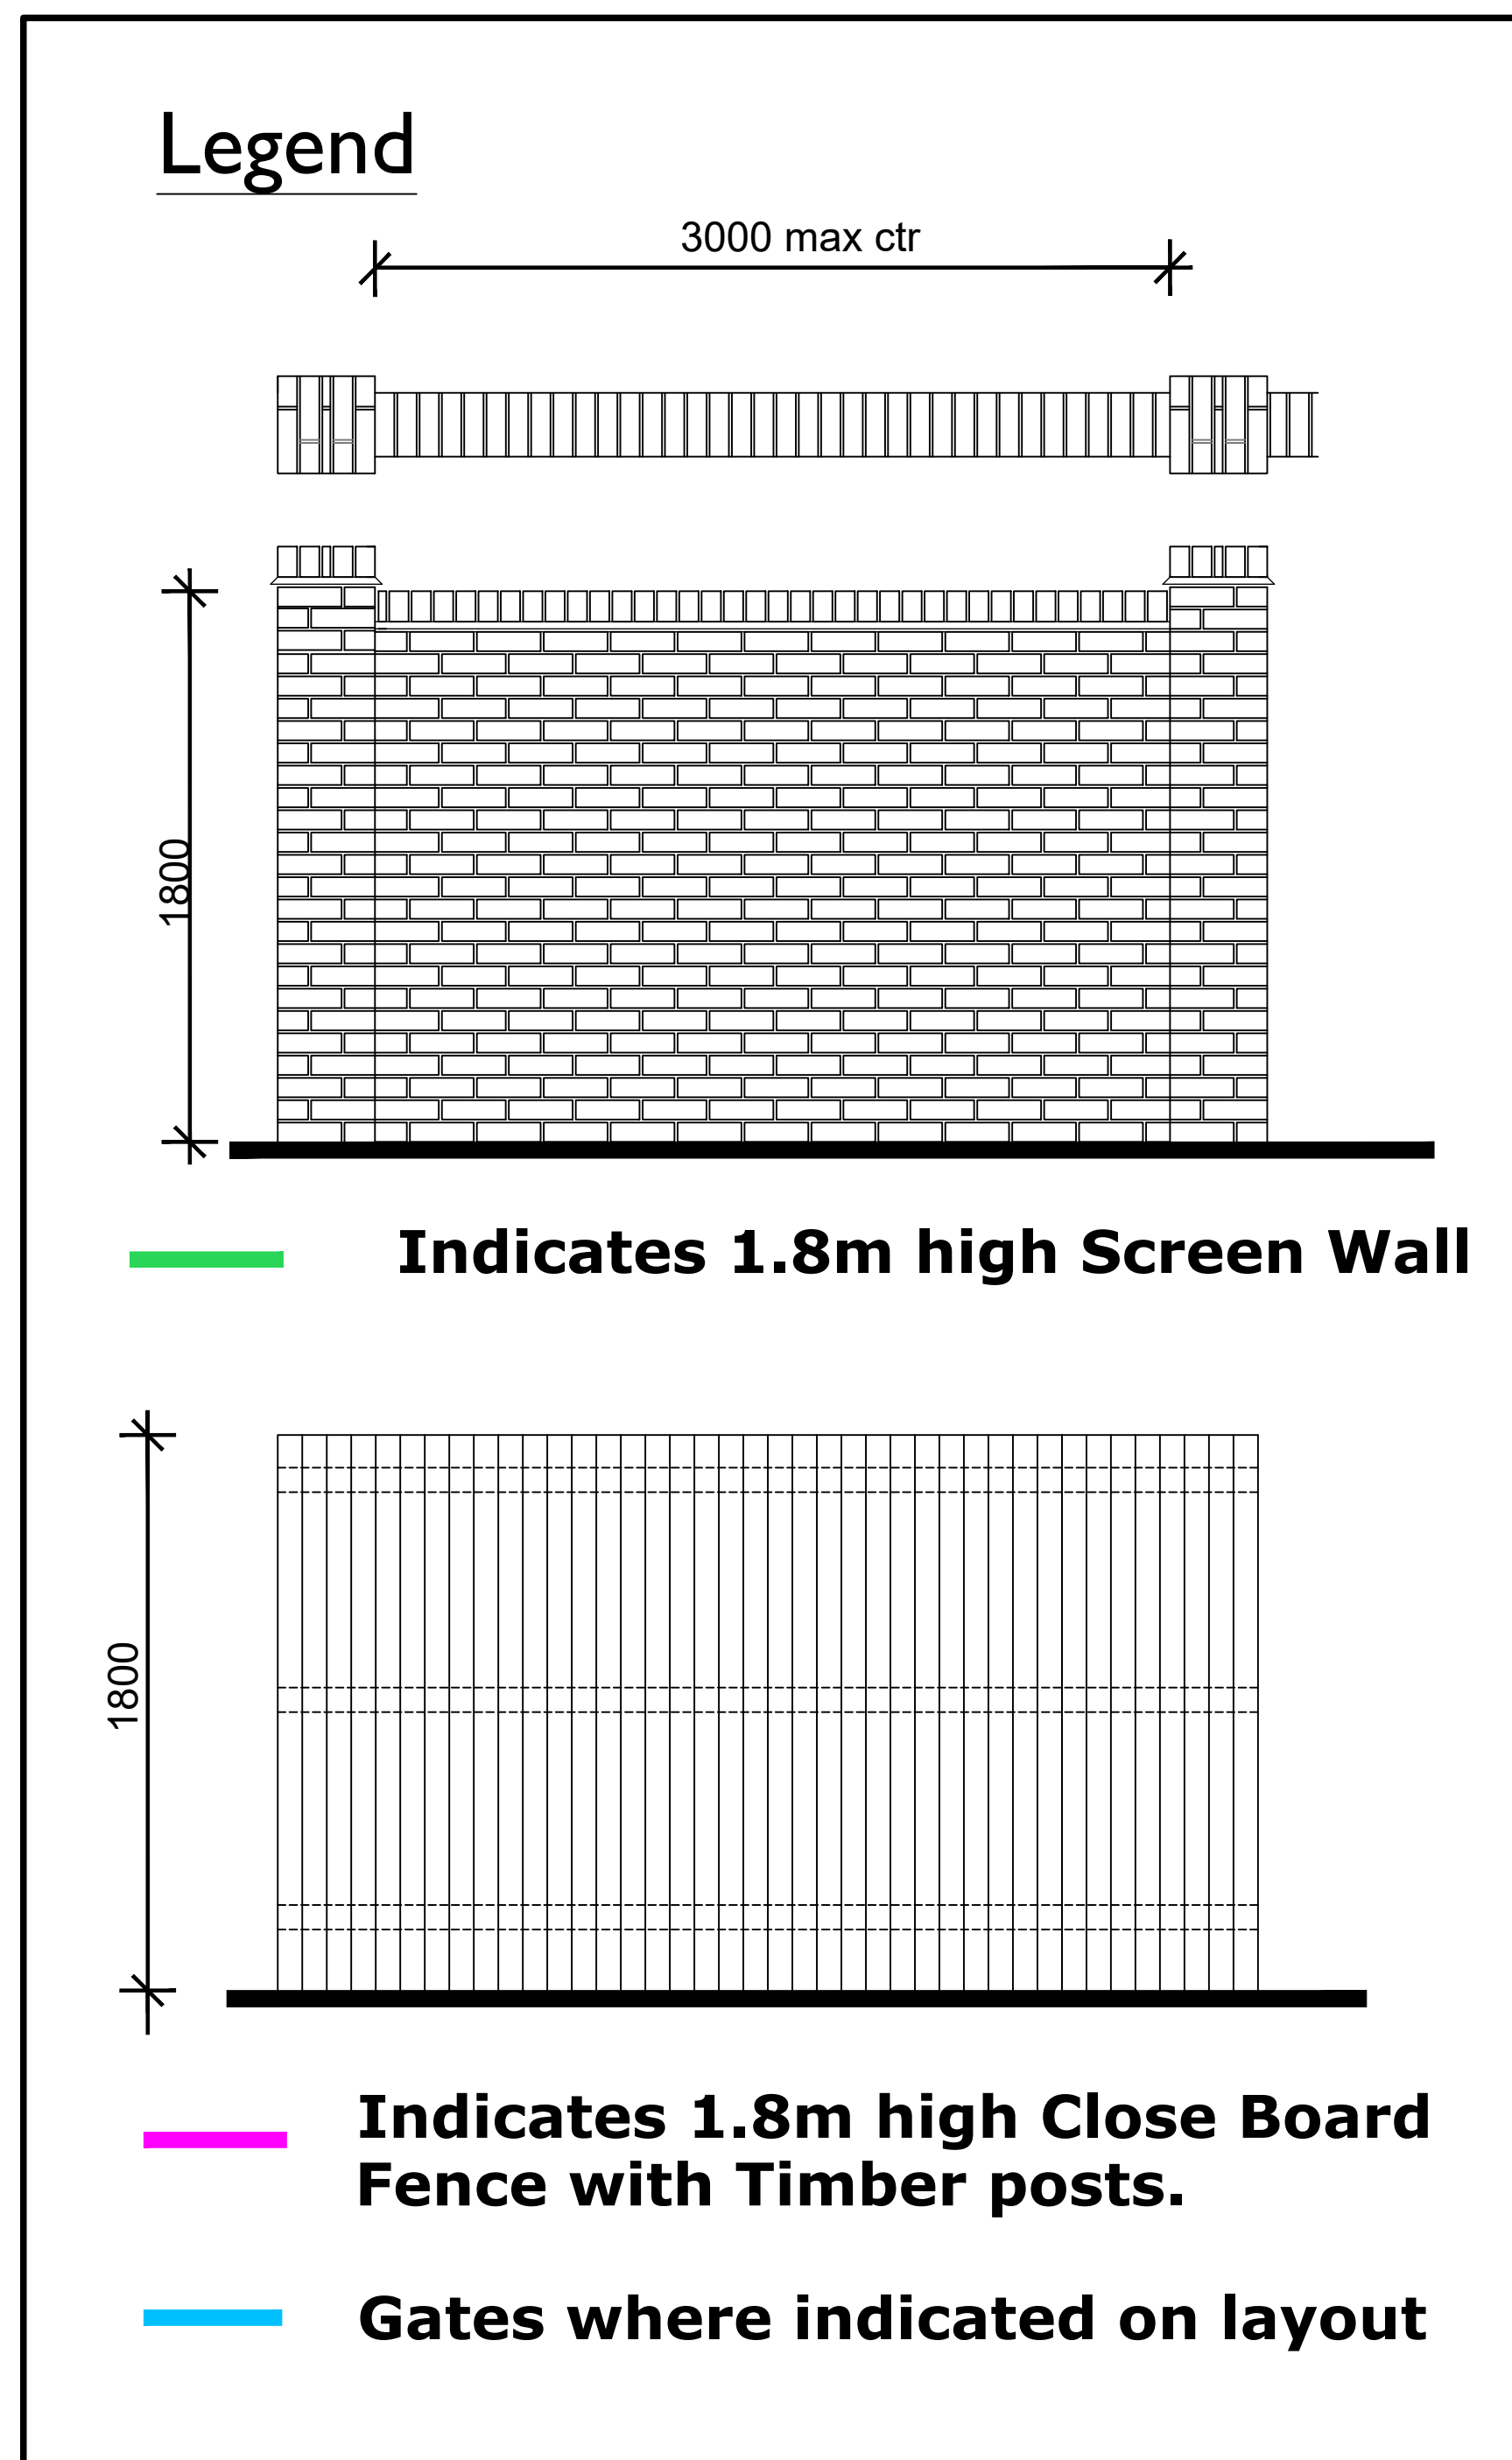


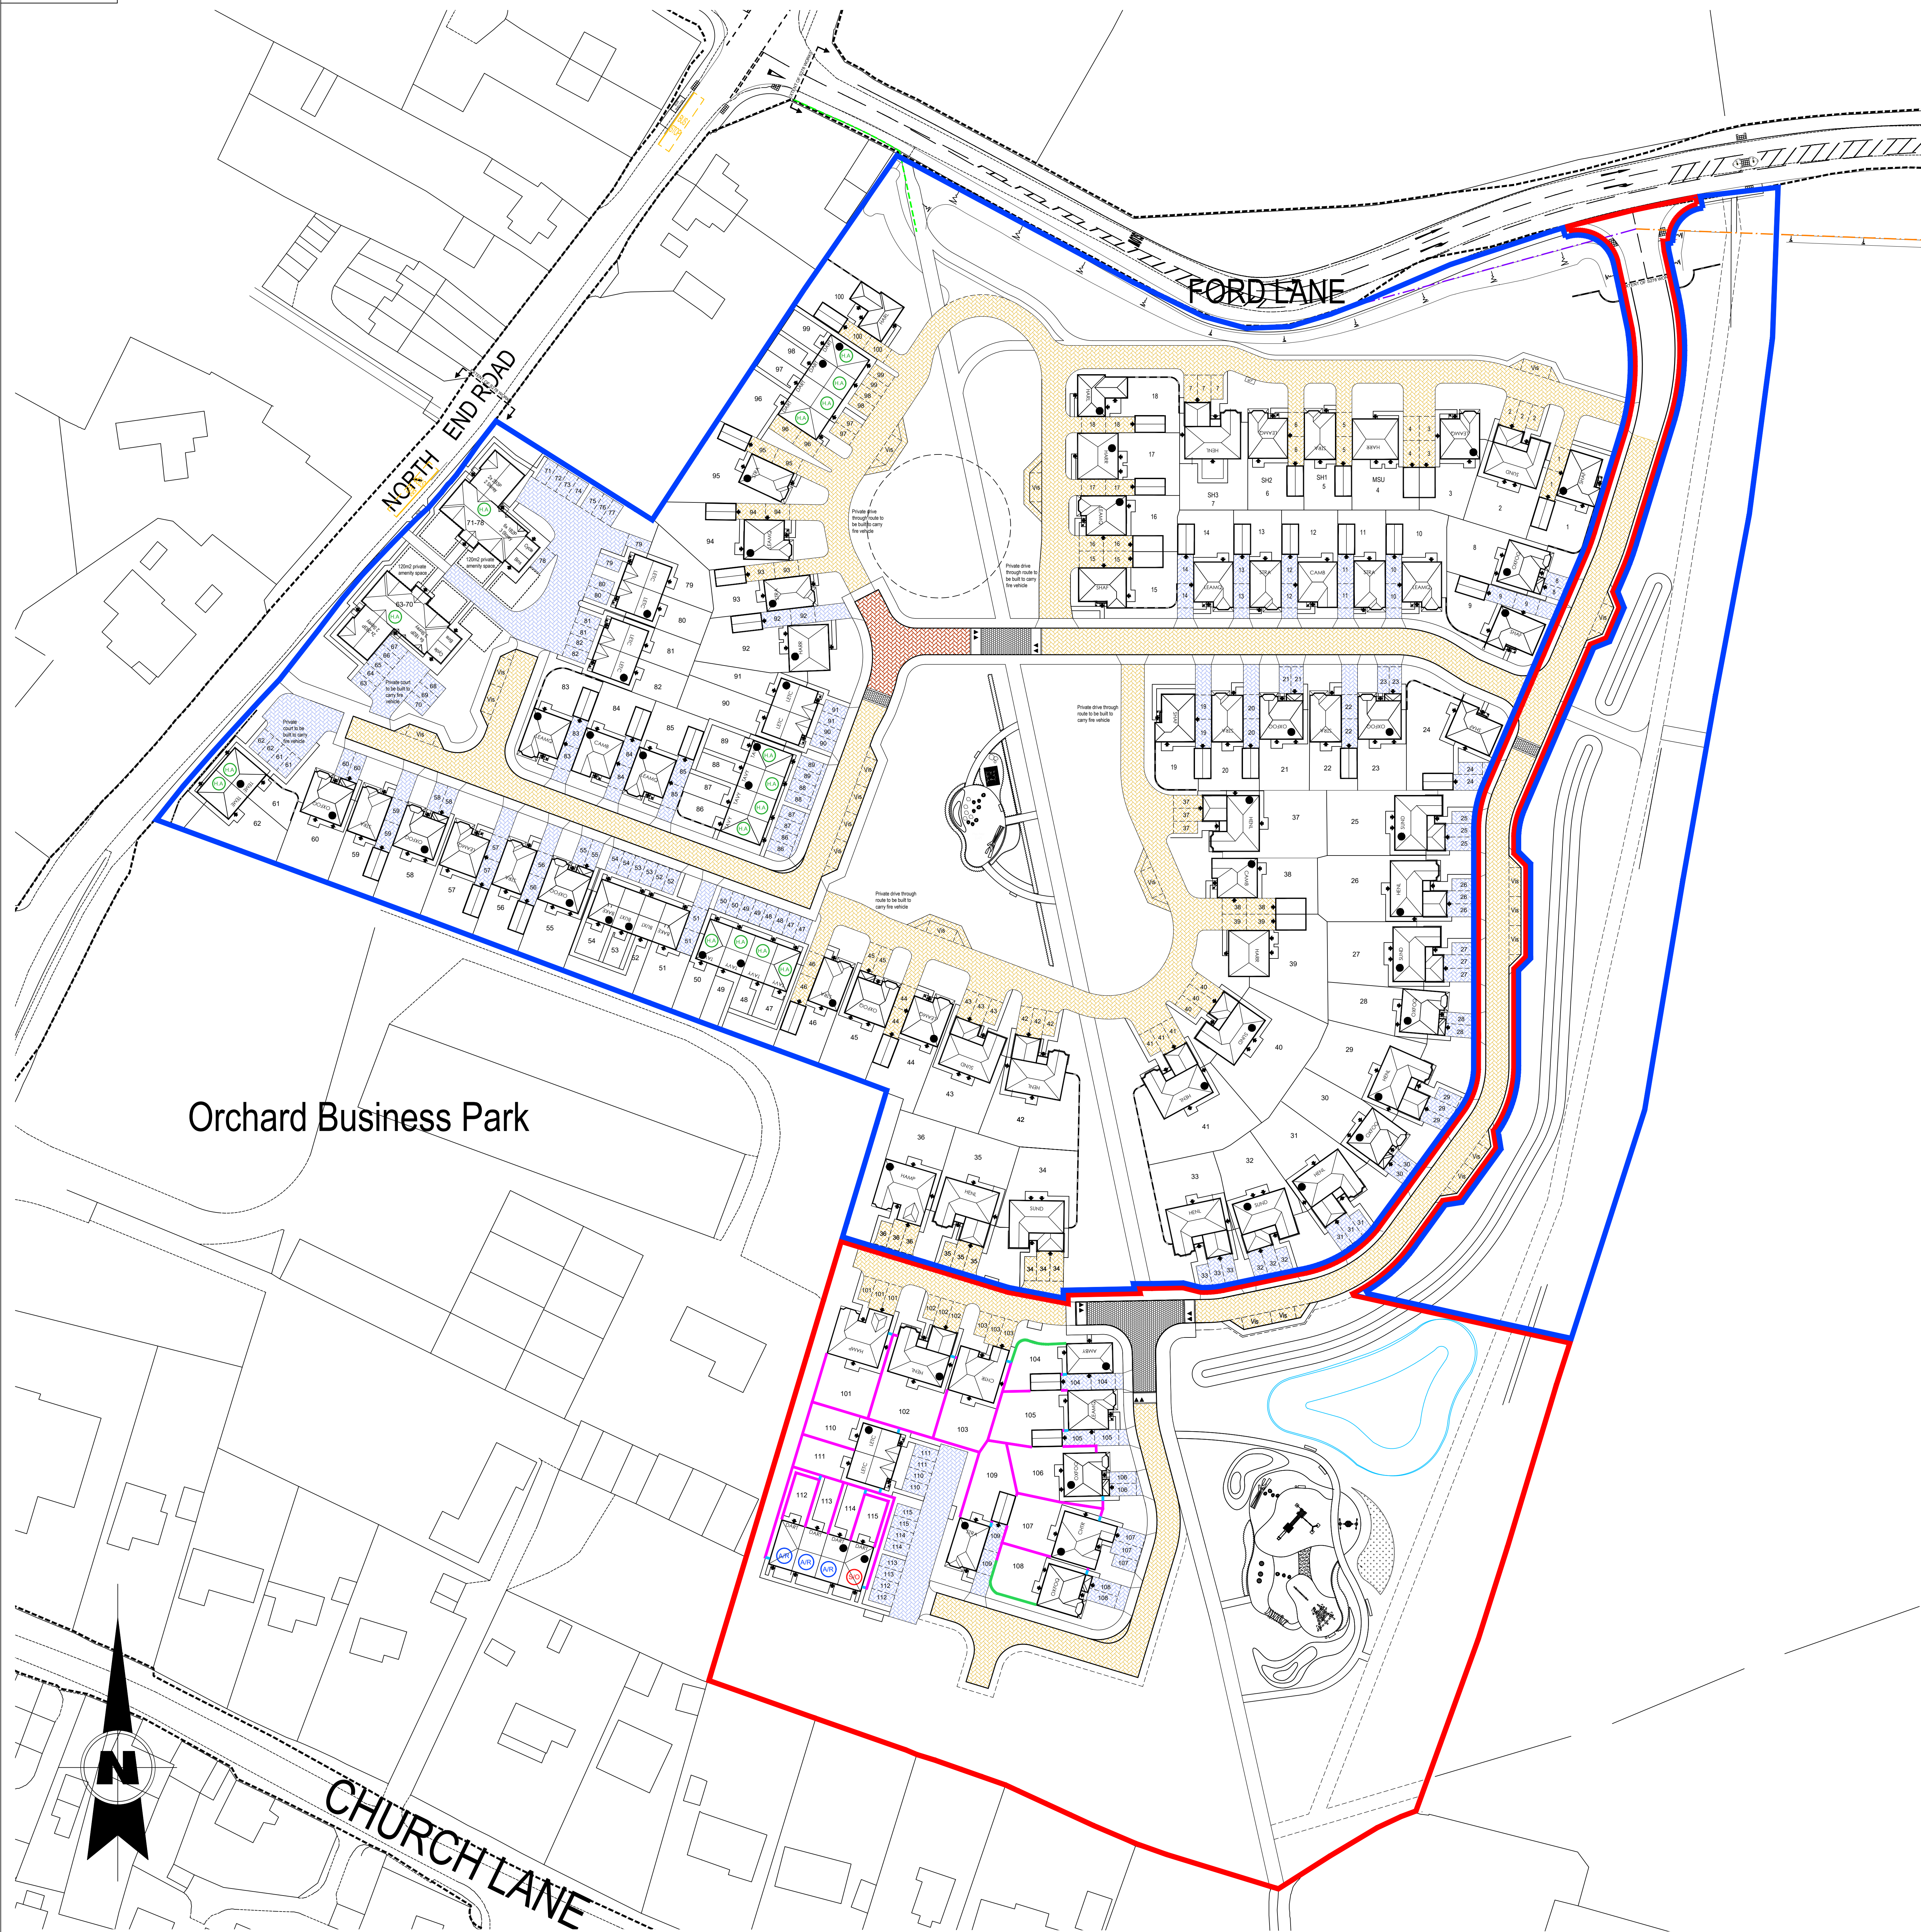

A Updated in accordance with A865.03_Rev B NGS		18.02.21
Rev:	Description:	Initials: Date:
 Geoff Perry Associates Limited The Embassy, 28 Embassy Road, Aldridge, Walsley, WSP B.U.H t: 01922 744 500 e: enquiries@geoffperryassociates.co.uk		
Client: REDROW HOMES SOUTHERN COUNTIES LTD		
Project: FORD LANE, YAPTON EXTRA PLOTS		
Title: ENCLOSURES PLAN		
Date: 08 / 07 / 2021 Scale: 1:500 @ A0		
Drawn by: MH Checked by: NGS		
Job No. A 965	Drg No. 06	Rev. A
Scale Check: 